


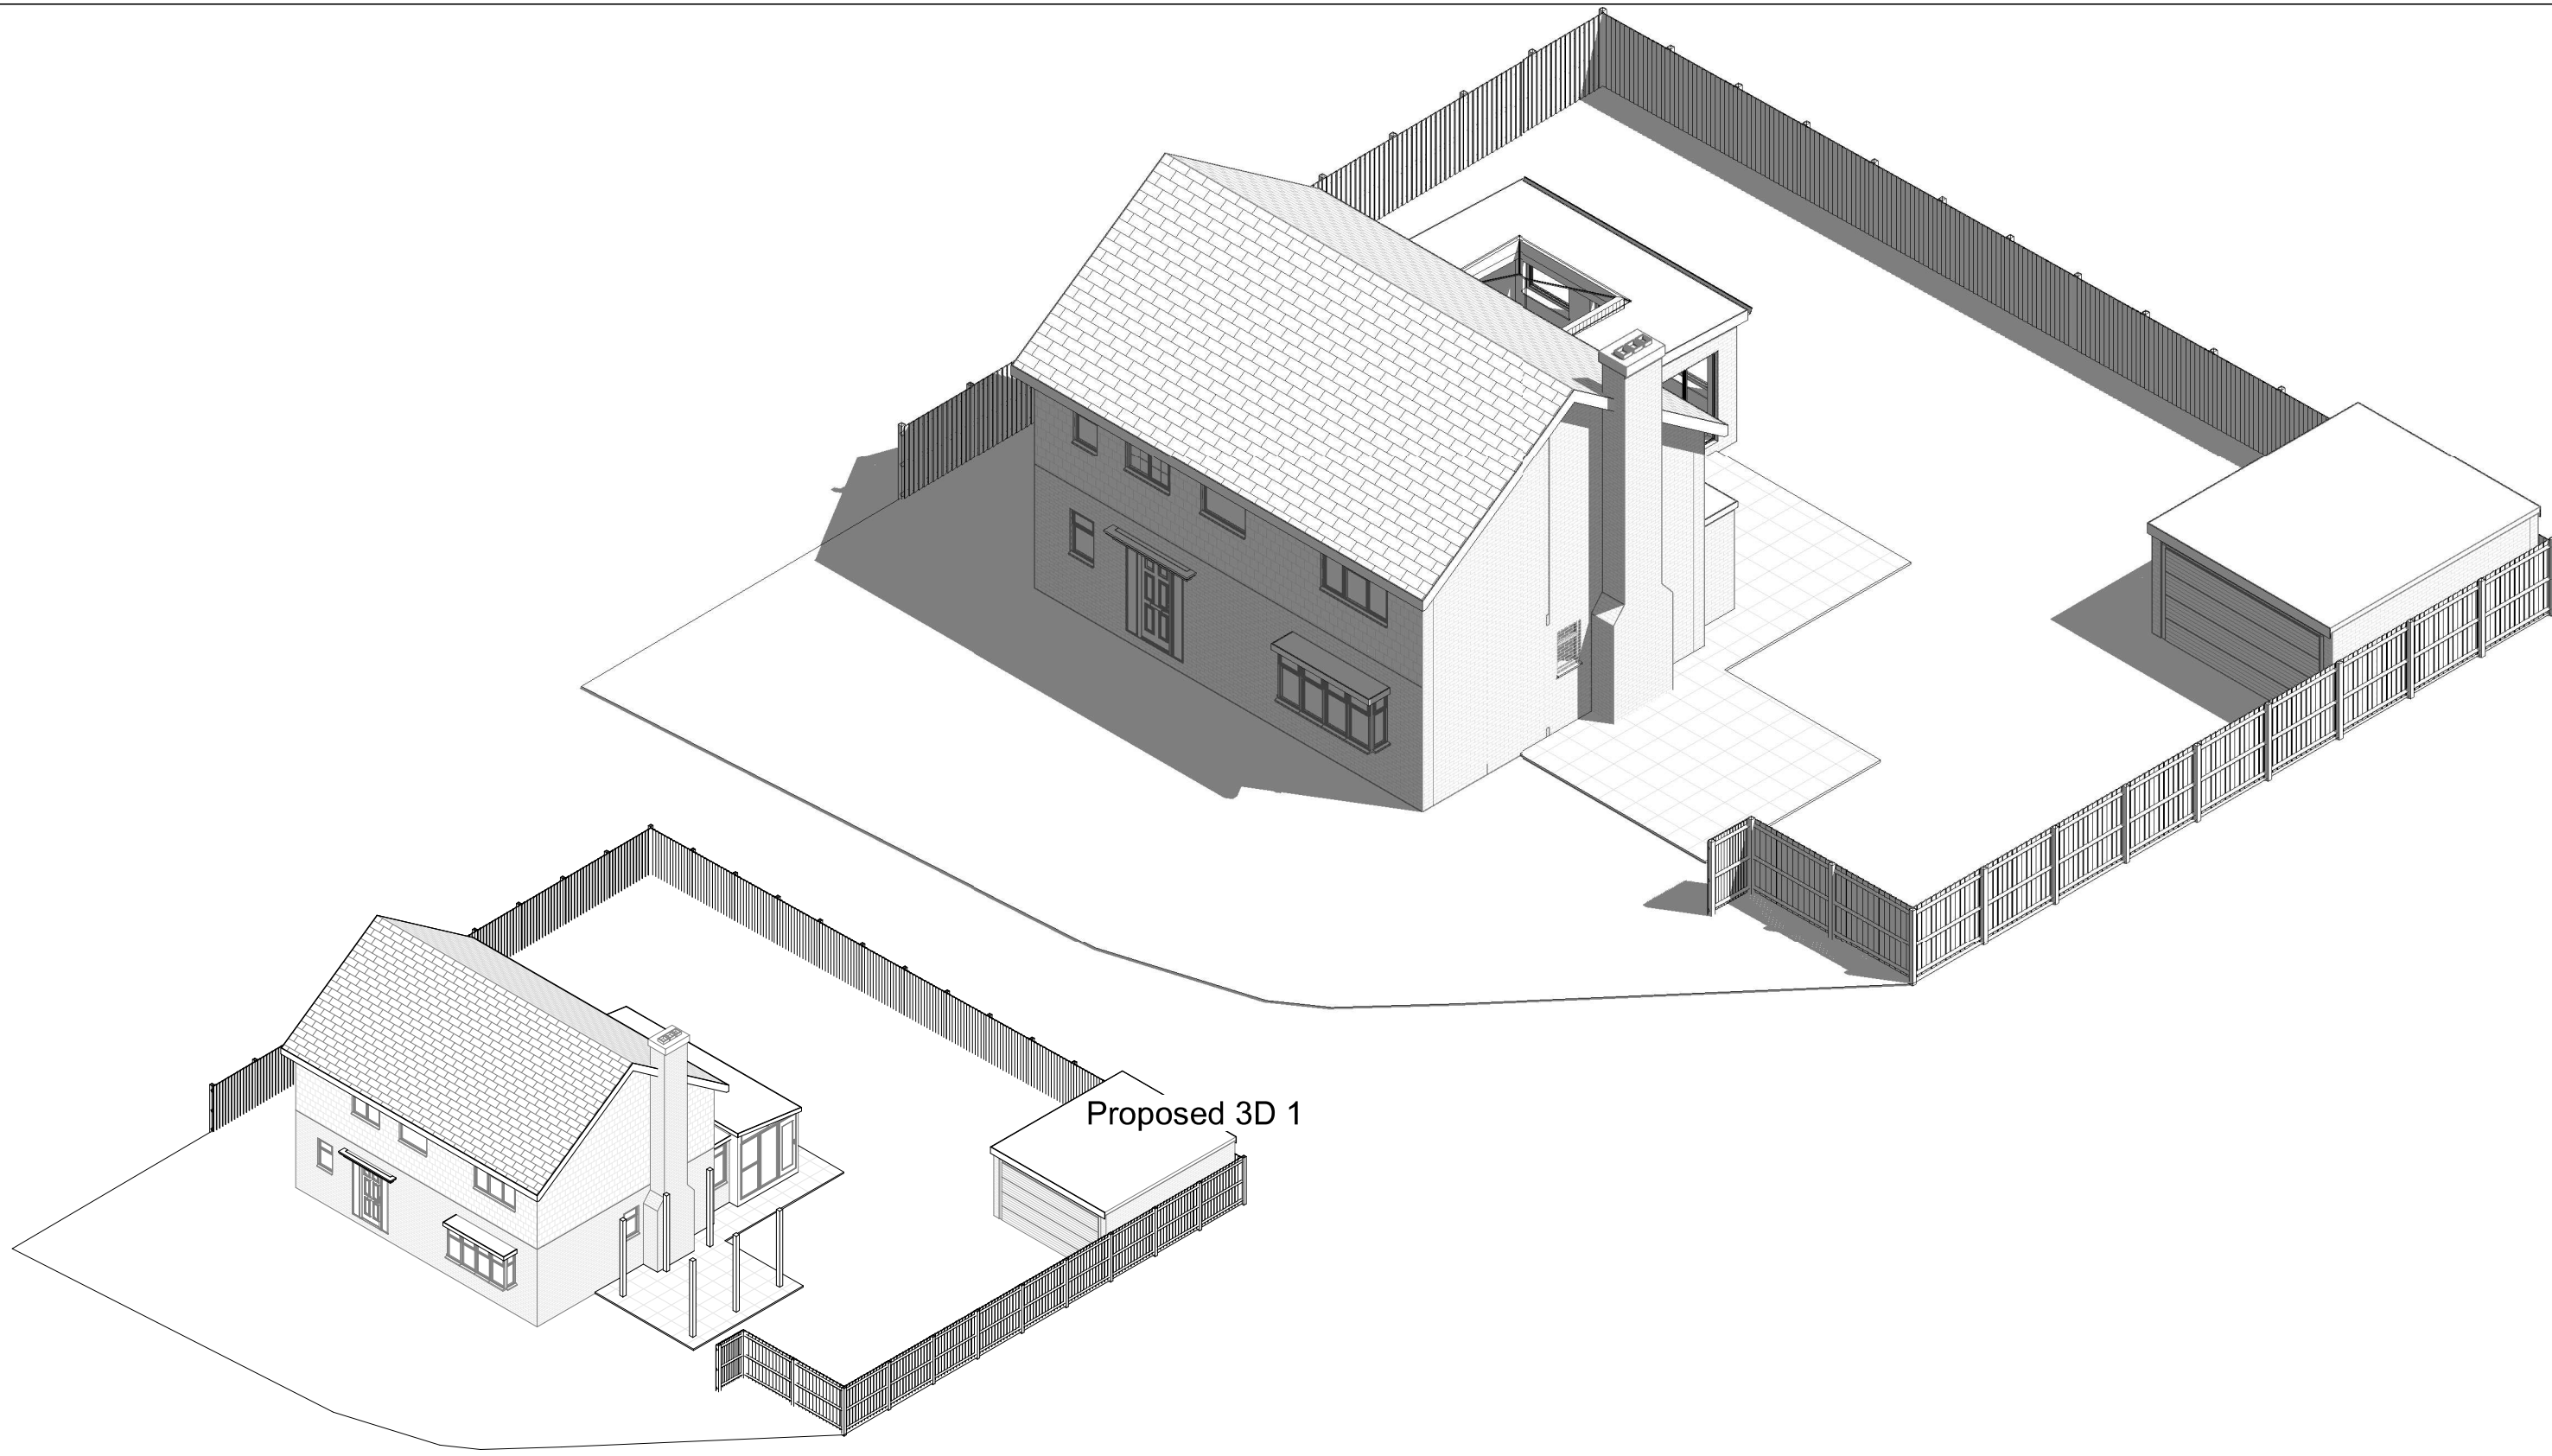

Proposed 3D 1

Existing 3D 1



1:500		50
1:200		20
1:100		10
1:50		5

All measurement to be checked on site prior to any commenment

Parkers Design Limited - The Studio @ 90, PO9 2PR

www.pexd.co.uk - info@parkersdesign.com - 07776 008822

PROJECT	10 High Trees P07 7XP		CLIENT Funnell	
	SHEET 3D 1		Date Issue Date	Scale (@ A3)
		Drawn by Checked by	SW SR	DRAWING NUMBER P 7
				REV