




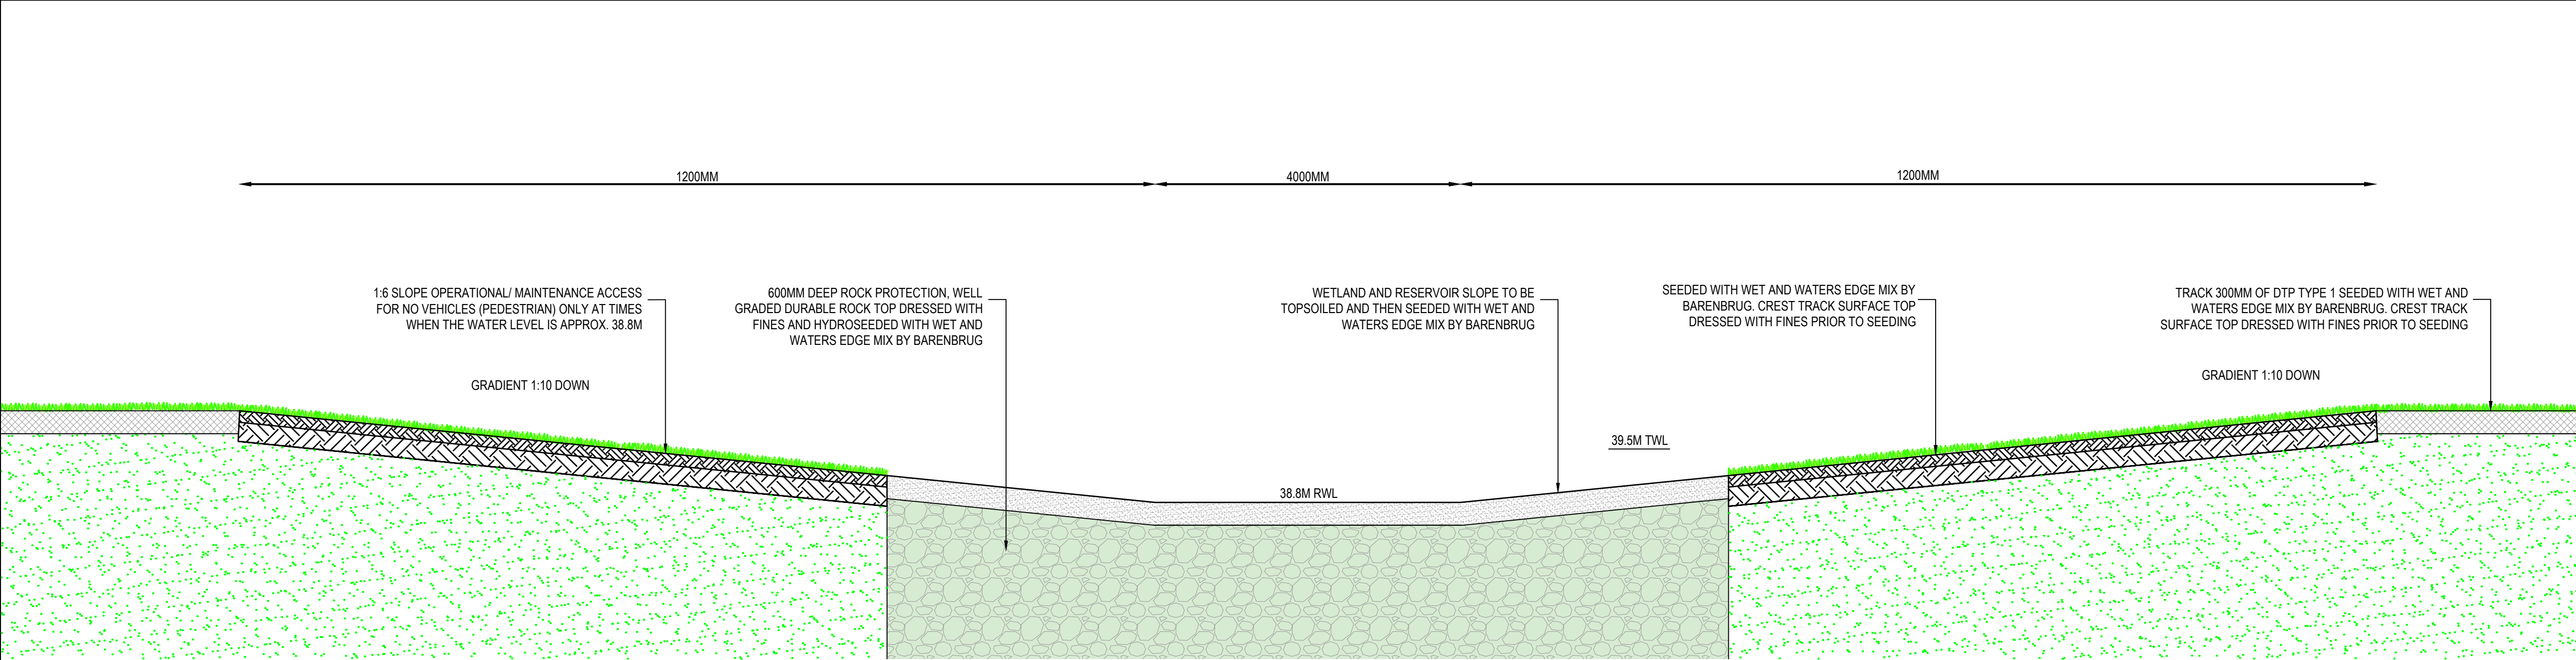

DETAIL 16: SPILLWAY FEATURE GEOTECH & ROCK ARMOUR MATTRESS (NO VEHICLE ACCESS)
Scale 1:50

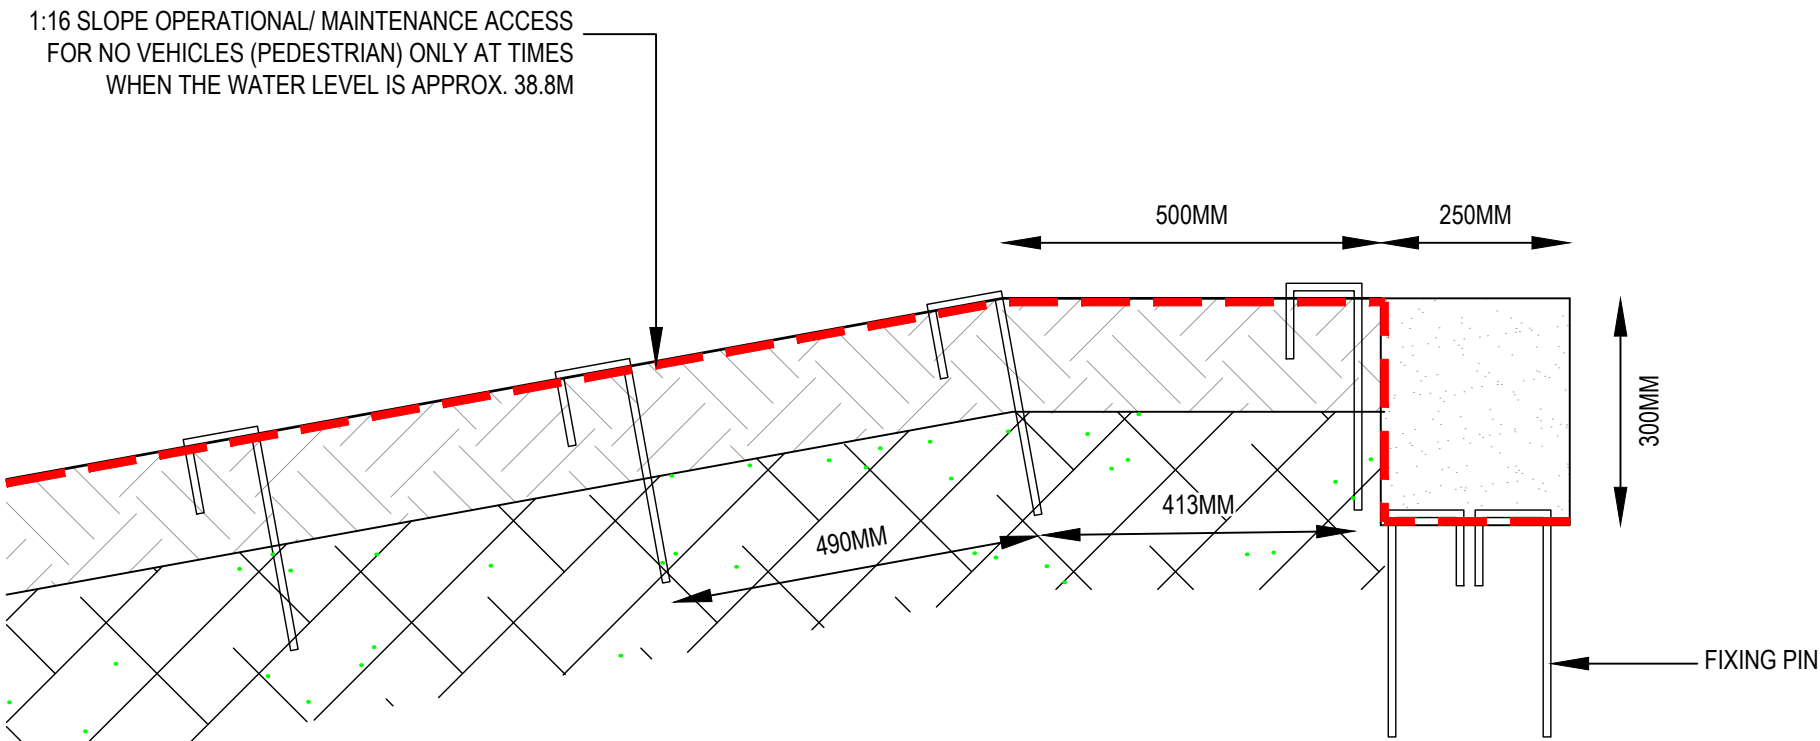

DETAIL 18: TYPICAL FIXING OF ENKAMAT TOP OF WRS
SCALE 1:10

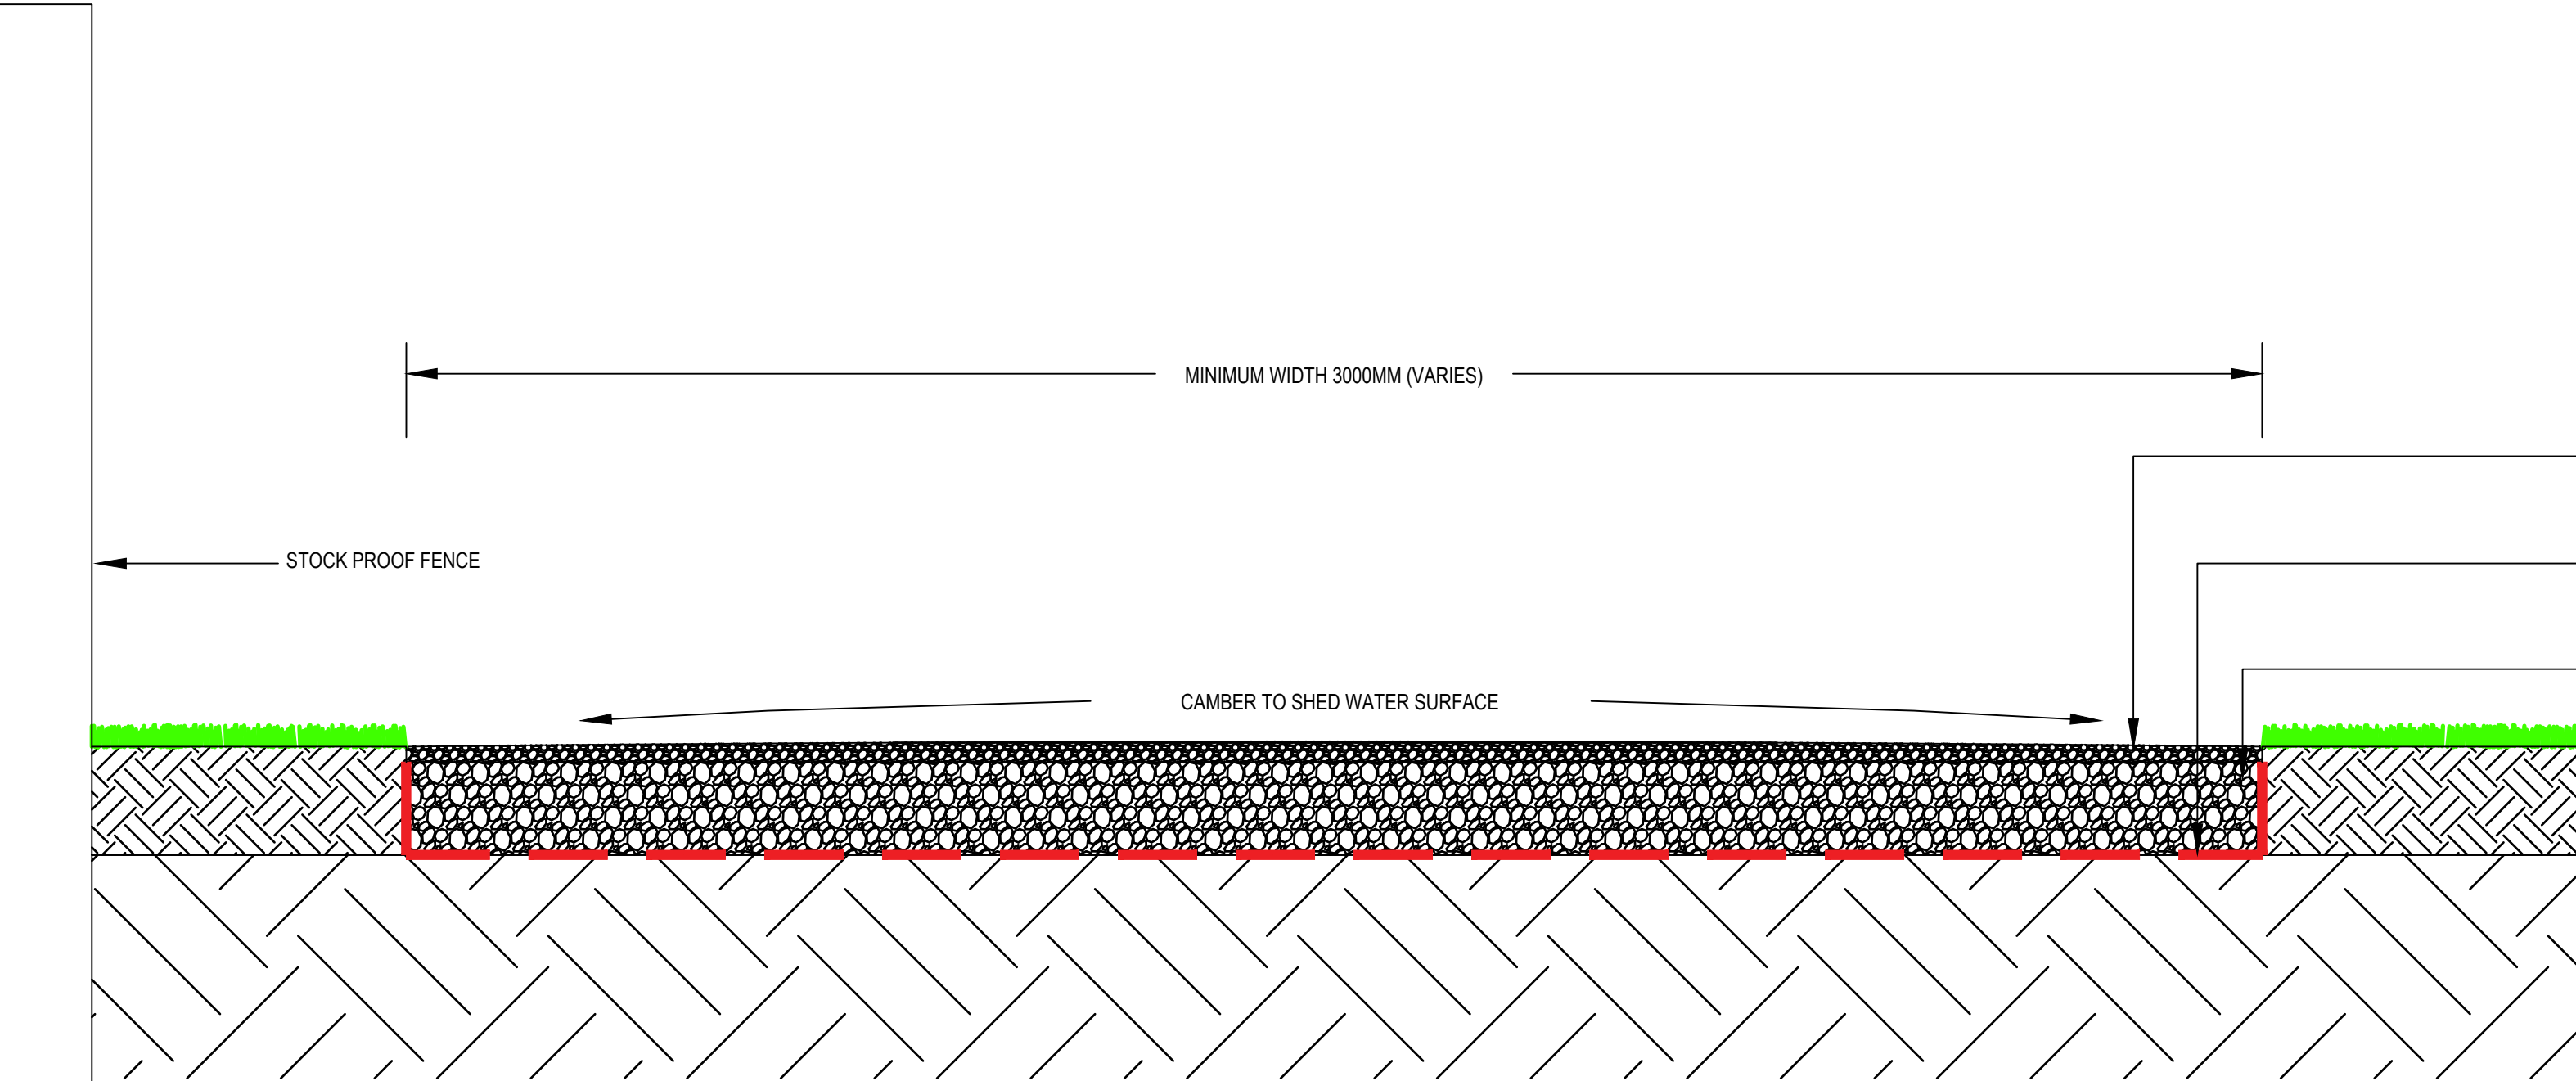

DETAIL 17: TYPICAL RECREATION ACCESS ROUTE CROSS SECTION
Scale 1:10



- NOTES
1. ALL DIMENSIONS ARE IN MILLIMETRES UNLESS NOTED OTHERWISE (UNO).
 2. ALL LEVELS ARE IN METRES TO ORDINANCE DATUM UNO.
 3. TWL = TOP OF WATER LEVEL
 4. RWL = RETAINED WETLAND LEVEL

REFERENCE DOCUMENTS AND DRAWINGS

HTR-GHD-WL-ZZ-DR-L-0110-115 WETLAND RETAINING STRUCTURE - LANDSCAPE CONSTRUCTION SOFTWARE SHEETS 1-6

P01	FOR COMMENT	SWG	SWG	14/05/2024
Rev	Description	Checked	Approved	Date
Author	ST	Drafting Check	SWG	
Designer	LS	Design Check	SWG	

Telephone: Havant (023) 9249 9888
Fax: Havant (023) 9245 3632
Website: www.portsmouthwater.co.uk
Registered Office: PO Box 8 West Street
Havant Hampshire PO9 1LG
REGISTERED IN ENGLAND No. 2538455



Client PORTSMOUTH WATER

Project HAVANT THICKET RESERVOIR

Status FOR COMMENT Status Code S3

Drawing Title WETLANDS AREA LANDSCAPE CONSTRUCTION DETAILS - SHEET 4 Size A1

HTR-GHD-WL-ZZ-DR-L-0128 Drawing No. Rev P01