


Havant Thicket Reservoir Project

Environmental Statement Volume 3: **Revised** Chapter 8 Historic Environment Figures

Portsmouth Water Ltd.


May 2024

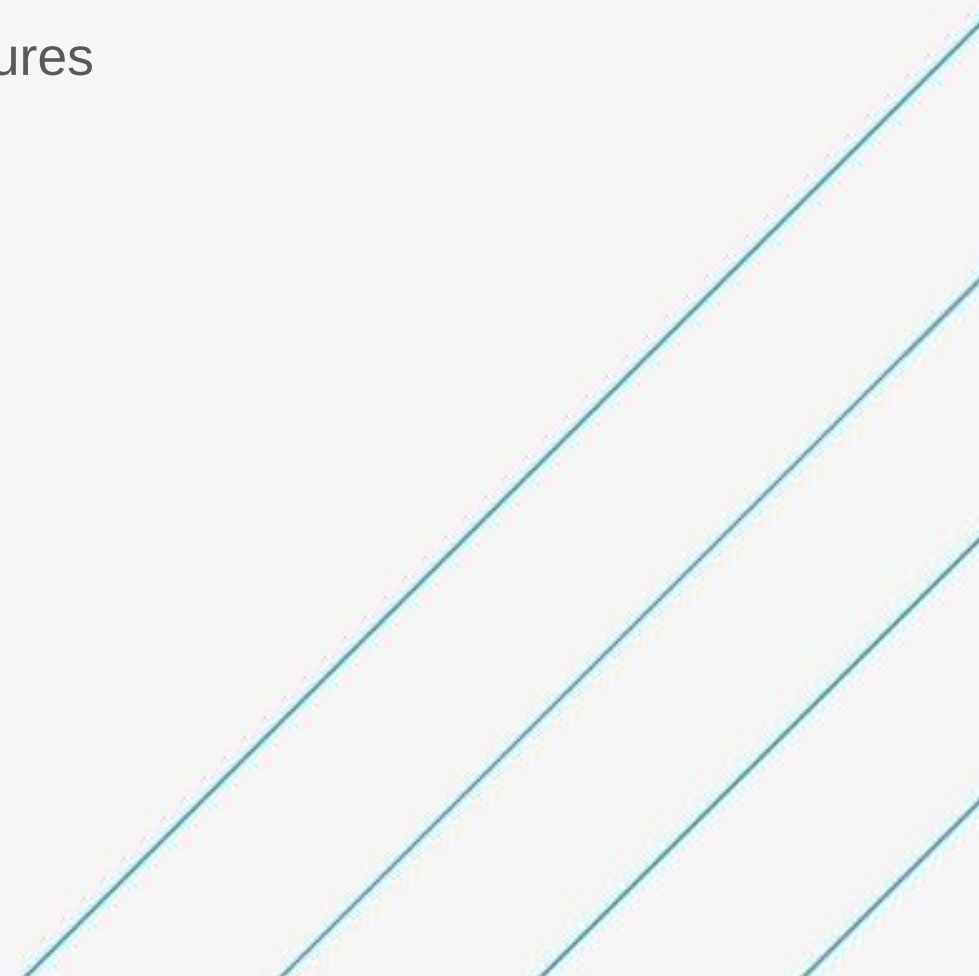



Schedule of Drawings included in this application:

Drawing title	Drawing number
Figure 8.1 Designated Cultural Heritage Assets (rev)	HTR-ATK-ZZ-ZZ-GS-Z-0051
Figure 8.2 Non-Designated Heritage Assets (rev)	HTR-ATK-ZZ-ZZ-GS-Z-0052
Figure 8.3 View from the Terrace, Leigh Park, looking along The Avenue towards the Scheme	HTR-ATK-RZ-RE-DR-L-0005

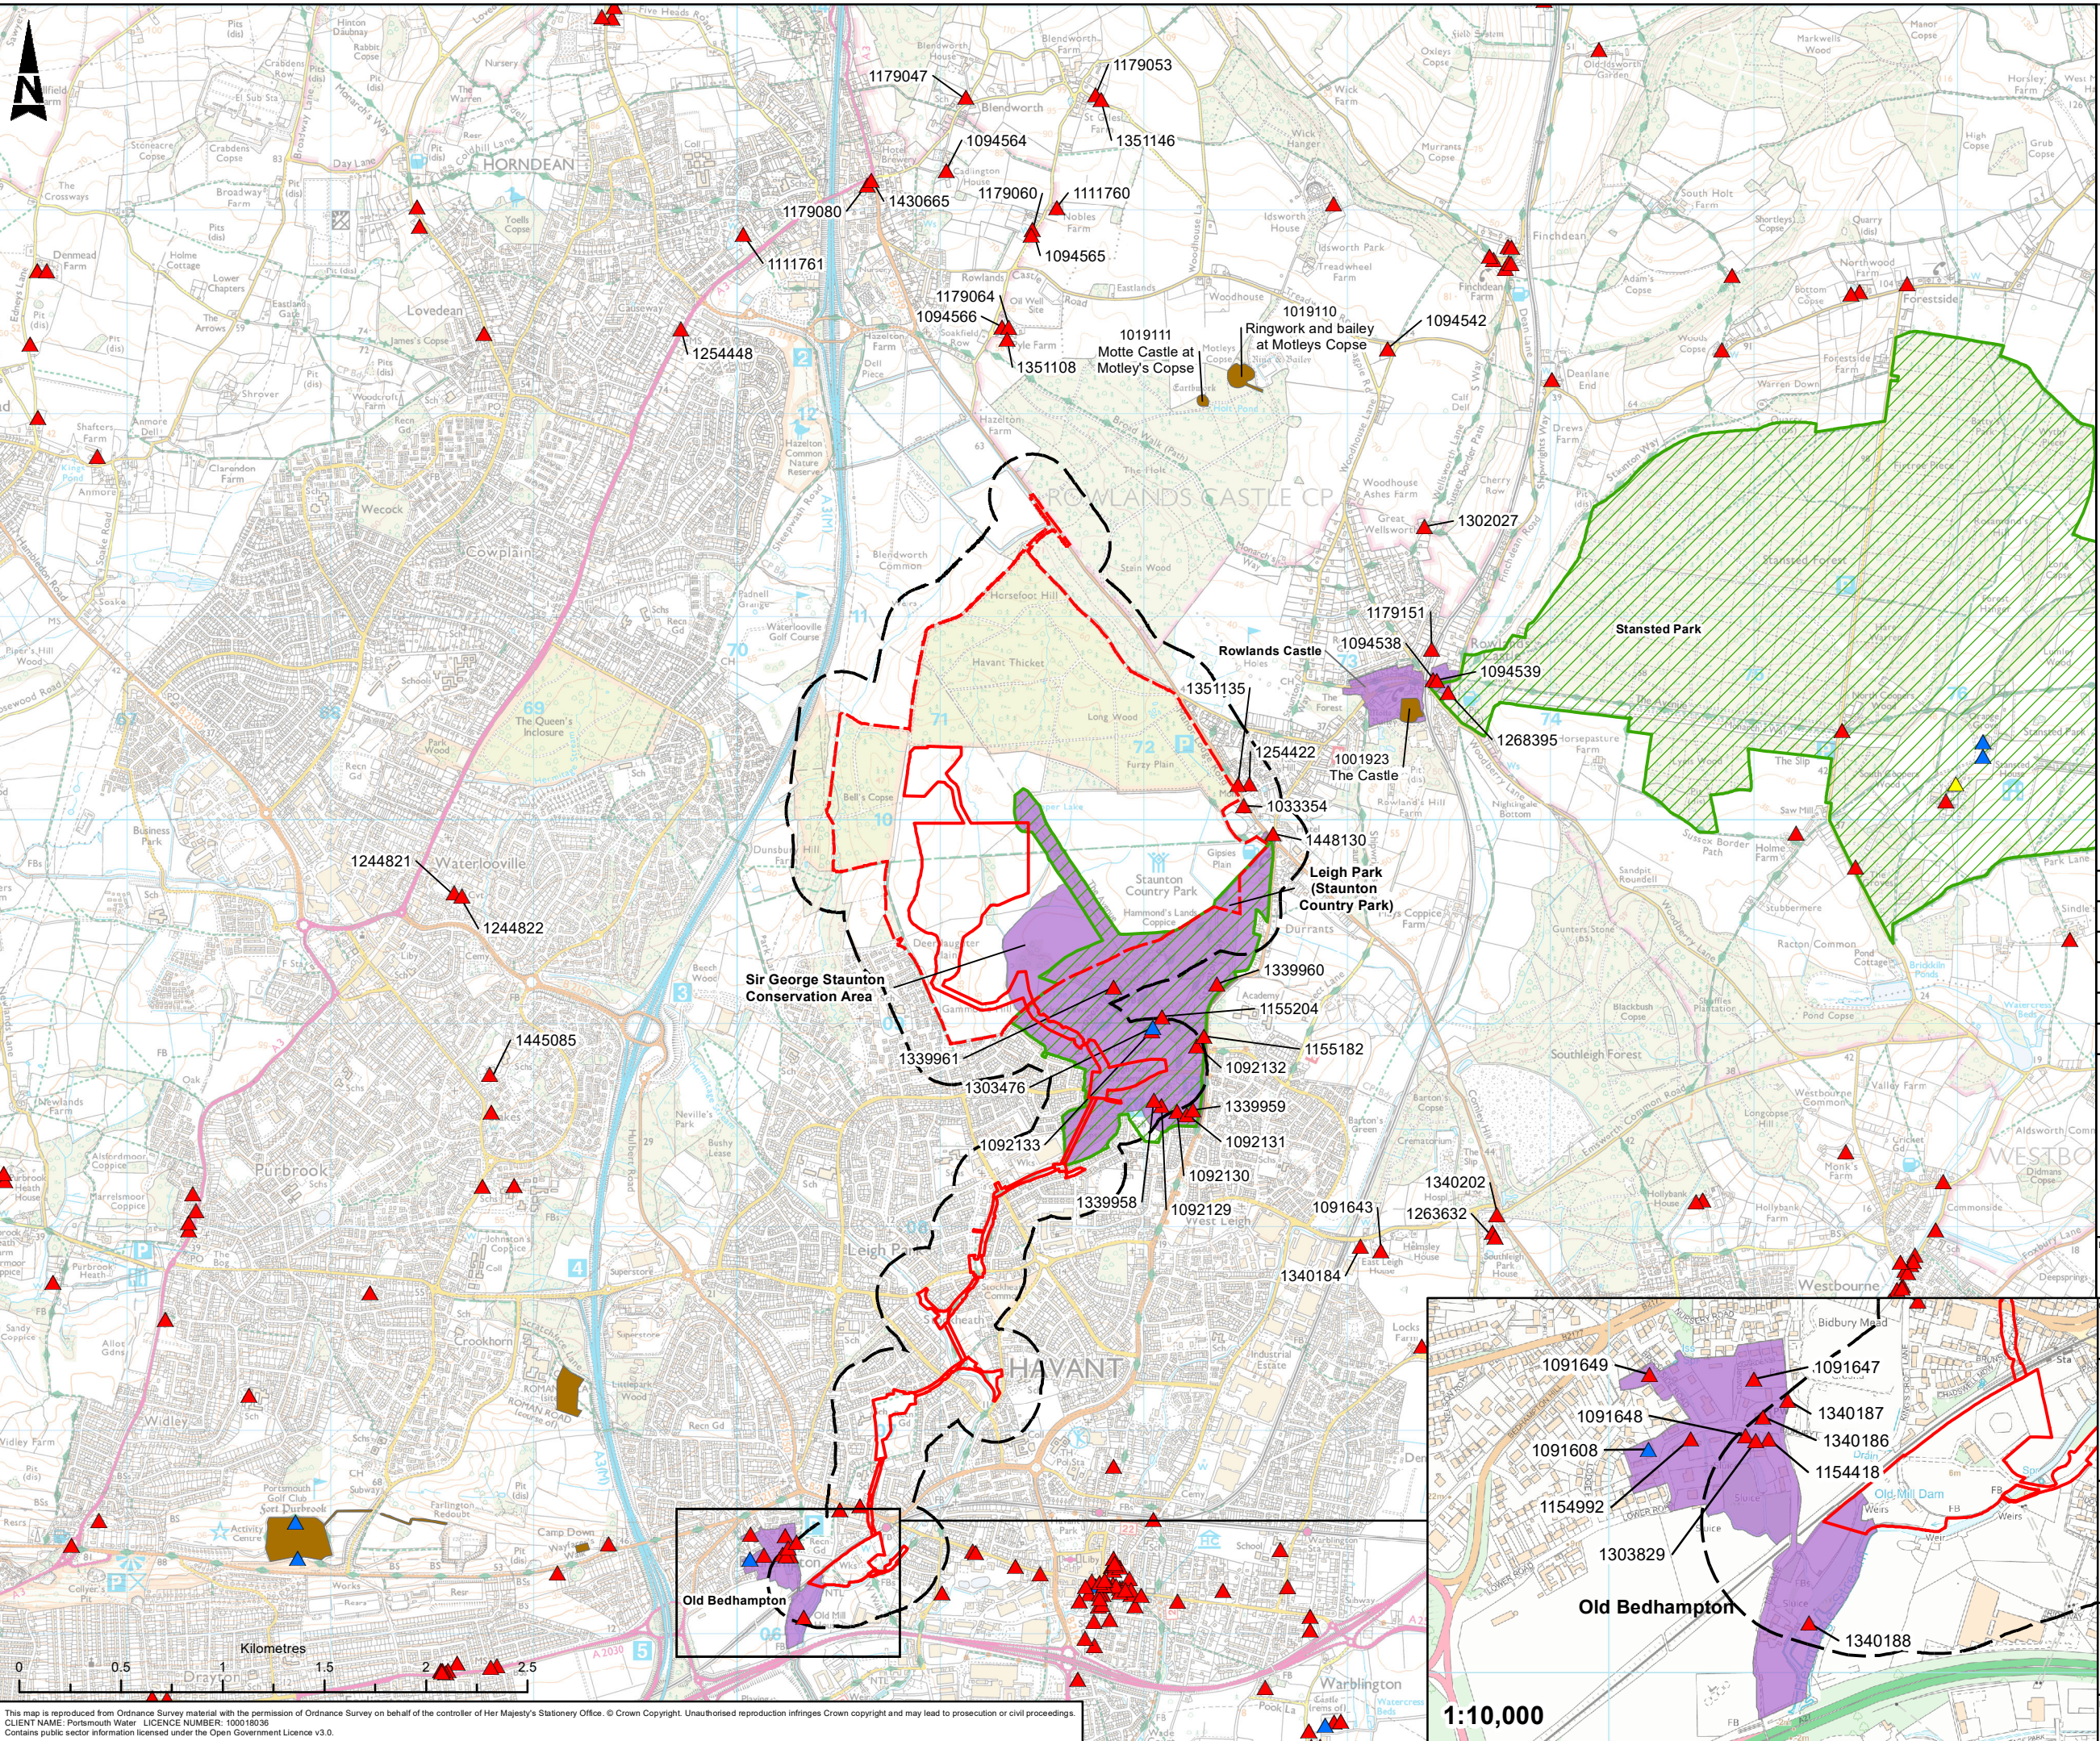

Study Area

Grade I Listed Building

Grade II Listed Building

Grade II* Listed Building

Conservation Area

Registered Park and Garden

Scheduled Monument

C03	MMN	NW	AR	JF	PUBLISHED	04/04/2024
C02	NW	SD	AR	JF	PUBLISHED	26/06/2023
C01	FD	SH	KS	LB	FOR INFORMATION	08/07/2020
Rev.	Dm By	Old By	Rev By	Auth By	Description	Date

AtkinsRéalis

Aztec West

500 Park Avenue

Almondsbury

Bristol

BS32 4RZ

Tel: +44 (0) 1454 662000

Fax: +44 (0) 1454 663333

www.atkinsrealis.com

Copyright © AtkinsRéalis Limited (2023)

Drawing Suitability

PUBLISHED

Status

A1

Contractors Drawing Number:

HTR - ATK - ZZ - ZZ - GS - Z - 0051

Project | Originator | Volume | Location | Type | Role | Number

Telephone: Havant (023) 9249 9888

Fax: Havant (023) 9245 3632

Website: www.portsmouthwater.co.uk

Registered Office: PO Box 8 West Street

Havant Hampshire PO9 1LG

REGISTERED IN ENGLAND No. 2536455

Portsmouth Water

Project Ref. No	Sheet	Scale	Sheet Size
5169117	1 of 1	1:30,000	A3

Project Title

HAVANT THICKET RESERVOIR


Drawing Title

FIGURE 8.1
DESIGNATED CULTURAL
HERITAGE ASSETS

Portsmouth Water Drawing Number

Rev

C03

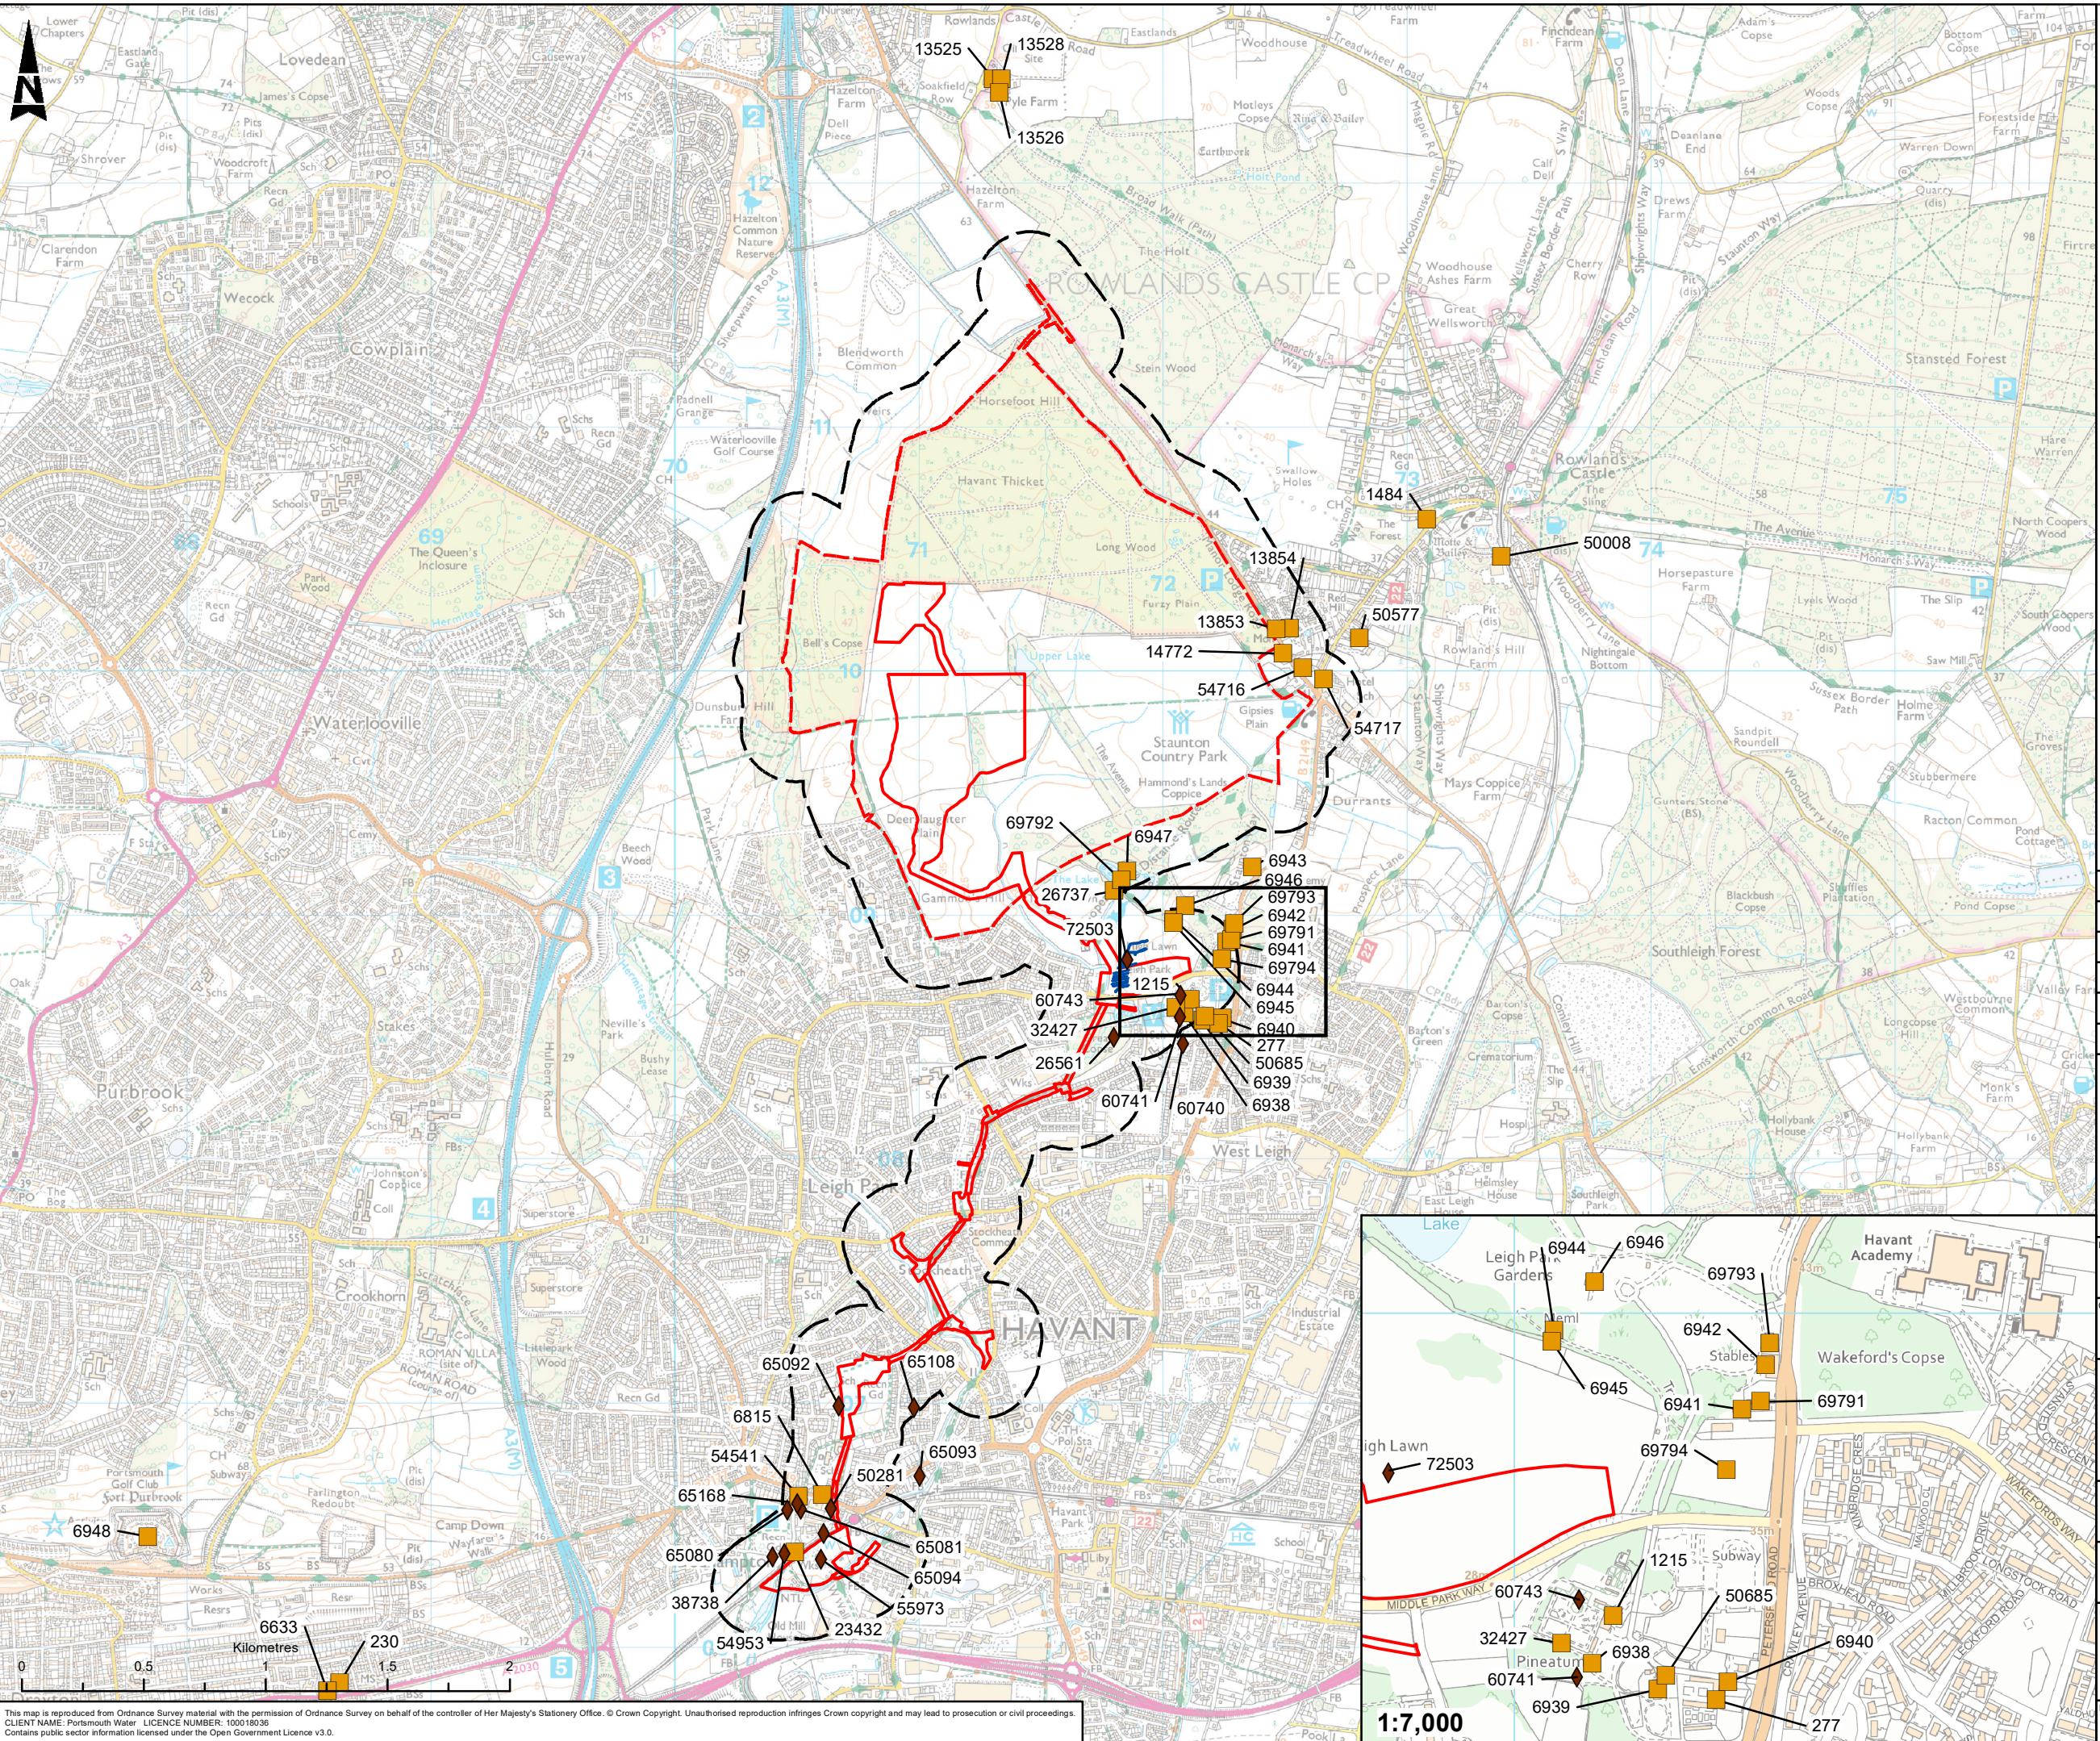

- Pipeline Red Line Boundary
- Reservoir Red Line Boundary
- Study Area
- Archaeology
- Historic Building
- Cropmark

C03	MMN	NW	AR	JF	PUBLISHED	04/04/2024
C02	NW	SD	AR	JF	PUBLISHED	26/06/2023
C01	KB	SH	KS	LB	PUBLISHED	08/07/2020
Rev.	Dm By	Old By	Rev By	Auth By	Description	Date

Aztec West
500 Park Avenue
Almondsbury
Bristol
BS32 4RZ

Tel: +44 (0) 1454 662000
Fax: +44 (0) 1454 663333
www.atkinsrealis.com

Drawing Suitability	Status
PUBLISHED	A1

Contractors Drawing Number:
HTR - ATK - ZZ - ZZ - GS - Z - 0052
Project | Originator | Volume | Location | Type | Role | Number


Telephone: Havant (023) 9249 9888
Fax: Havant (023) 9245 3632
Website: www.portsmouthwater.co.uk
Registered Office: PO Box 8 West Street
Havant Hampshire PO9 1LG
REGISTERED IN ENGLAND No. 2536455

Project Ref. No	Sheet	Scale	Sheet Size
5169117	1 of 1	1:7,000	A3

Project Title
HAVANT THICKET RESERVOIR

Drawing Title
**FIGURE 8.2:
NON-DESIGNATED HERITAGE ASSETS**

Portsmouth Water Drawing Number	Rev
	C03

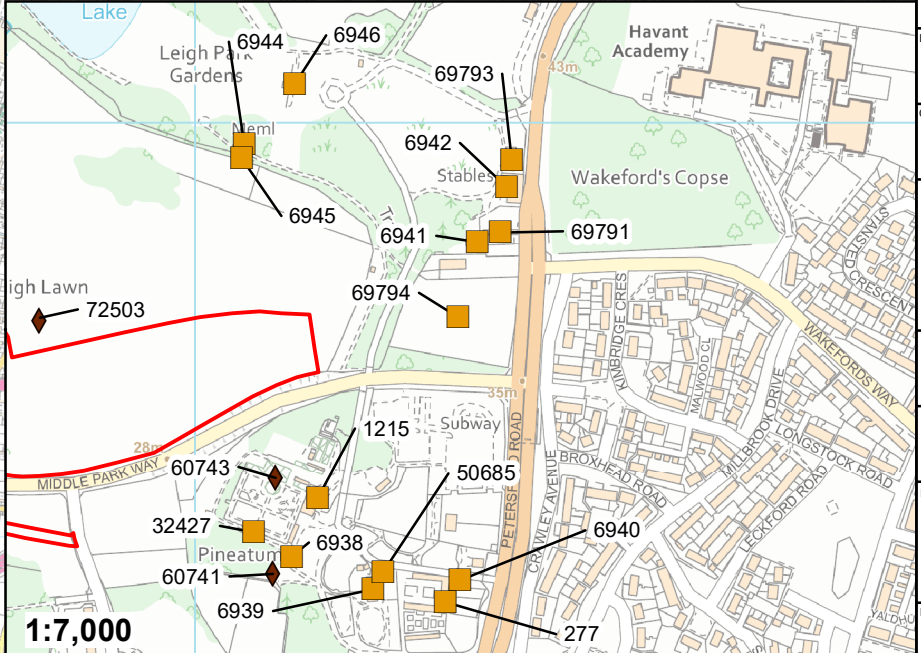

This map is reproduced from Ordnance Survey material with the permission of Ordnance Survey on behalf of the controller of Her Majesty's Stationery Office. © Crown Copyright. Unauthorised reproduction infringes Crown copyright and may lead to prosecution or civil proceedings.
CLIENT NAME: Portsmouth Water LICENCE NUMBER: 100018036
Contains public sector information licensed under the Open Government Licence v3.0.

Viewpoint Location Plan

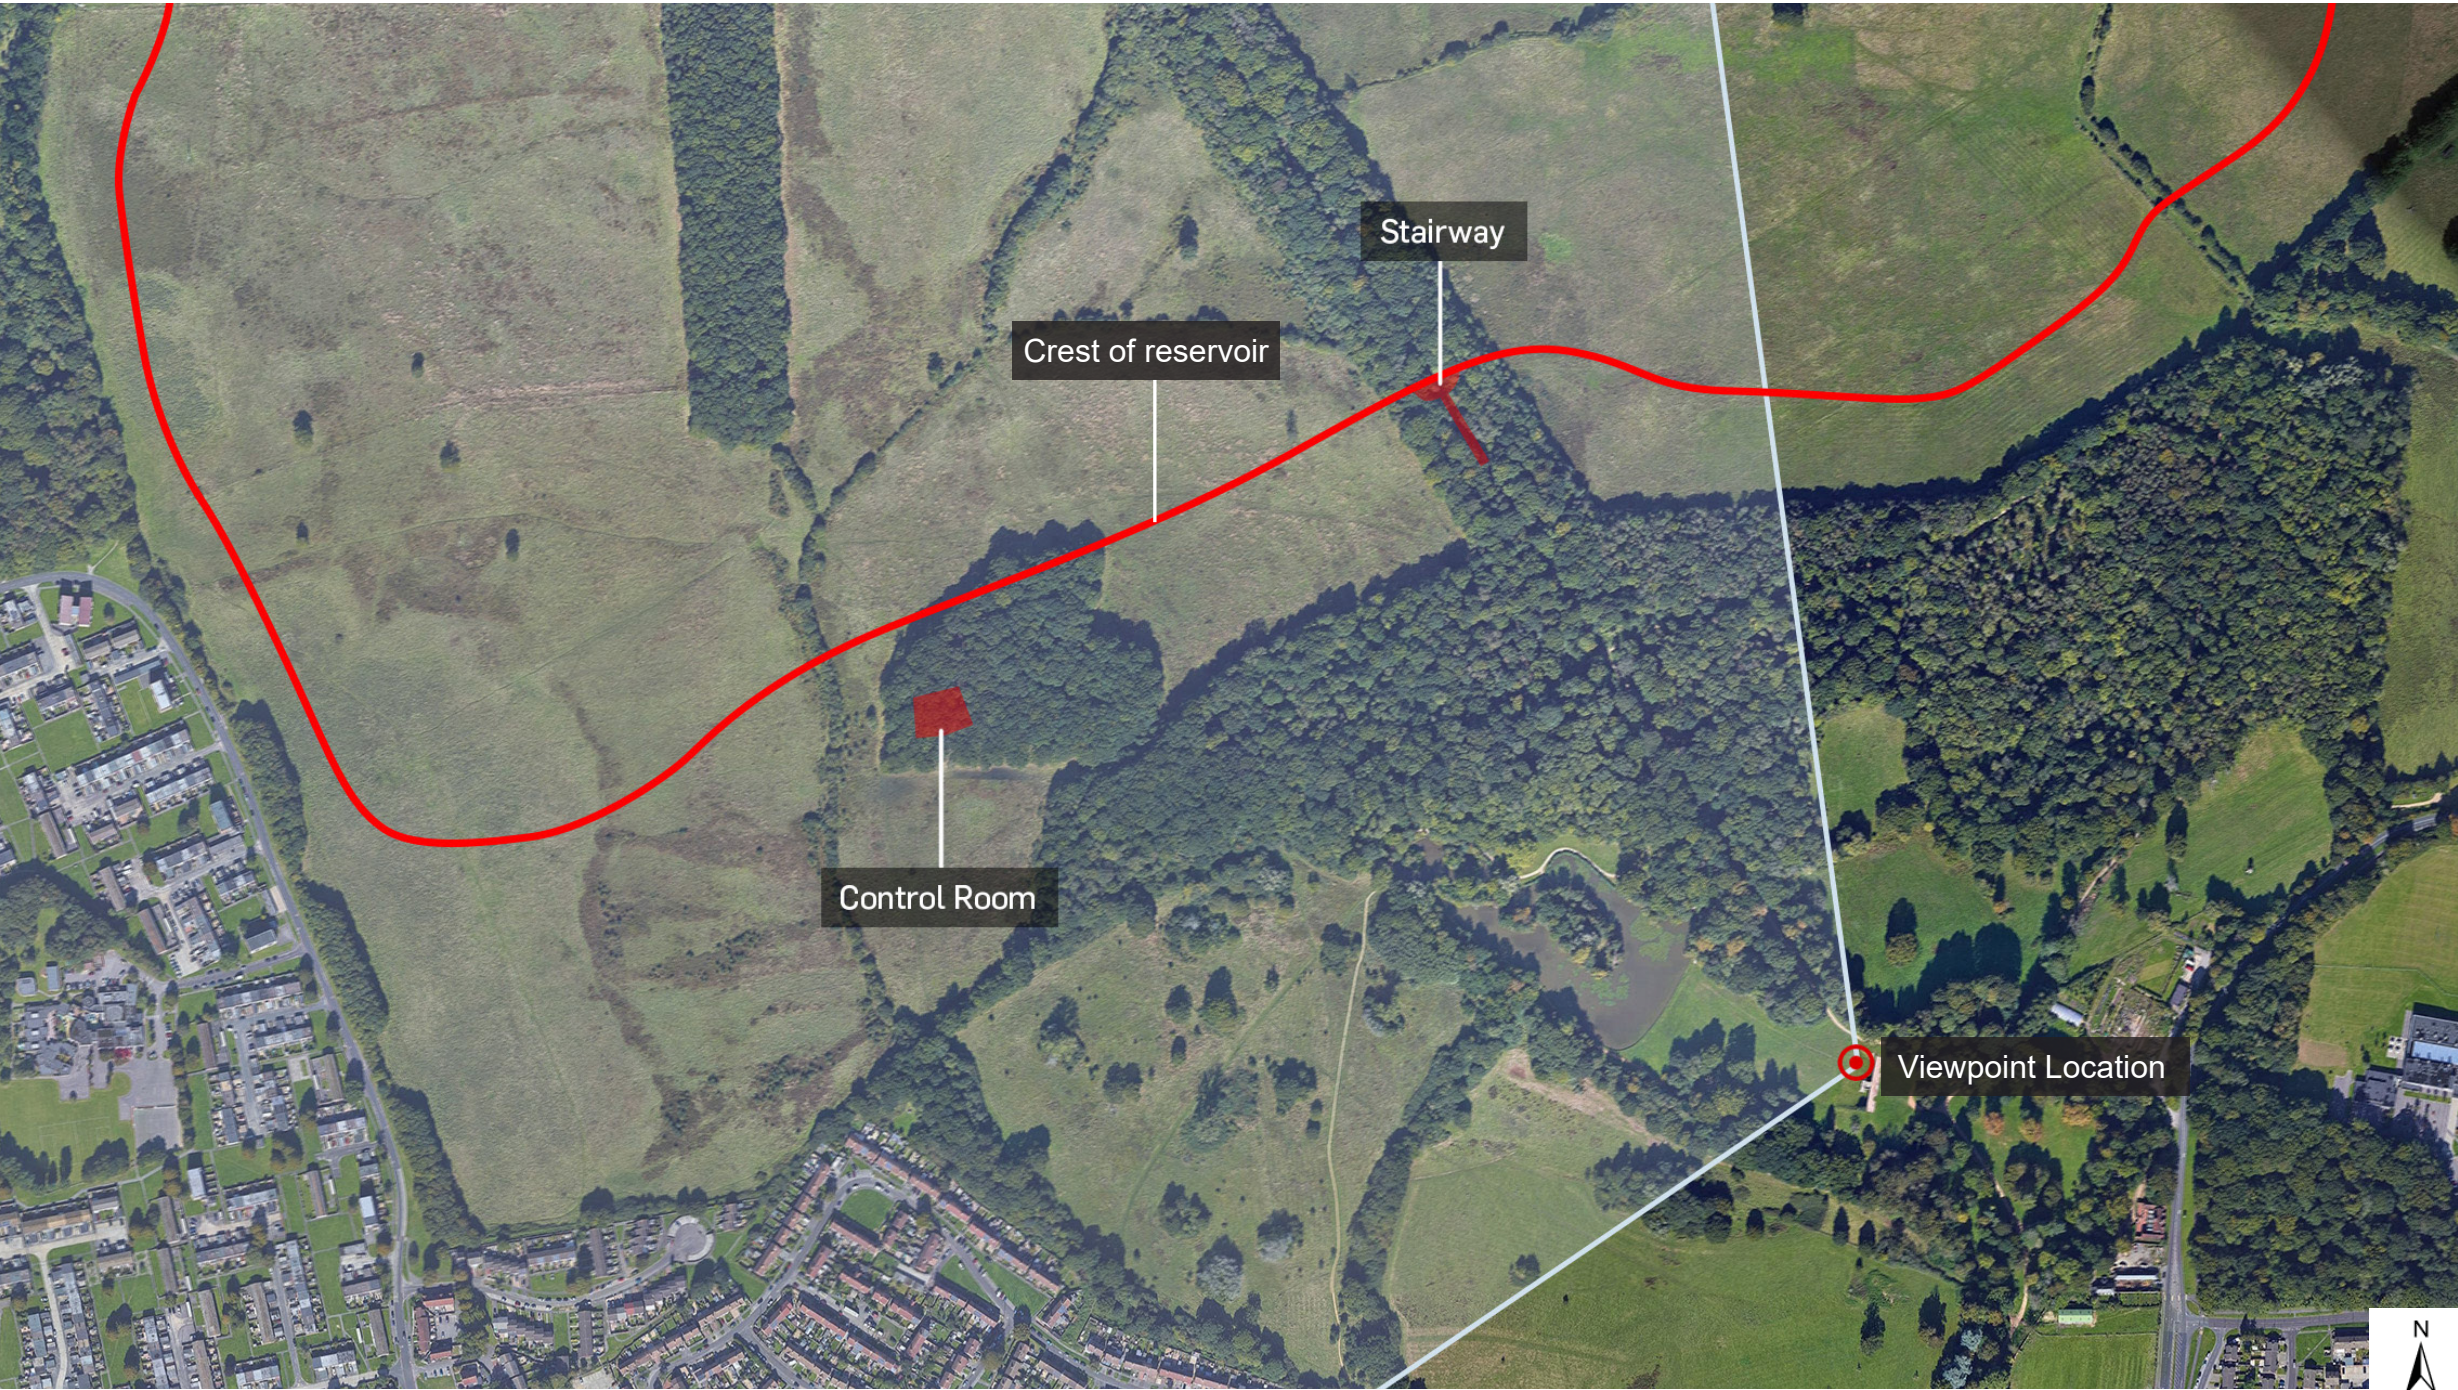


Photo Viewpoint

View from the Terrace, Leigh Park, looking along The Avenue towards the Scheme.



Notes:

Site visit conducted in January 2020.
Photograph taken using a Samsung Galaxy camera with a 35 mm lens.
Viewer height above ground level; approximately 1.6 m.
All images subsequently merged with brightness/contrast adjusted using computer software.
Print Document on A3 size Format.

C01	DB	KN	SH	LB	PUBLISHED	17/09/20
Rev. Status	Drn By	Ckd By	Rev By	Auth By	Description	Date

ATKINS
Member of the SNC-Lavalin Group

Aztec West
500 Park Avenue
Almondsbury
Bristol
BS32 4RZ
Tel: +44 (0)1454 662000
Fax: +44 (0)1454 663333
www.atkinsglobal.com

Copyright C Atkins Limited (2020)

Drawing Suitability: PUBLISHED	Status: A1
-----------------------------------	---------------

Contractors Drawing Number: HTR - ATK - RZ - RE - DR - L - 0005						
Project	Originator	Volume	Location	Type	Role	Number

Telephone: Havant (023) 9249 9888
Fax: Havant (023) 9245 3632
Website: www.portsmouthwater.co.uk
Registered Office: PO Box 8 West Street
Havant Hampshire PO9 1LG
REGISTERED IN ENGLAND No. 2536455



Project Ref. No: 5169117	Sheet: 1 of 1	Scale: N.A.	Sheet Size: A3
-----------------------------	------------------	----------------	-------------------

Project Title: HAVANT THICKET RESERVOIR
--

Drawing Title: FIGURE 8.3 - VIEW FROM THE TERRACE, LEIGH PARK, LOOKING ALONG THE AVENUE TOWARDS THE SCHEME

Portsmouth Water Drawing Number:	Rev: C01
----------------------------------	-------------



Atkins Limited
The Hub
500 Park Avenue
Aztec West
Bristol
BS32 4RZ