



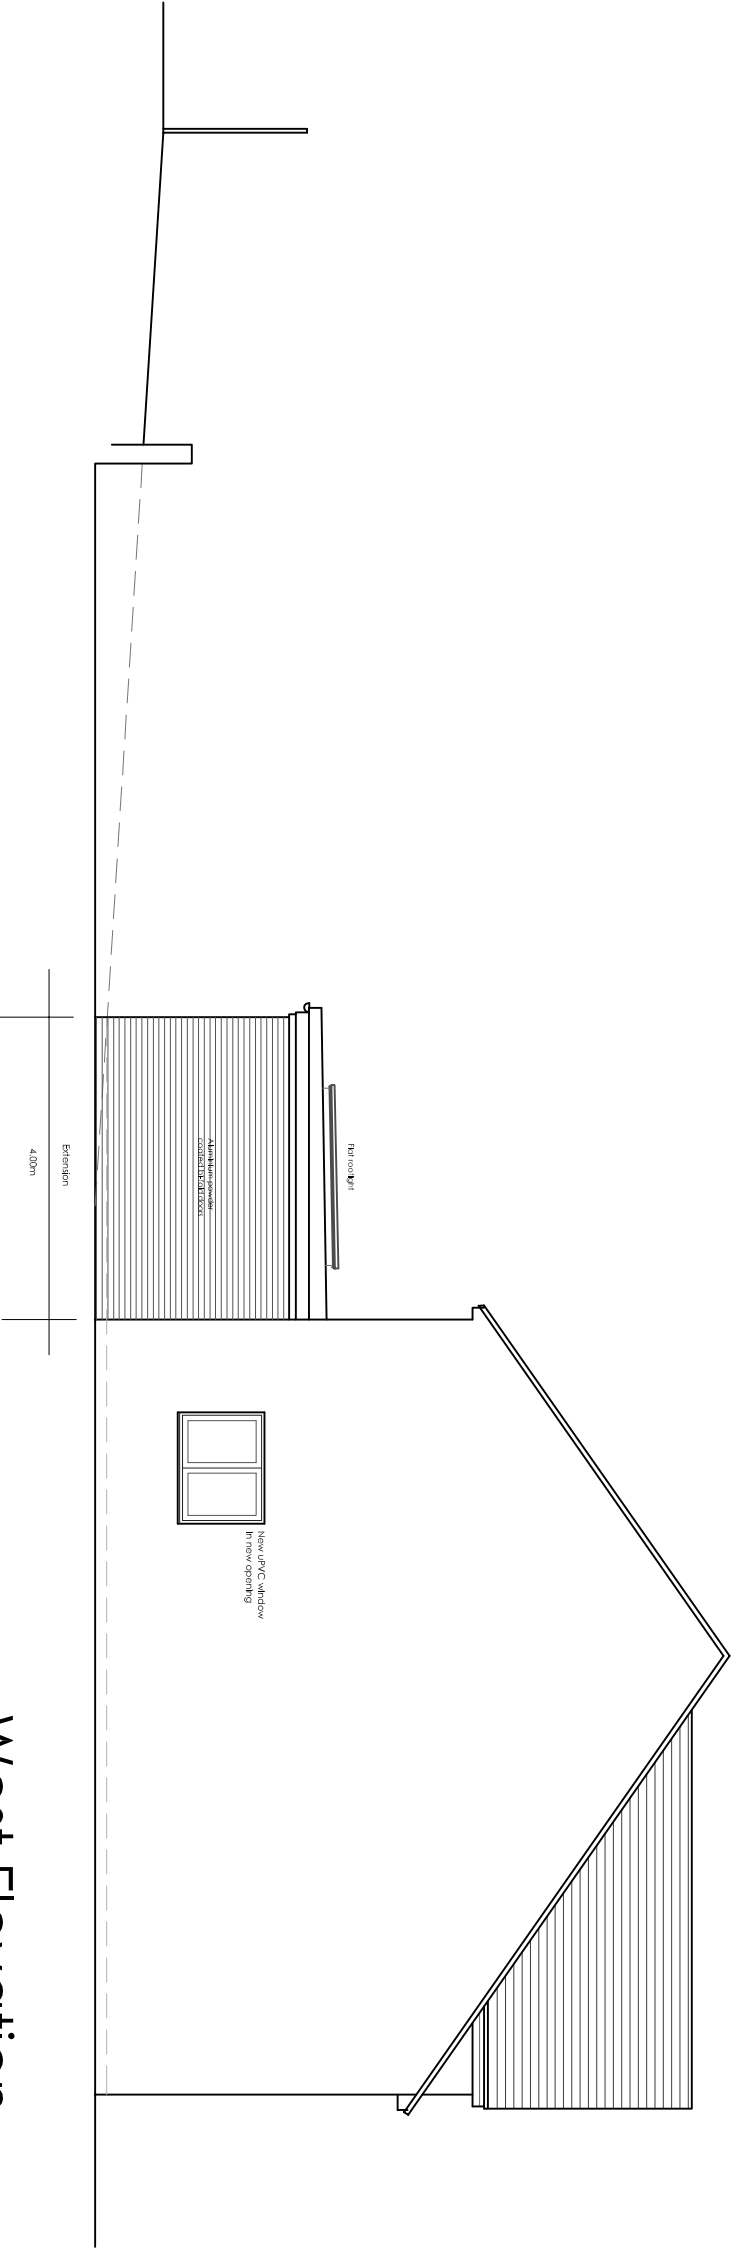


West Elevation

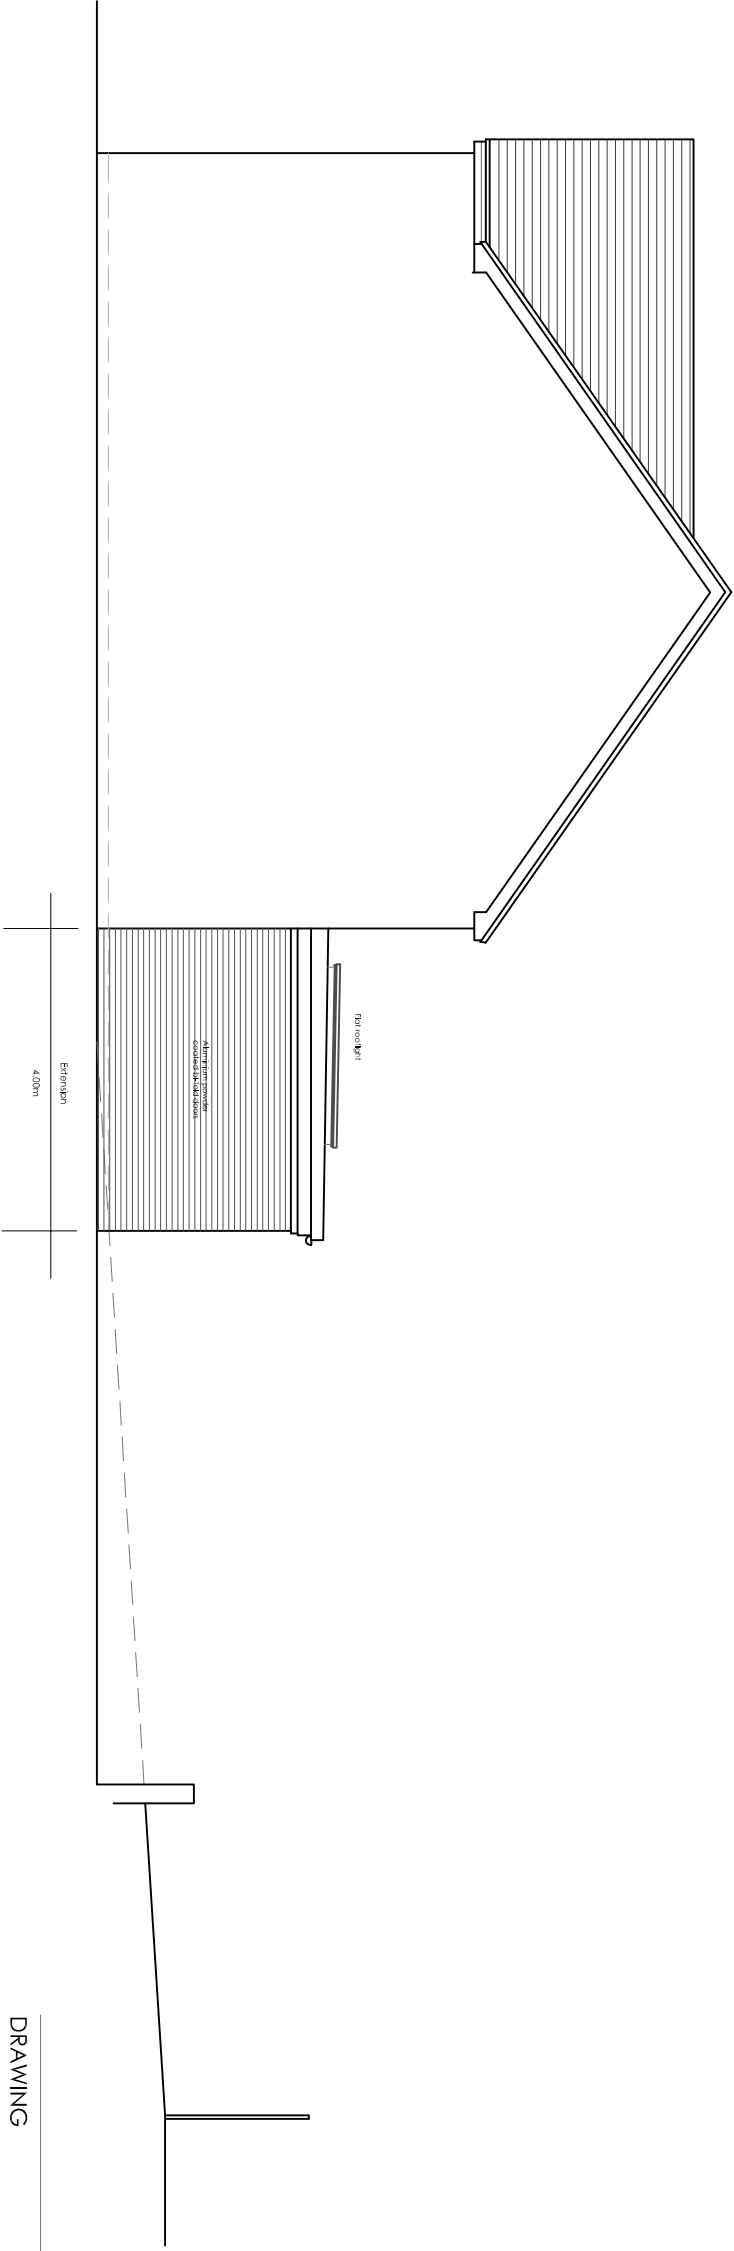

East Elevation

Scale in metres

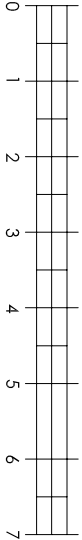

DRAWING	NUMBER	202110.PAp 03
As Proposed	REVISION	
East and West Elevations	SCALE	1:100 @ A3
	DATE	October 2021
PROJECT		
Proposed extension and alterations at 4 Wen Grove		
Havant PO9 5FL		

CLIENT
Kevin Holdaway