
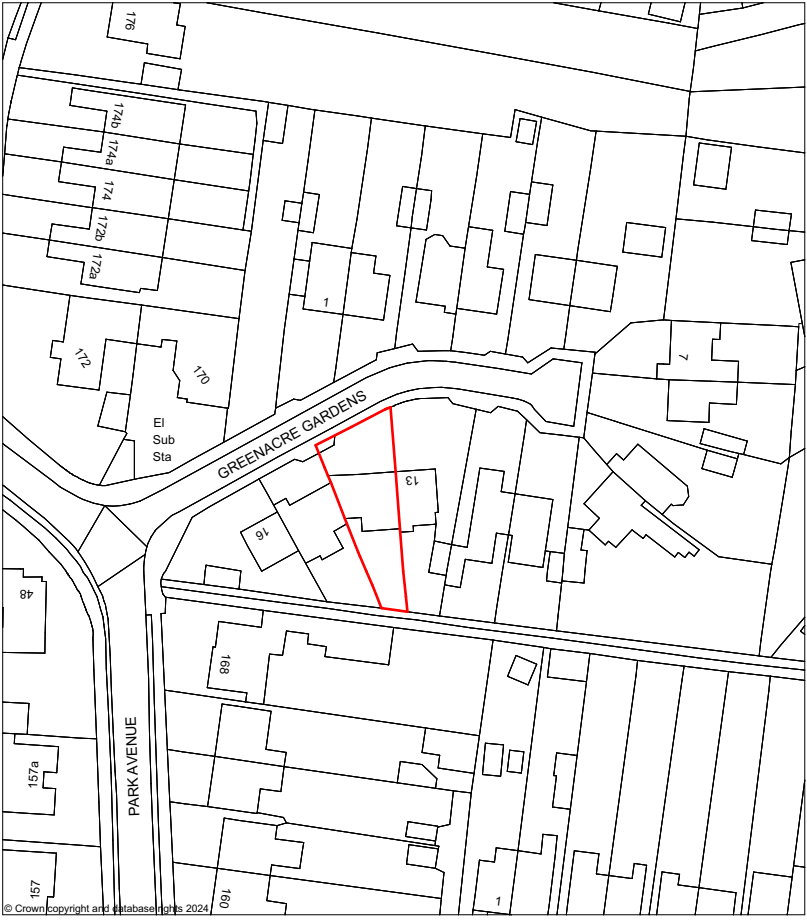
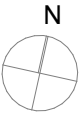


SCALE 1:1250
@A3 0 25 50m

Plan Number: TQRQM24288150555003
Map Produced for: M Clark
OS Licence number: 100042766
Date Produced: 14-10-2024

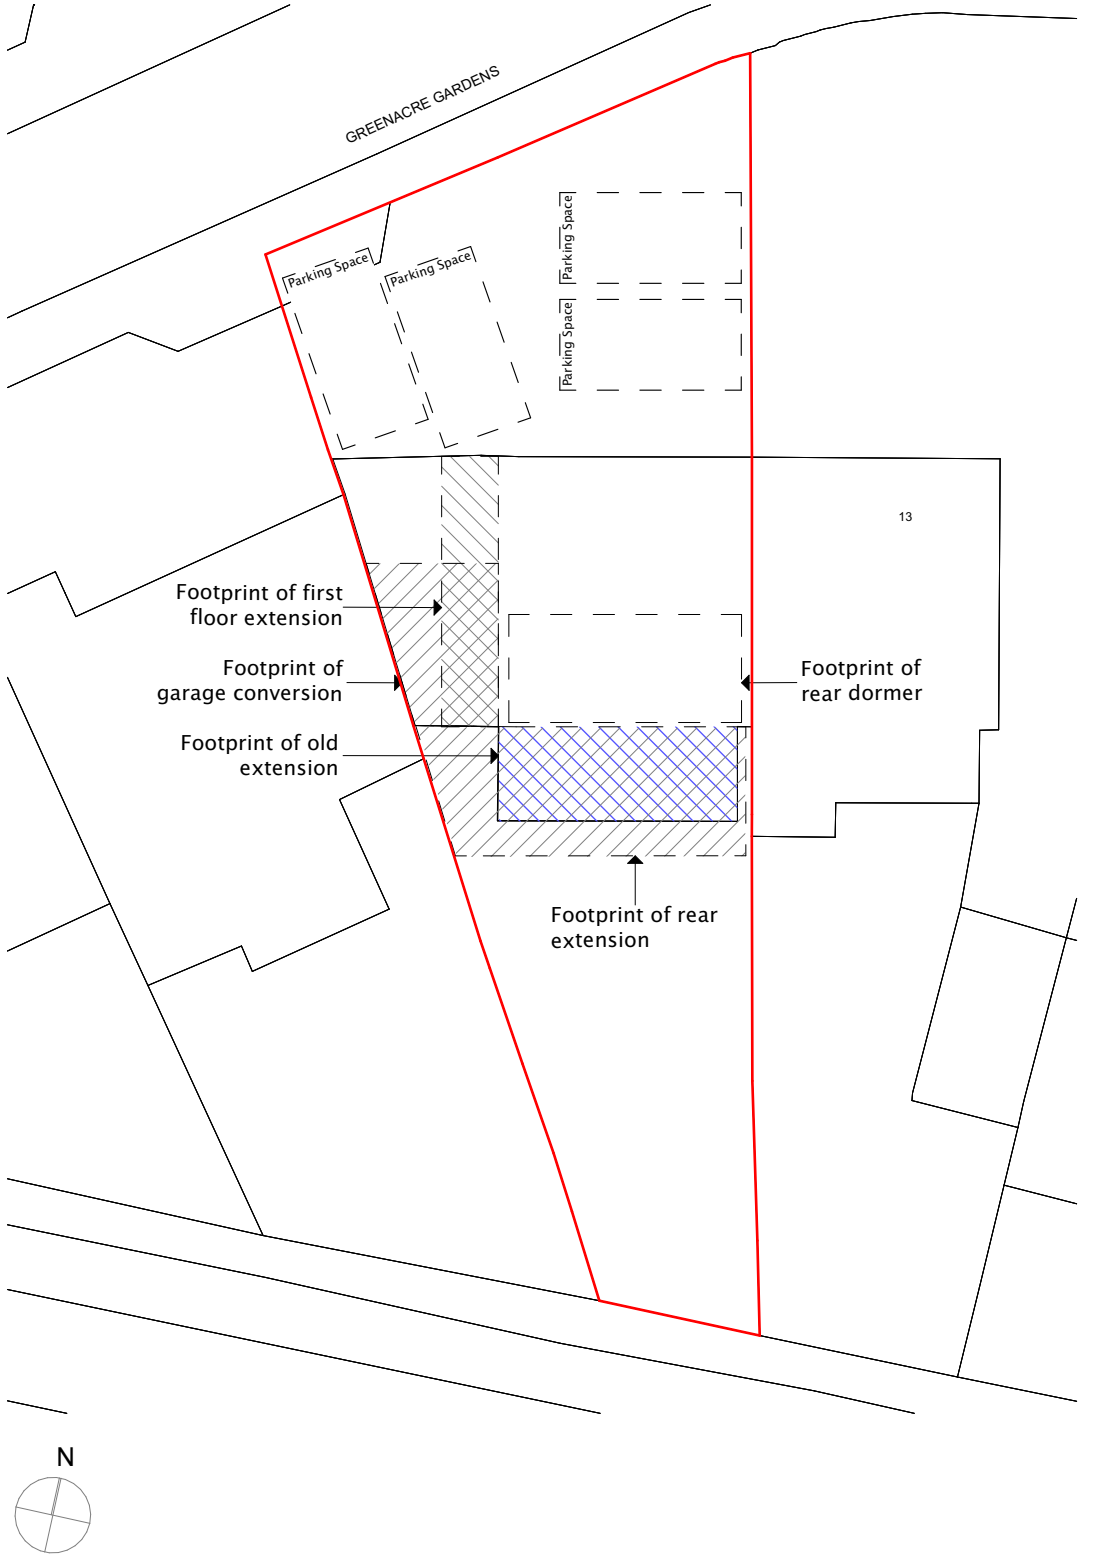

SCALE 1:200
@A3 0 4 8 12m

Block Plan
1:200

Design information is work in progress and subject to detail development & Client approval. Accommodation schedules and figures provided are subject to amendments following coordinated input by others in the design team. Dimensions must be checked on site with any discrepancies reported to the Architect for confirmation prior to any construction. Costings should not be finalised until approval /confirmation by relevant authorities and Client. Any topographical / Ordnance Survey information visible has prepared by a third party, no responsibility will be accepted for accuracy or completeness of the survey.

Rev	Date	Description	CLIENT M Clark PROJECT 14 Greenacre Gardens TITLE	DRAWN BY RW DATE 18.10.24 SCALE @A3 1:1250, 1:200	jlrw ARCHITECTURE jlrw.co.uk
			Location and Block Plans		
			PROJECT 24014		
			DRAWING 100		
			REVISION -		
			PLANNING		