


- KEY
- 01 - Master Bedroom
 - 02 - Bedroom 2
 - 03 - Kitchen / Dining / Living
 - 04 - Private amenity space
 - 05 - Communal stairwell

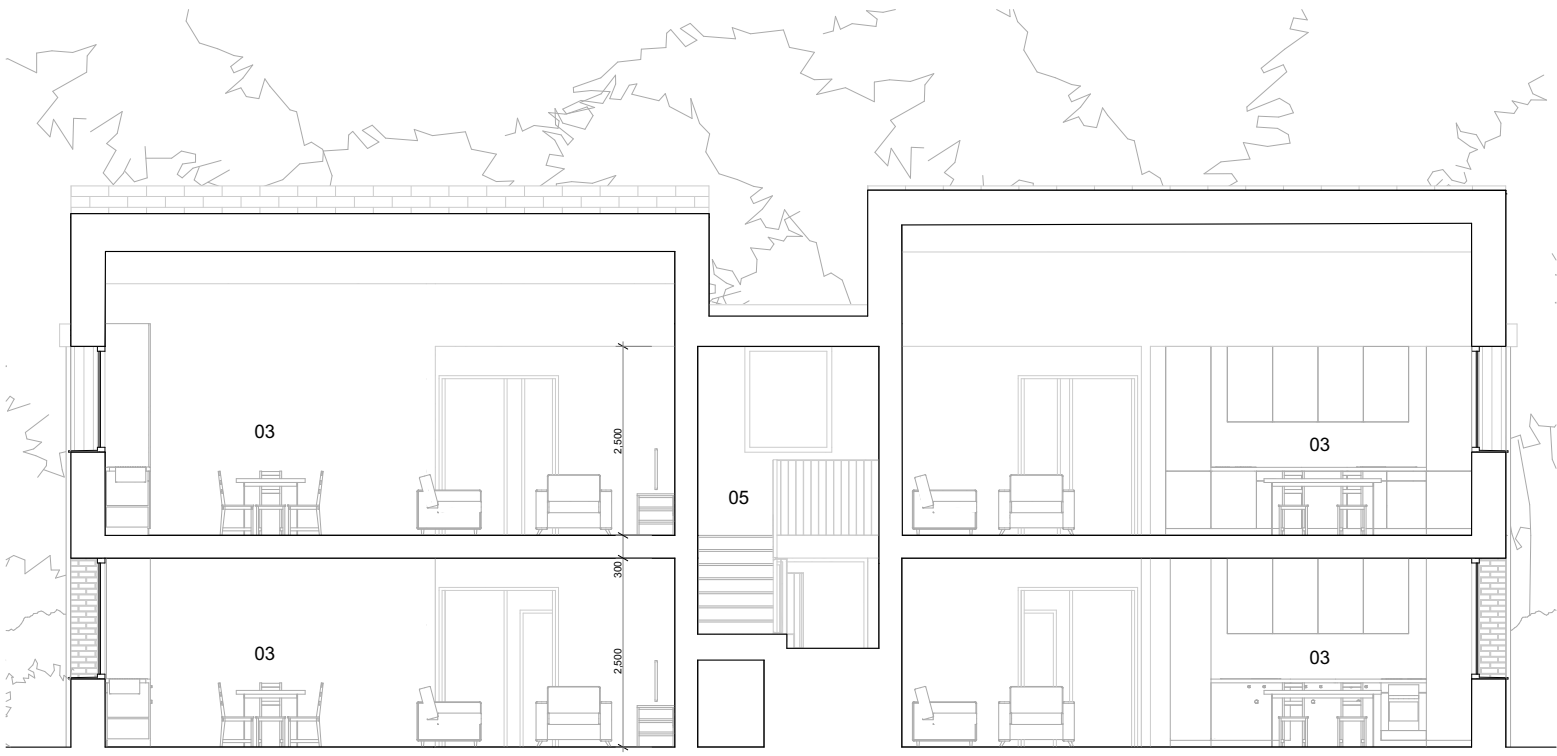


SECTION 01



SECTION 02

rev.	date	changes description
P02	20/06/2024	
P01	22/12/2023	PLANNING ISSUE

status	issued by
S1	P02
S1	P01

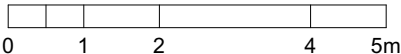

RE-FORMAT

this drawing is the copyright of Re-Format LLP and may not be copied, altered or reproduced in any way or passed to a third party without written authority. All dimensions subject to site survey and site verification. Do not scale for construction ©

www.re-format.co.uk
mail@re-format.co.uk
+44 (0)1730 778778

drawn by

checked by
MS

date created
20/06/2024
scale at A3
1:100,
1:500

project title
46 Warblington Road
document title
Flats_Sections

project	originator	volume	level	type	role	number
23034	- RFT	- ZZ	- XX	- DR	- A	- 904
status	suitability description	revision				
S1	Suitable for Co-ordination	P02				