Parking

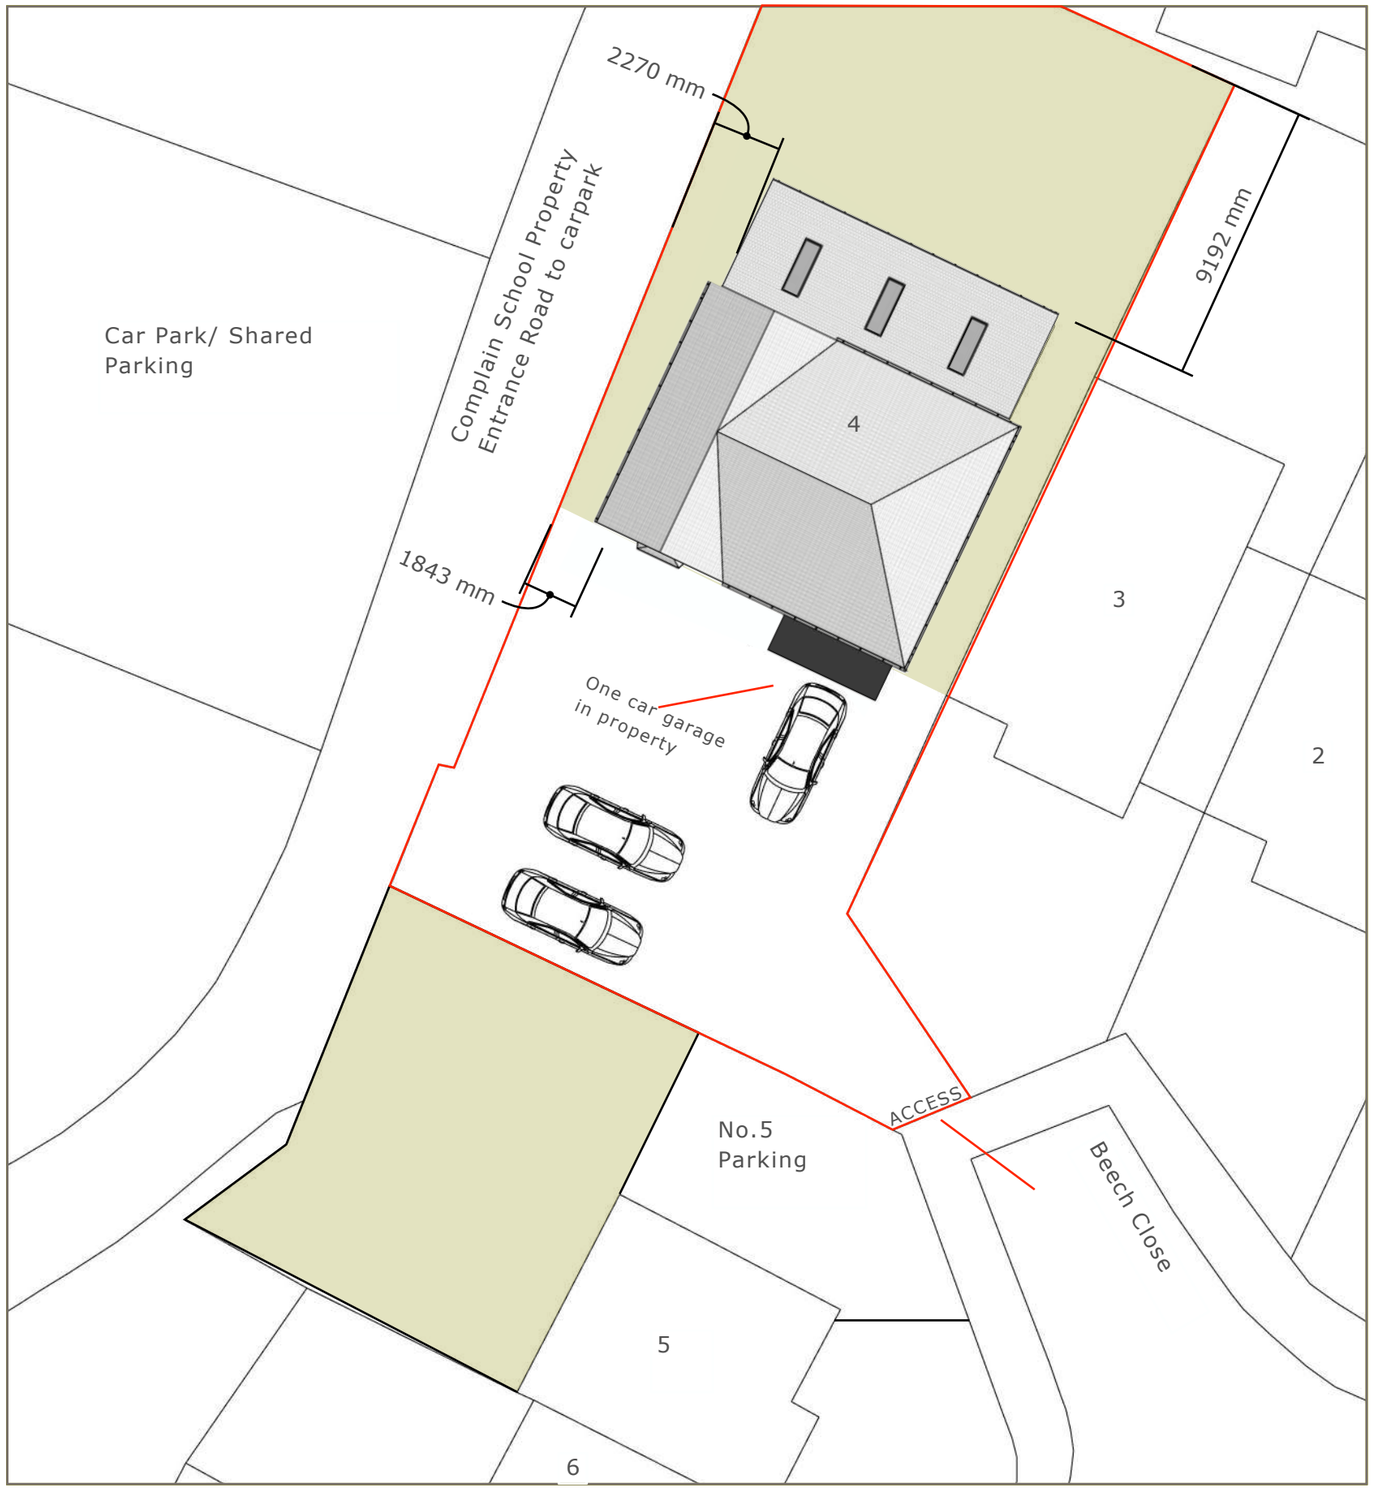

Parking Plan :: **M**
scale: 1:200 001

Front Elevation :: **N**
scale: 1:200 001

CO-ORDINATES:
Latitude: 50.891492
Longitude: -1.024638

POSTCODE:PO8 8RT

ADDRESS: 3 Beech Close, Waterlooville

The extension of the property from a 3-bedroom to a 4-bedroom home has been designed with careful consideration of both functionality and convenience. As illustrated in the plans and elevation, the existing single car garage remains intact, providing a dedicated and secure parking space.

In addition to the garage, the driveway layout has been optimised to accommodate multiple vehicles. The design ensures sufficient off-road parking for three cars, arranged in a manner that allows easy manoeuvring. This setup not only enhances the property's practicality but also maintains a clean and organised frontage, contributing to overall curb appeal.

00 25m

Architecture PART 1

Graduate Part 1
Joshua Bell
81A Havant Road
Part 1 Graduate
Tel:07923370774

ASSOCIATE 2
Associate Name
12345 Main Street
Boulder, CO 00000
Tel: 000.000.0000

1. ALL LEVELS AND DIMENSIONS TO BE CHECKED ON SITE.

2. THIS DRAWING TO BE READ IN CONJUNCTION WITH SPECIFICATIONS & ALL OTHER CONSULTANTS DRAWINGS.

3. ALL DIMENSIONS AND LEVELS ARE TO BE VERIFIED ON SITE BY THE CONTRACTOR BEFORE COMMENCING ANY WORK

CLIENT
Sam Patrick
No.4 Beech Close
Waterlooville
Hampshire
PO8 8RT

PROJECT
Mr.Patrick's Dwelling

DRAWN BY
JB | —

DESCRIPTION
Off-Road Parking

ISSUE
24/11/2024
RE-ISSUE
MM.DD.YY

A0.12

VISUAL SCALE @ A3