



Front Elevation
Facing South:

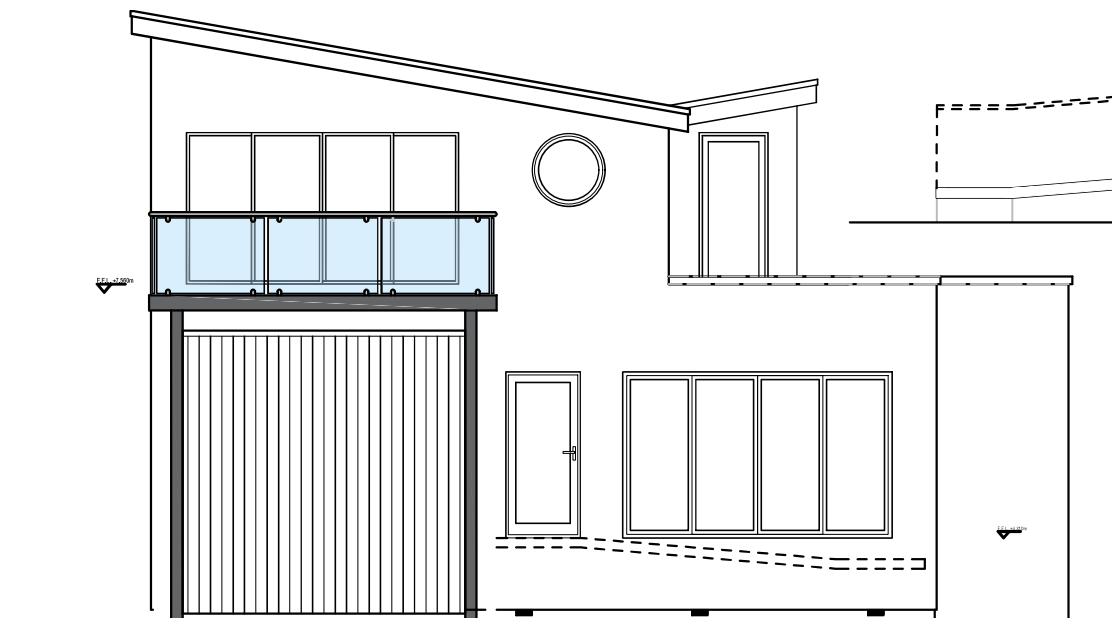


Side Elevation Facing
East

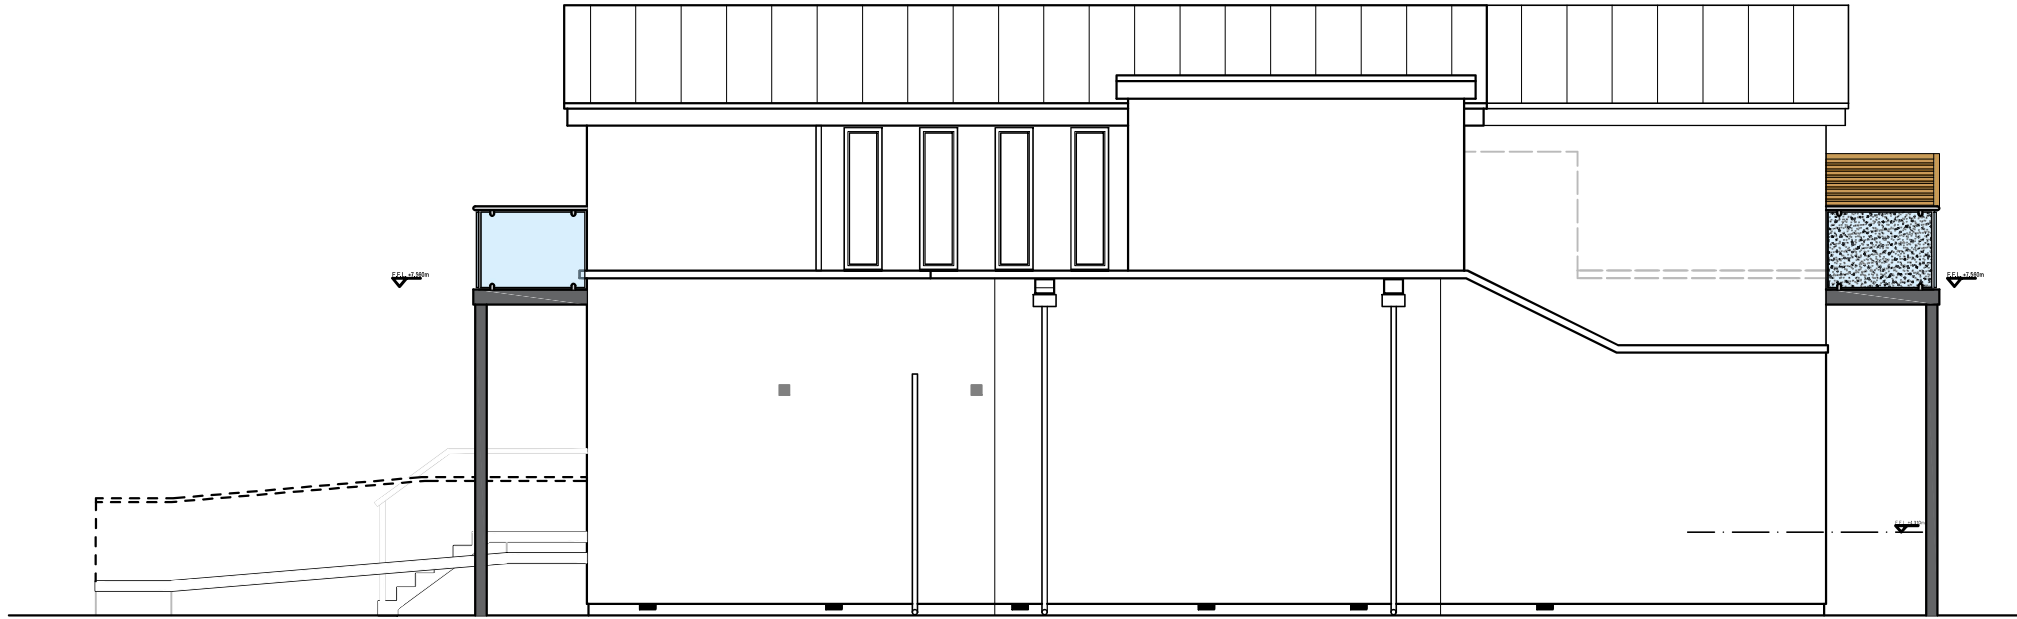

Rear Elevation Facing
North



Side Elevation Facing
West

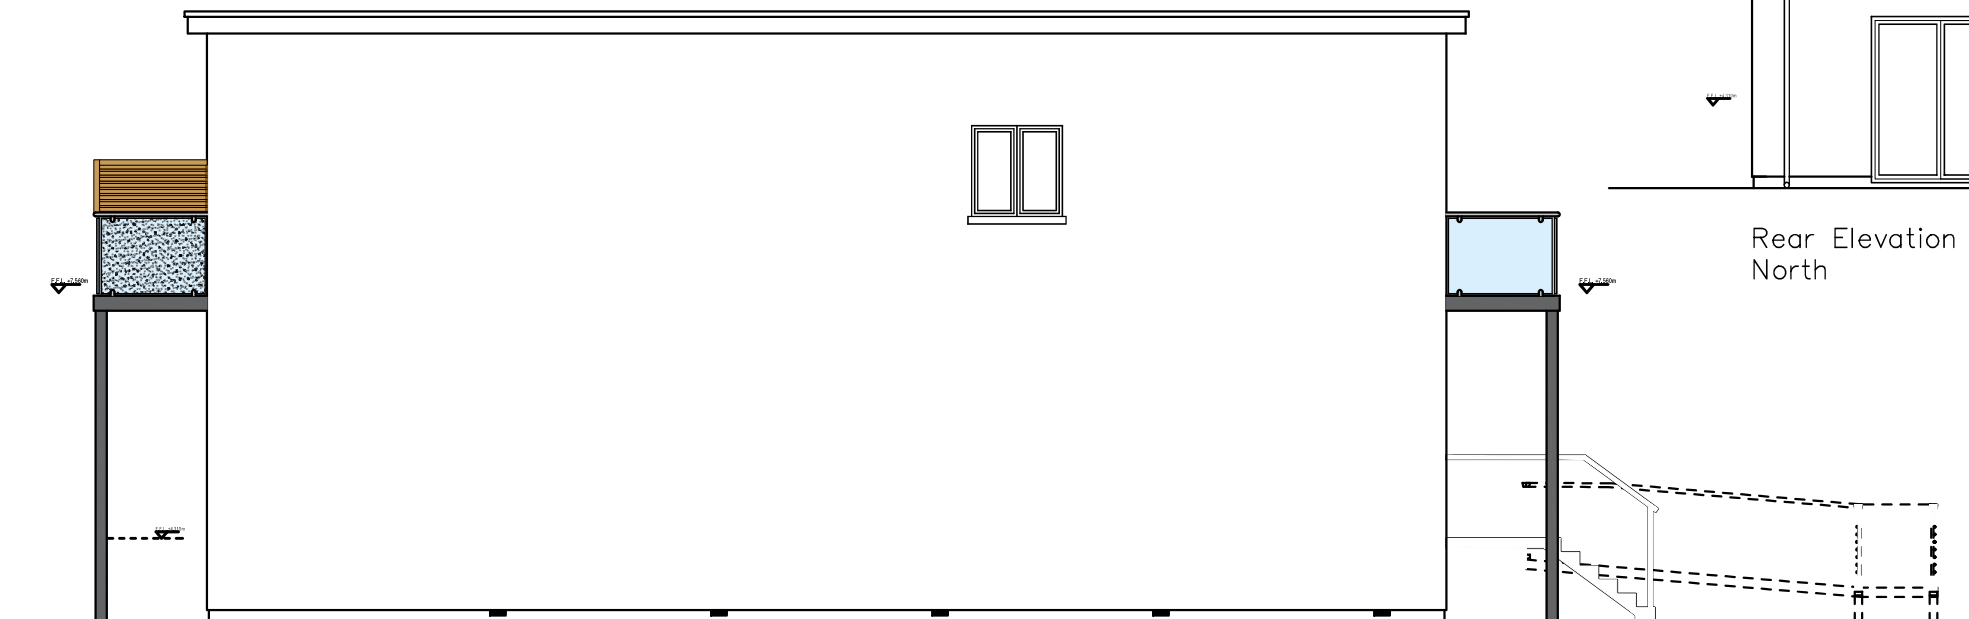

Existing Elevations

Spindrifft,
Ferry Road,
Hayling Island,
PO11 0DG

CAD
Critchley Architecture And Design Ltd.
Contact: 02392 474 919 | info@caad.online

The Old Brewery, 15E South Street, Havant, PO9 1BU

Revisions

- a)
- b)
- c)
- d)

Scale A1=1:25, A3=1:50
Drawn PWP/SAR/JGF
Date 01/06/2023

18105-320⁰

10m

20m

30m

40m