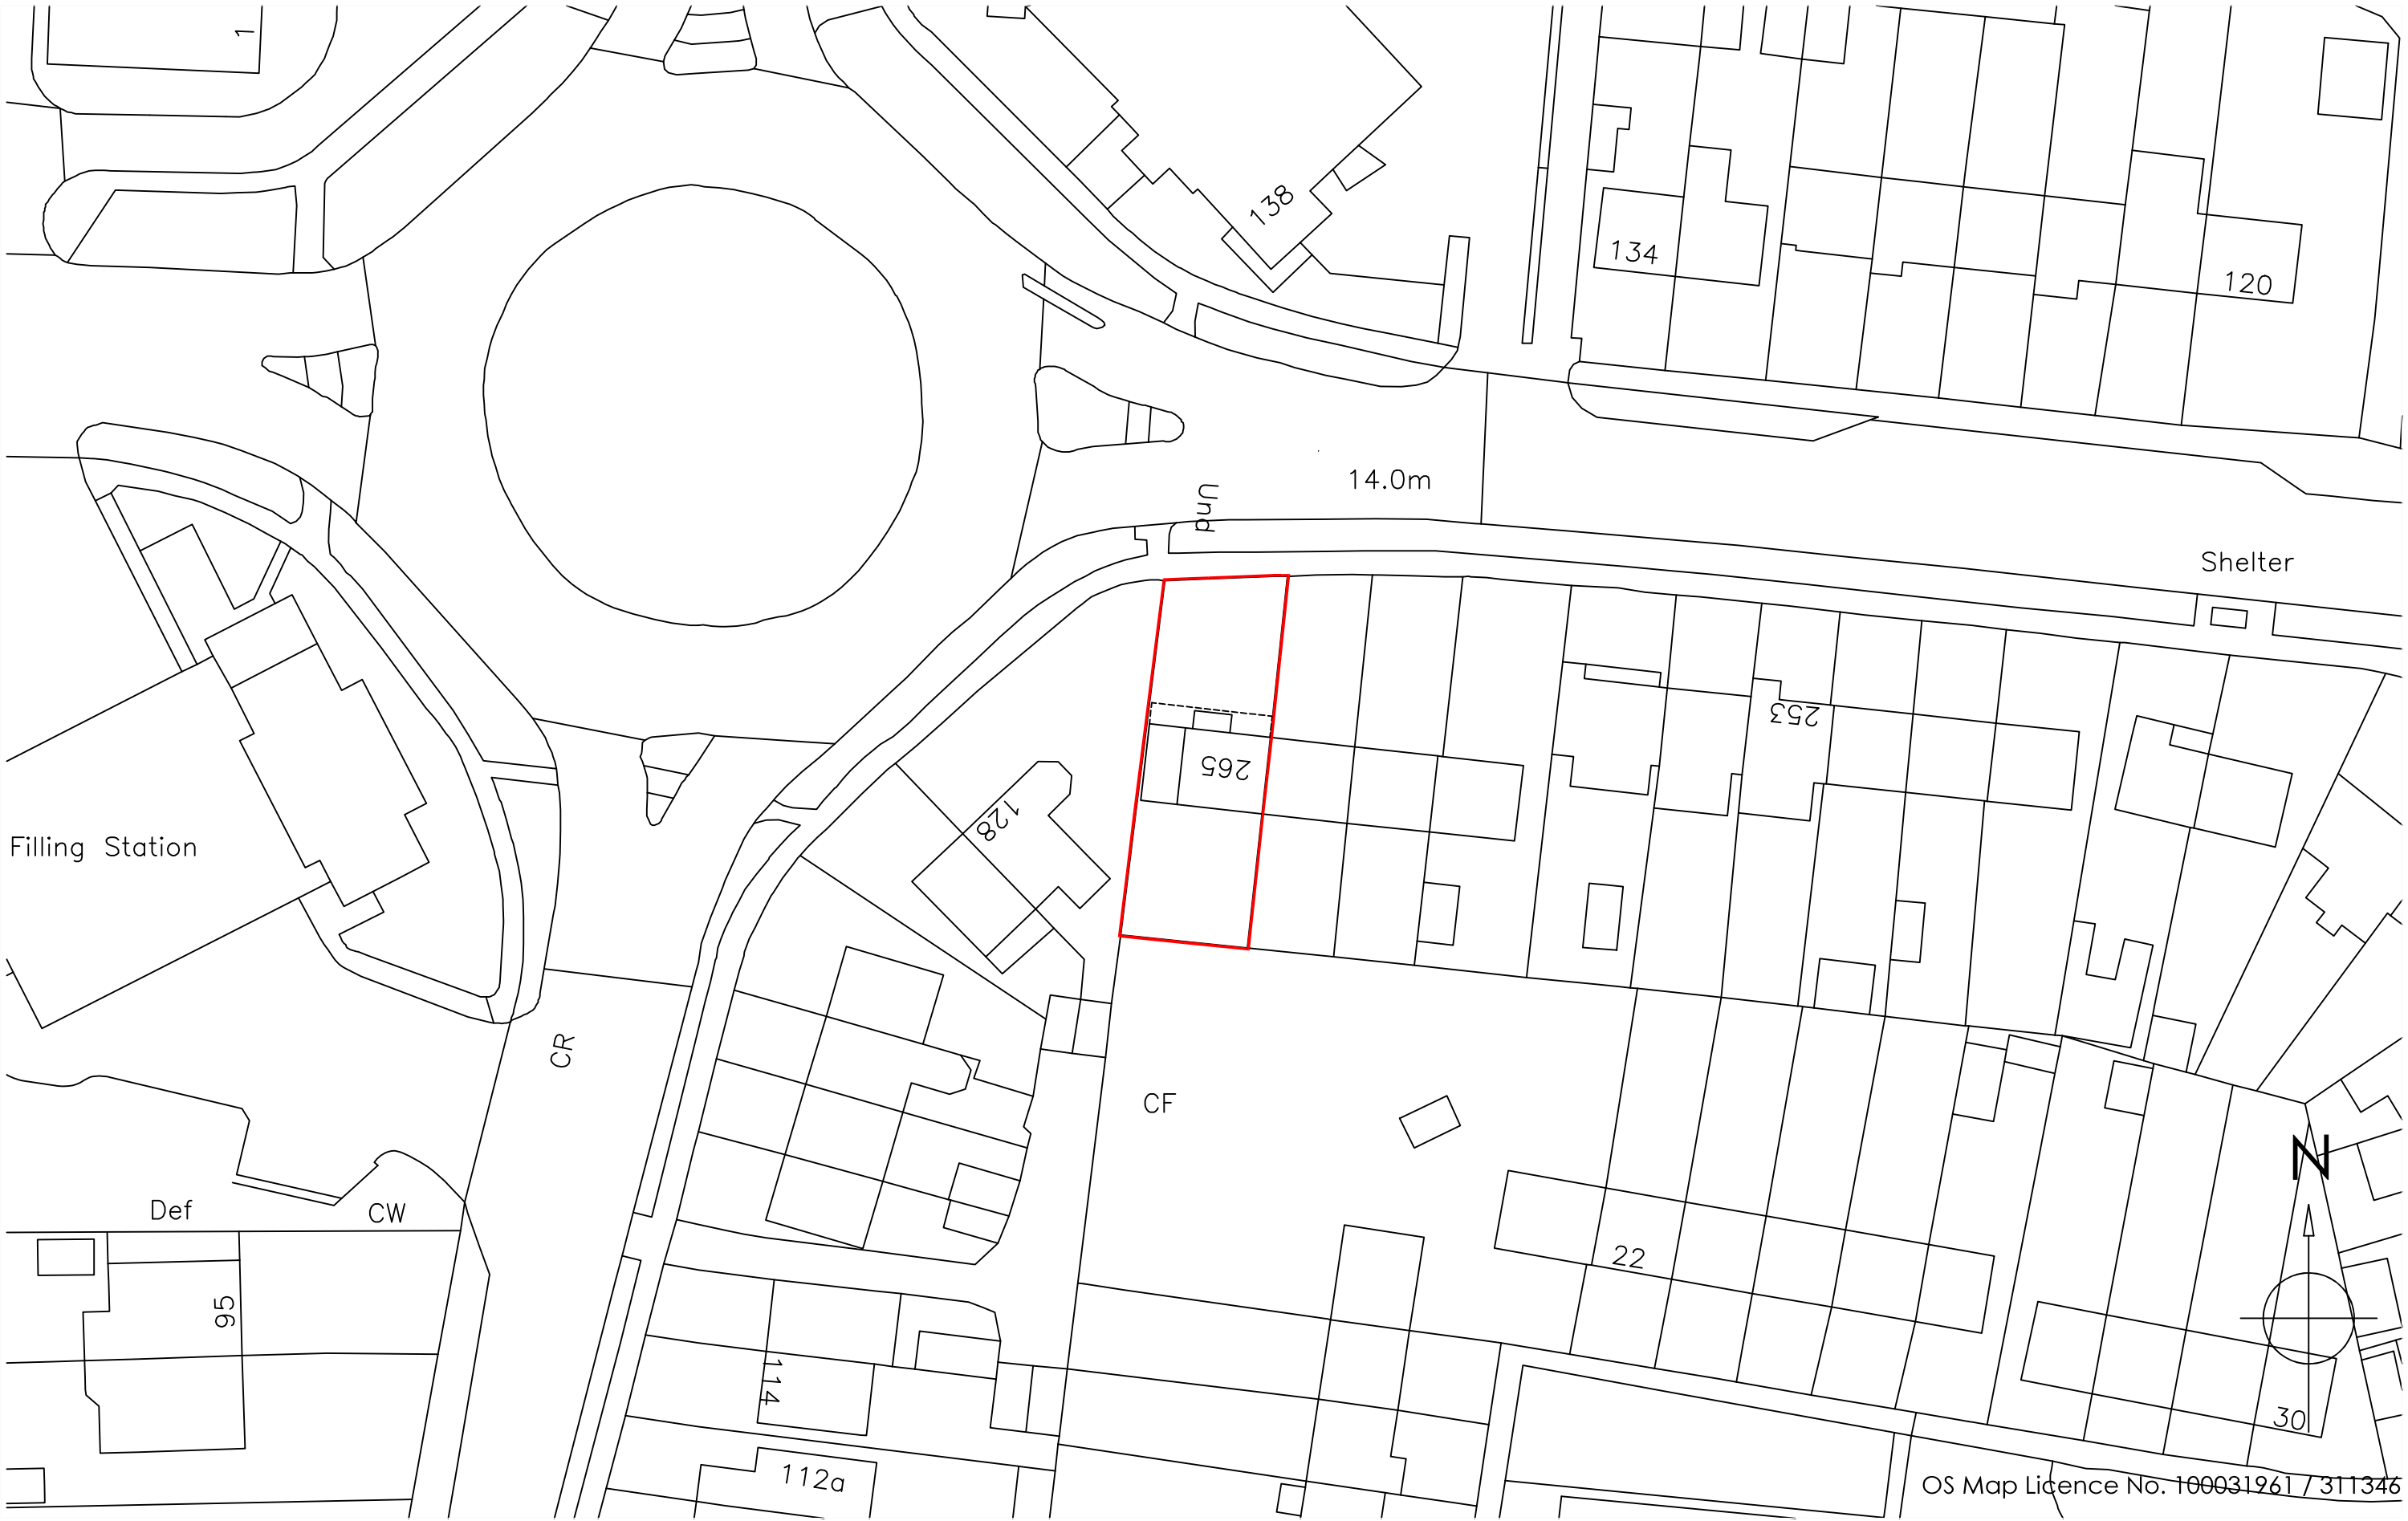


OS Map Licence No. 100031961 / 311346

Copyright is reserved by NOW Survey and is issued on the condition that it is not copied or disclosed by or to any unauthorised persons without prior consent in writing from NOW Survey.

All dimensions to be checked on site

All structural elements to be specified by a suitably qualified structural engineer.

REV	DESCRIPTION	DRAWN	DATE
-	Initial design	GBS	24.01.24
A	Changes made to internal layout and porch roof extented across the front	GBS	07.02.24
B	Map drawings added to the scheme	GBS	27.02.24

Scale Bar: 0 5 10 15 20 25

Drawing Ref: 265 PURWAY 09

Scale at A1: N/A

Scale at A3: 1:500

Date: 07 FEB 2024

Drawn by: GBS

Drawing Title: 265 Purbrook Way, Havant, Hampshire, PO9 3RX

Chartered Surveyors
4 Meeting House Lane
Ringwood
Hampshire BH24 1AY
Tel 0345 050 0022
www.now-survey.com