


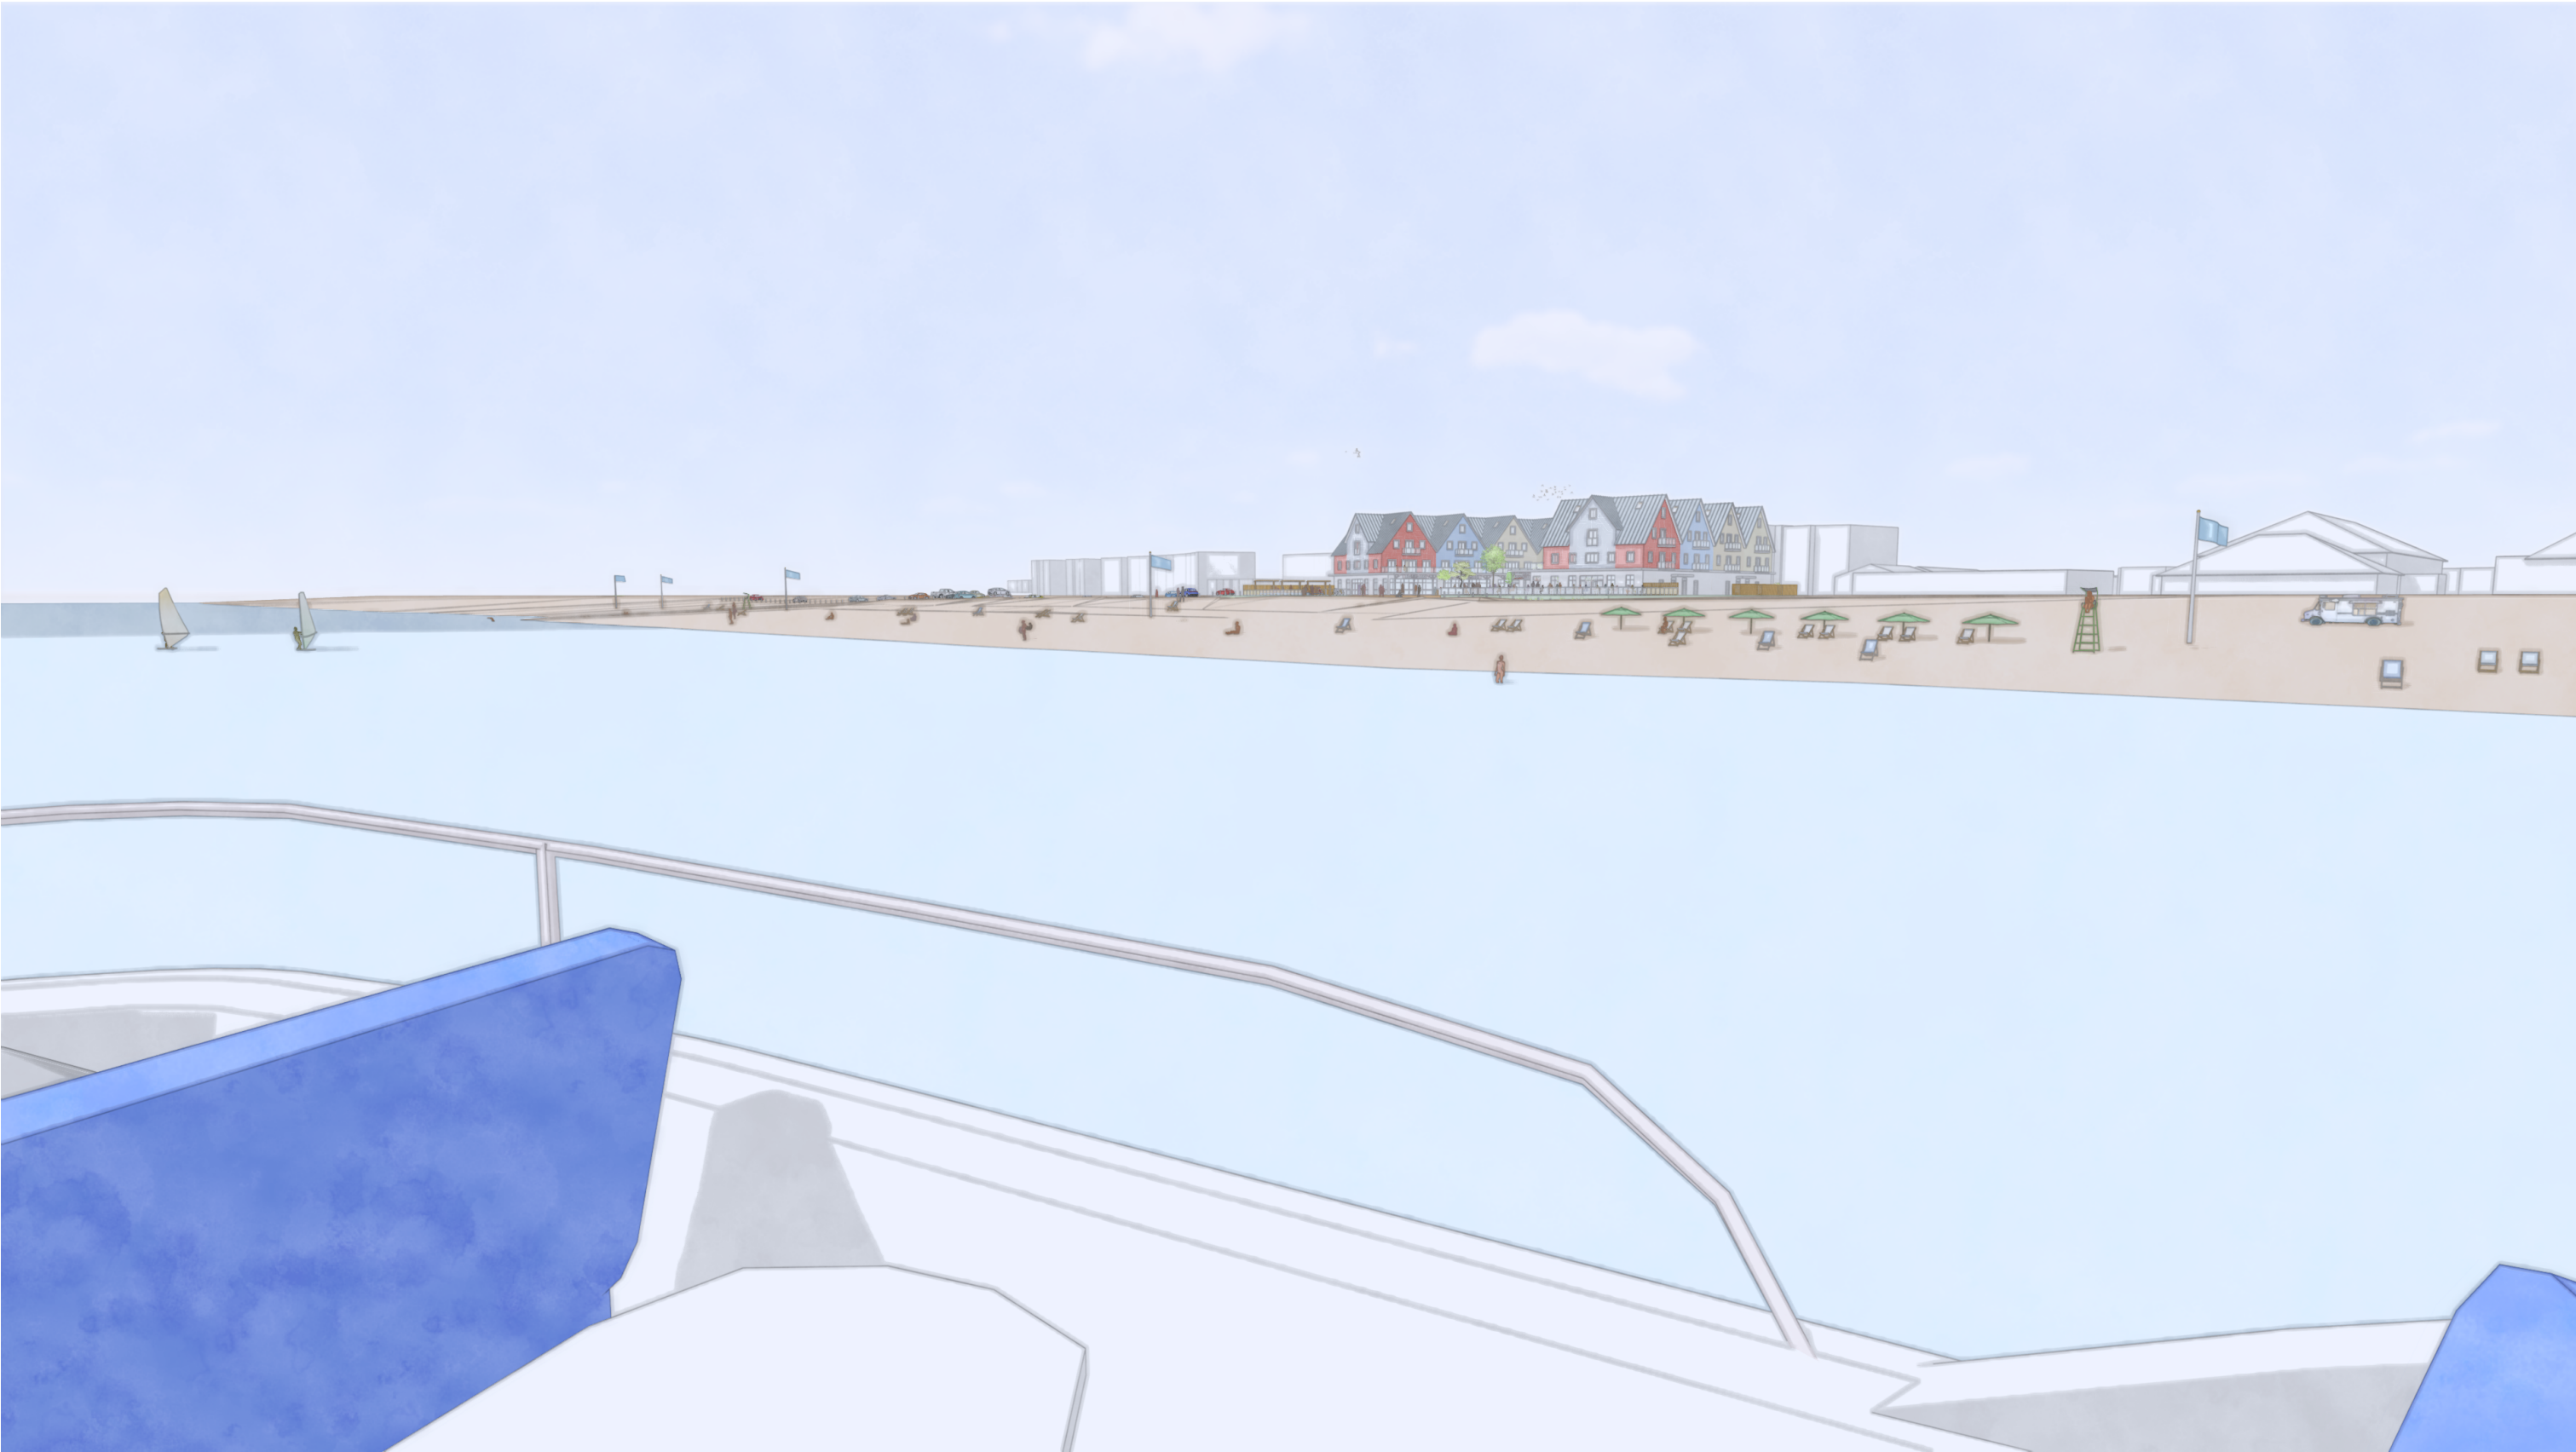

revisions & notes:	RevID	ChID	Change Name	Date
--------------------	-------	------	-------------	------

Drawing:

Drawing name: View 04

Date: October 2024

Scale: @ A3

Drawn: JS

Project:

Project name: Beachlands

Site address: 5 Sea Front

Client: Linland Ltd

Project description: Site Redevelopment

Project status: Planning



61 South Street, Havant, Hampshire PO9 1BZ
t: 023 9248 2494 f: 023 9248 1152
e: design@pwp-architects.com w: www.pwp-architects.com

Project No. 5855

drawing No. 1803 rev

Note: All dimensions to be checked on site by the contractor before fabrication and erection. Figured dimensions to be taken in preference to scaled dimensions. This drawing is the copyright of the architects and must not be reproduced or used without their express consent, except for the purposes of a planning application. Electronic issue of this drawing to be confirmed by paper hard copy only.