
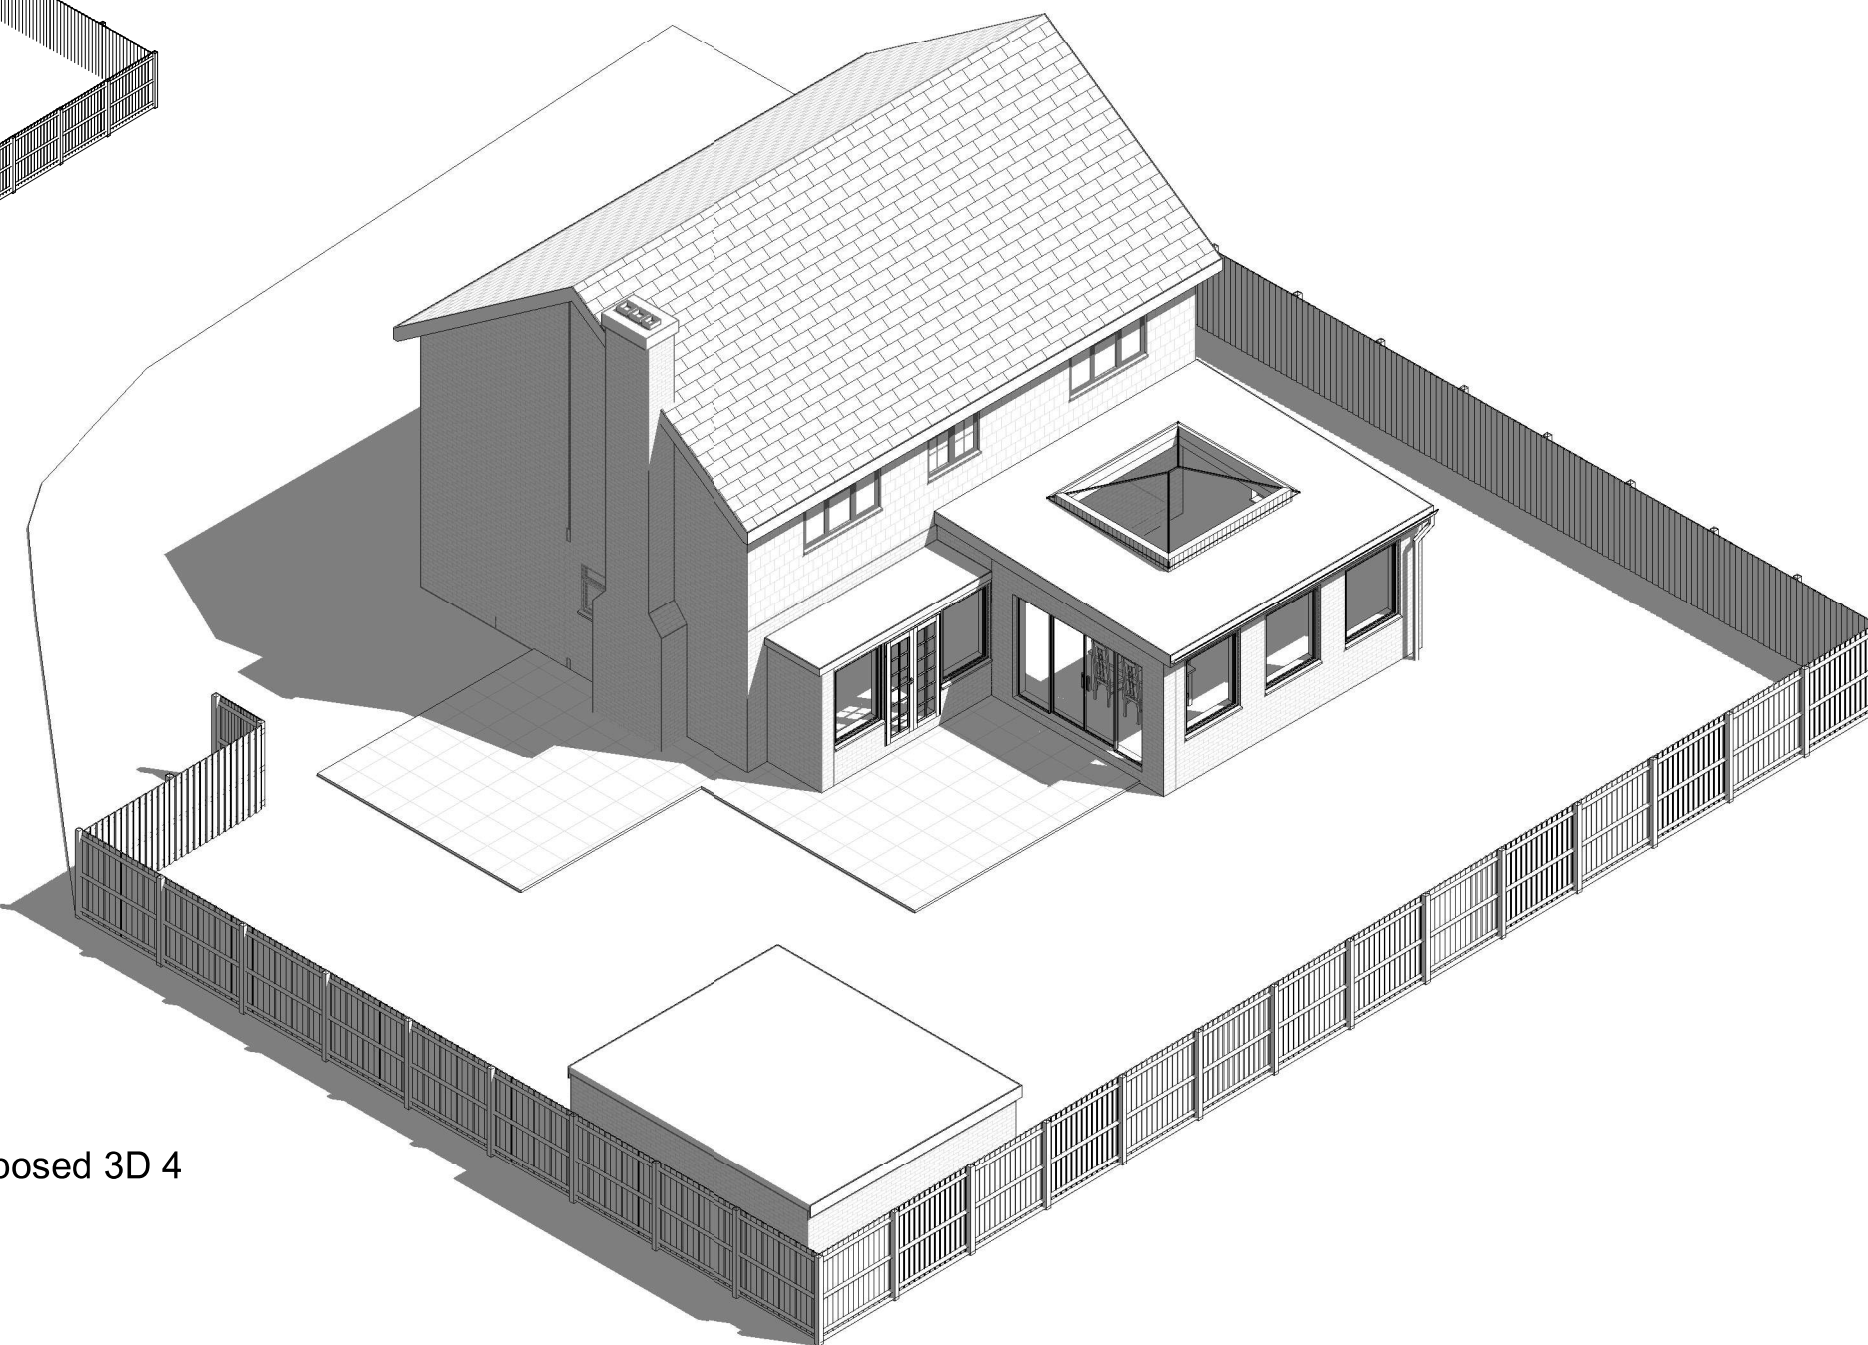


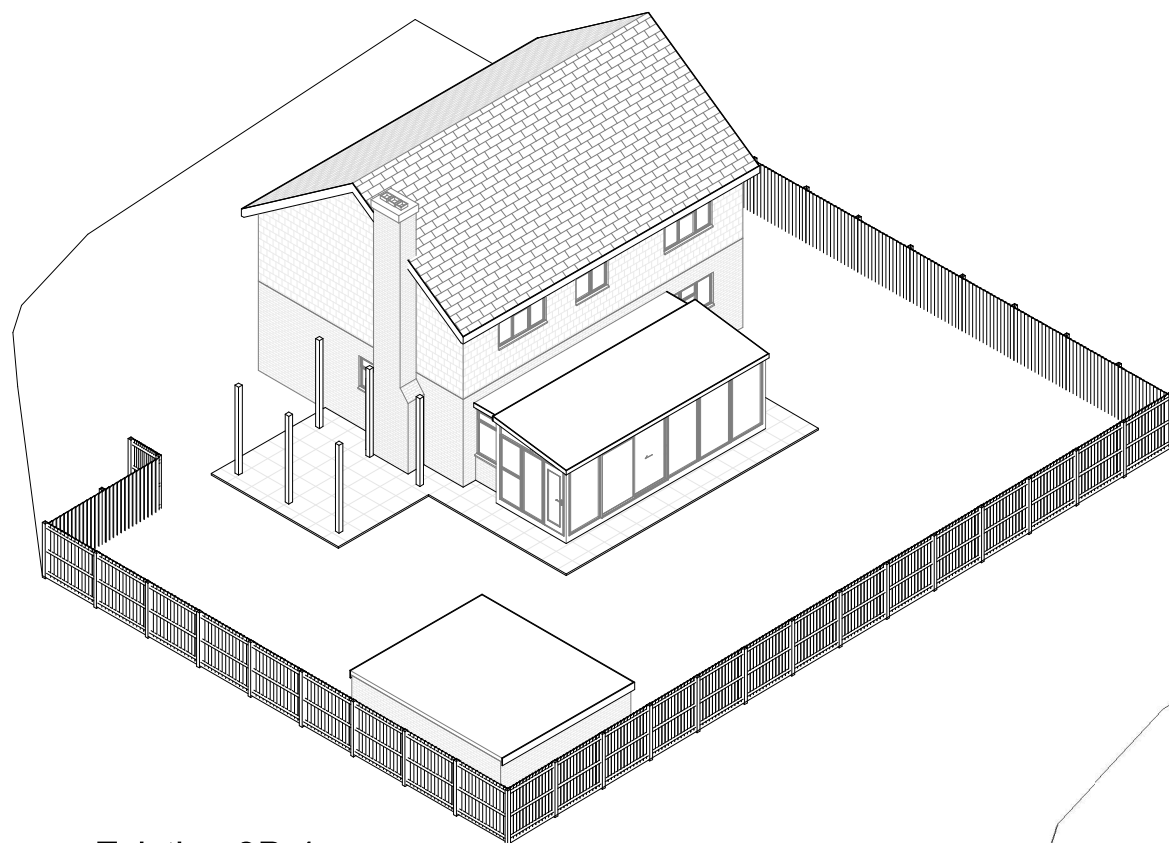

All measurement to be checked on site prior to any commenment

Parkers Design Limited - The Studio @ 90, PO9 2PR

www.pexd.co.uk - info@parkersdesign.com - 07776 008822

PROJECT 10 High Trees
PO7 7XP

SHEET

CLIENT	Funnell
--------	---------

Date	Issue Date	Scale (@ A3)
------	------------	--------------

Drawn by	SW	DRAWING NUMBER	REV
Checked by	SR	P 10	