



PHYSICAL SCALE IN METERS @ 1:100


NOTES:
This drawing has been produced solely for PLANNING/DESIGN.
Do not Scale from this Drawing except for planning purposes.
Any drainage shown is presumed and to be checked on site before commencement of works.
This drawing is the copyright of MF Designs Ltd.

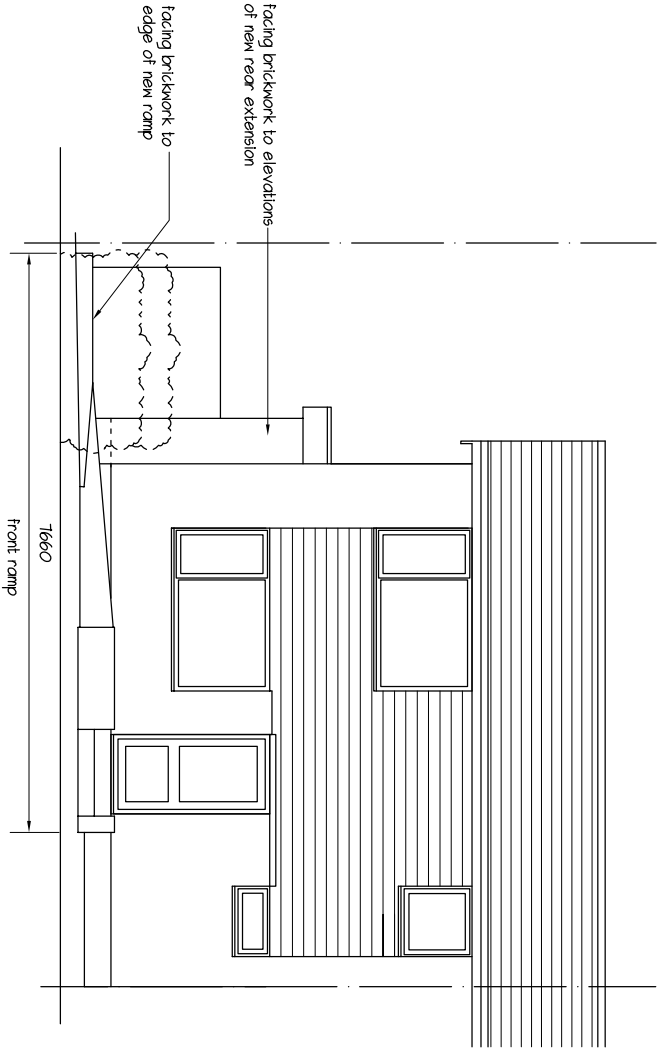


Proposed Southeast (front)

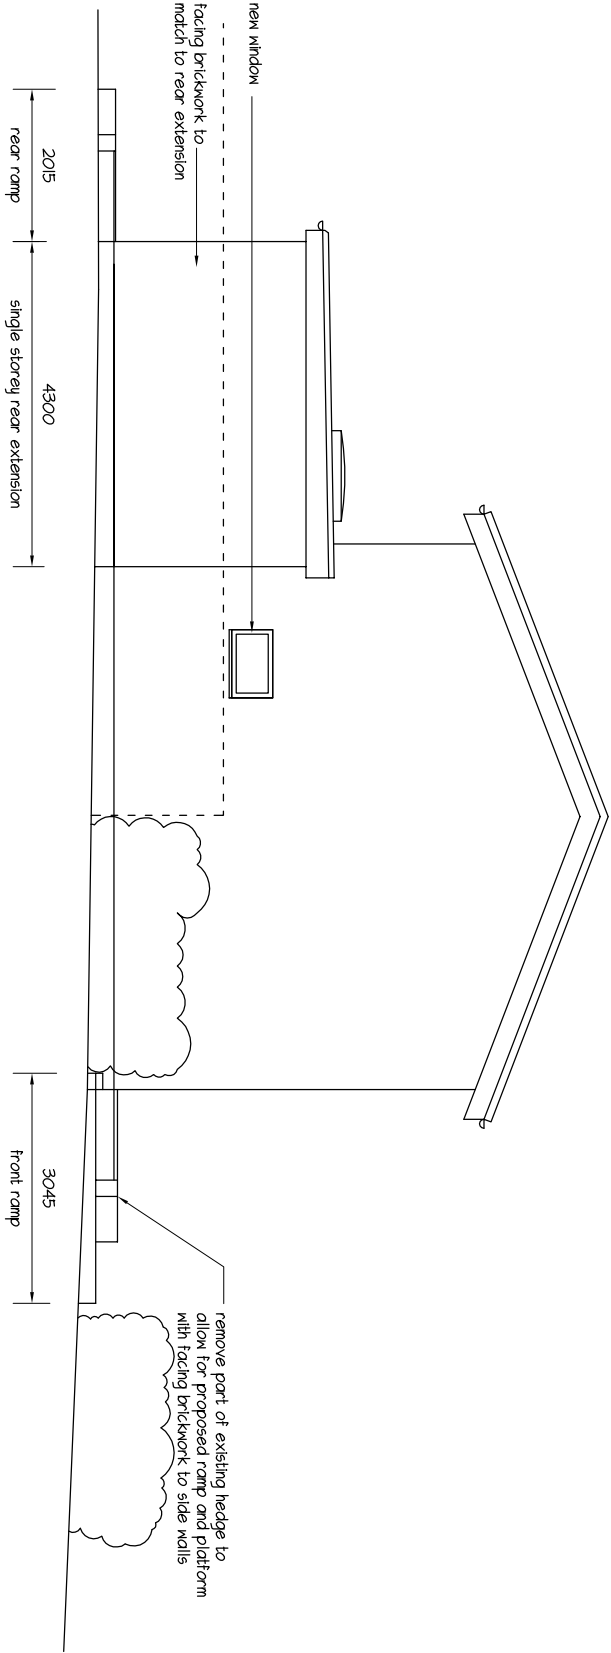


Proposed Southwest

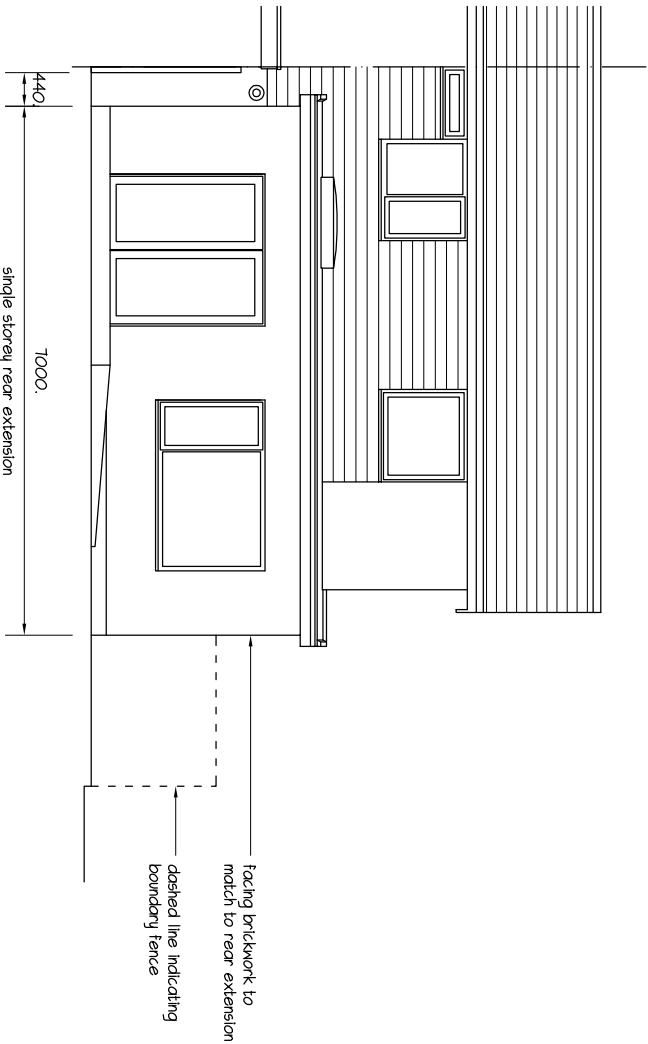

Proposed Northwest (rear)

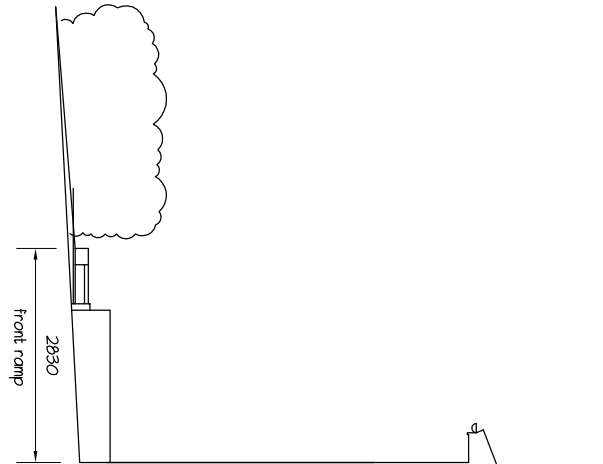

Proposed Northeast

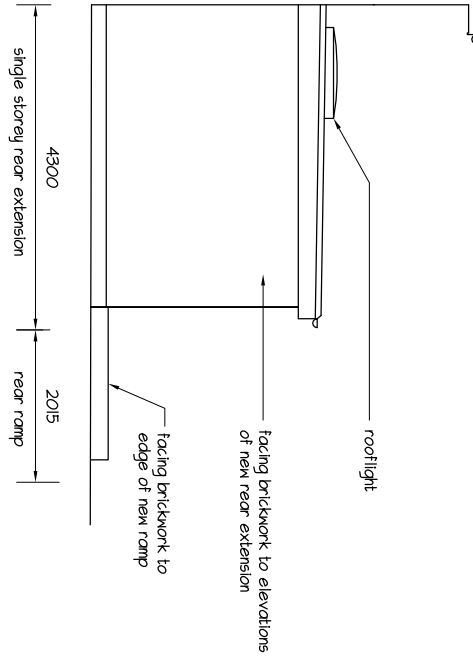

mf designs ltd

Chartered Architects

36 Grove Road • Havant • Hampshire • PO9 1AR

Director: Martin Farrer RIBA • Co Registration No.4507379

t/f 02382 470967

e admh@mfdesigns.org.uk

Date: June 2024

Scale: 1:100 @ A3

Job No: 3332

Dwg No: P_02



EXTENSION & ALTERATIONS - 44 Elizabeth Road, Waterlooville. PO7 7DN