




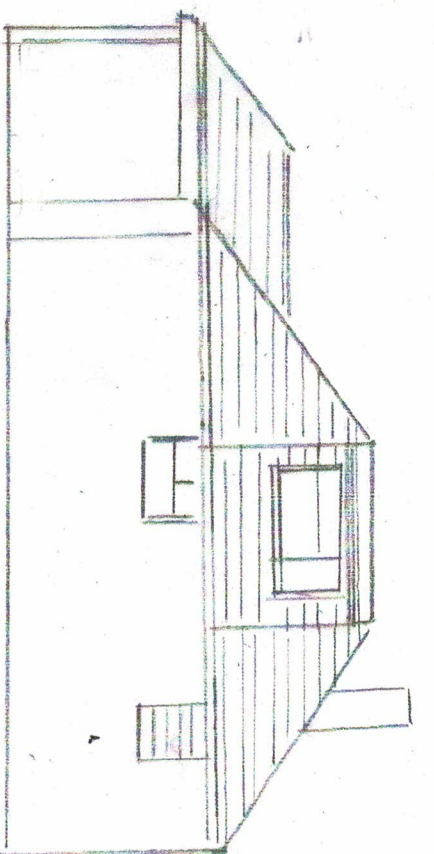


Existing North Elevation

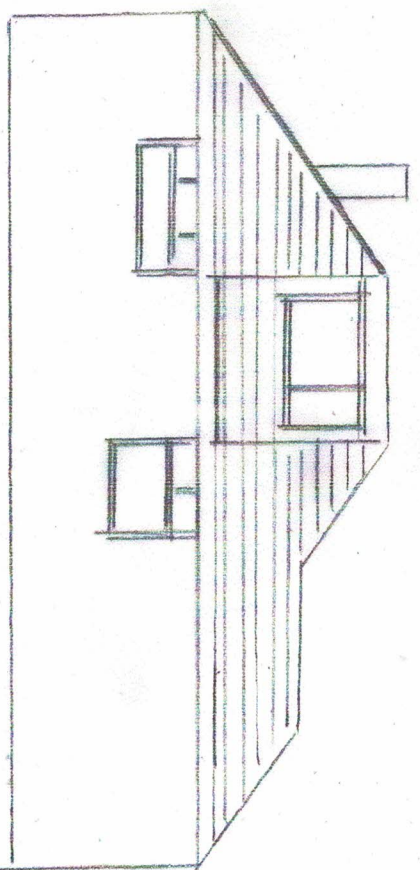

South Elevation

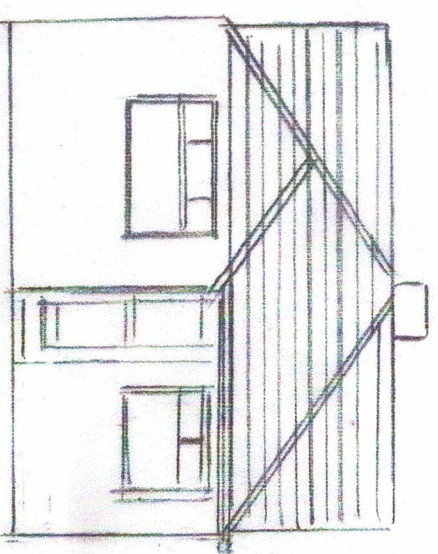

Existing Front Elevation

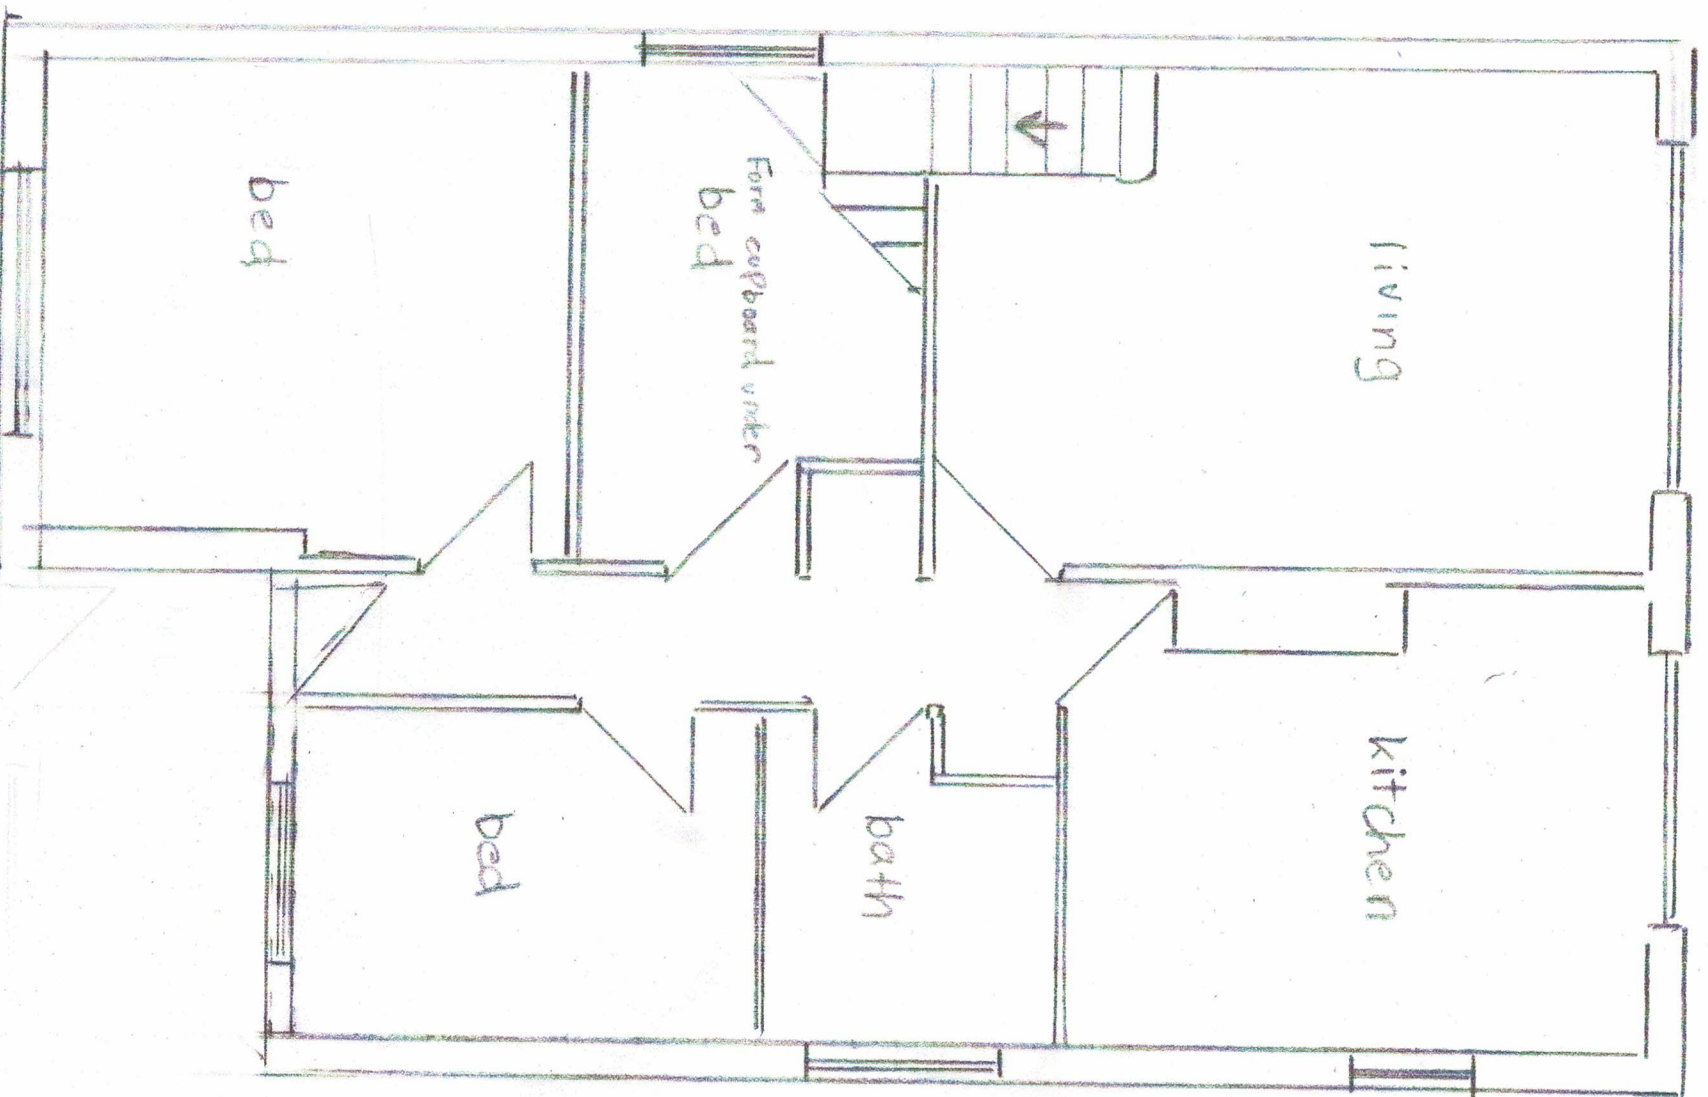

Existing Floor Plan

Mr Gibbs
109 Silverdale Drive
WATERLOOVILLE
PO 7-6 DU
Proposed Front Flat
Roof Extension
Scale 1-50 - 1-100