


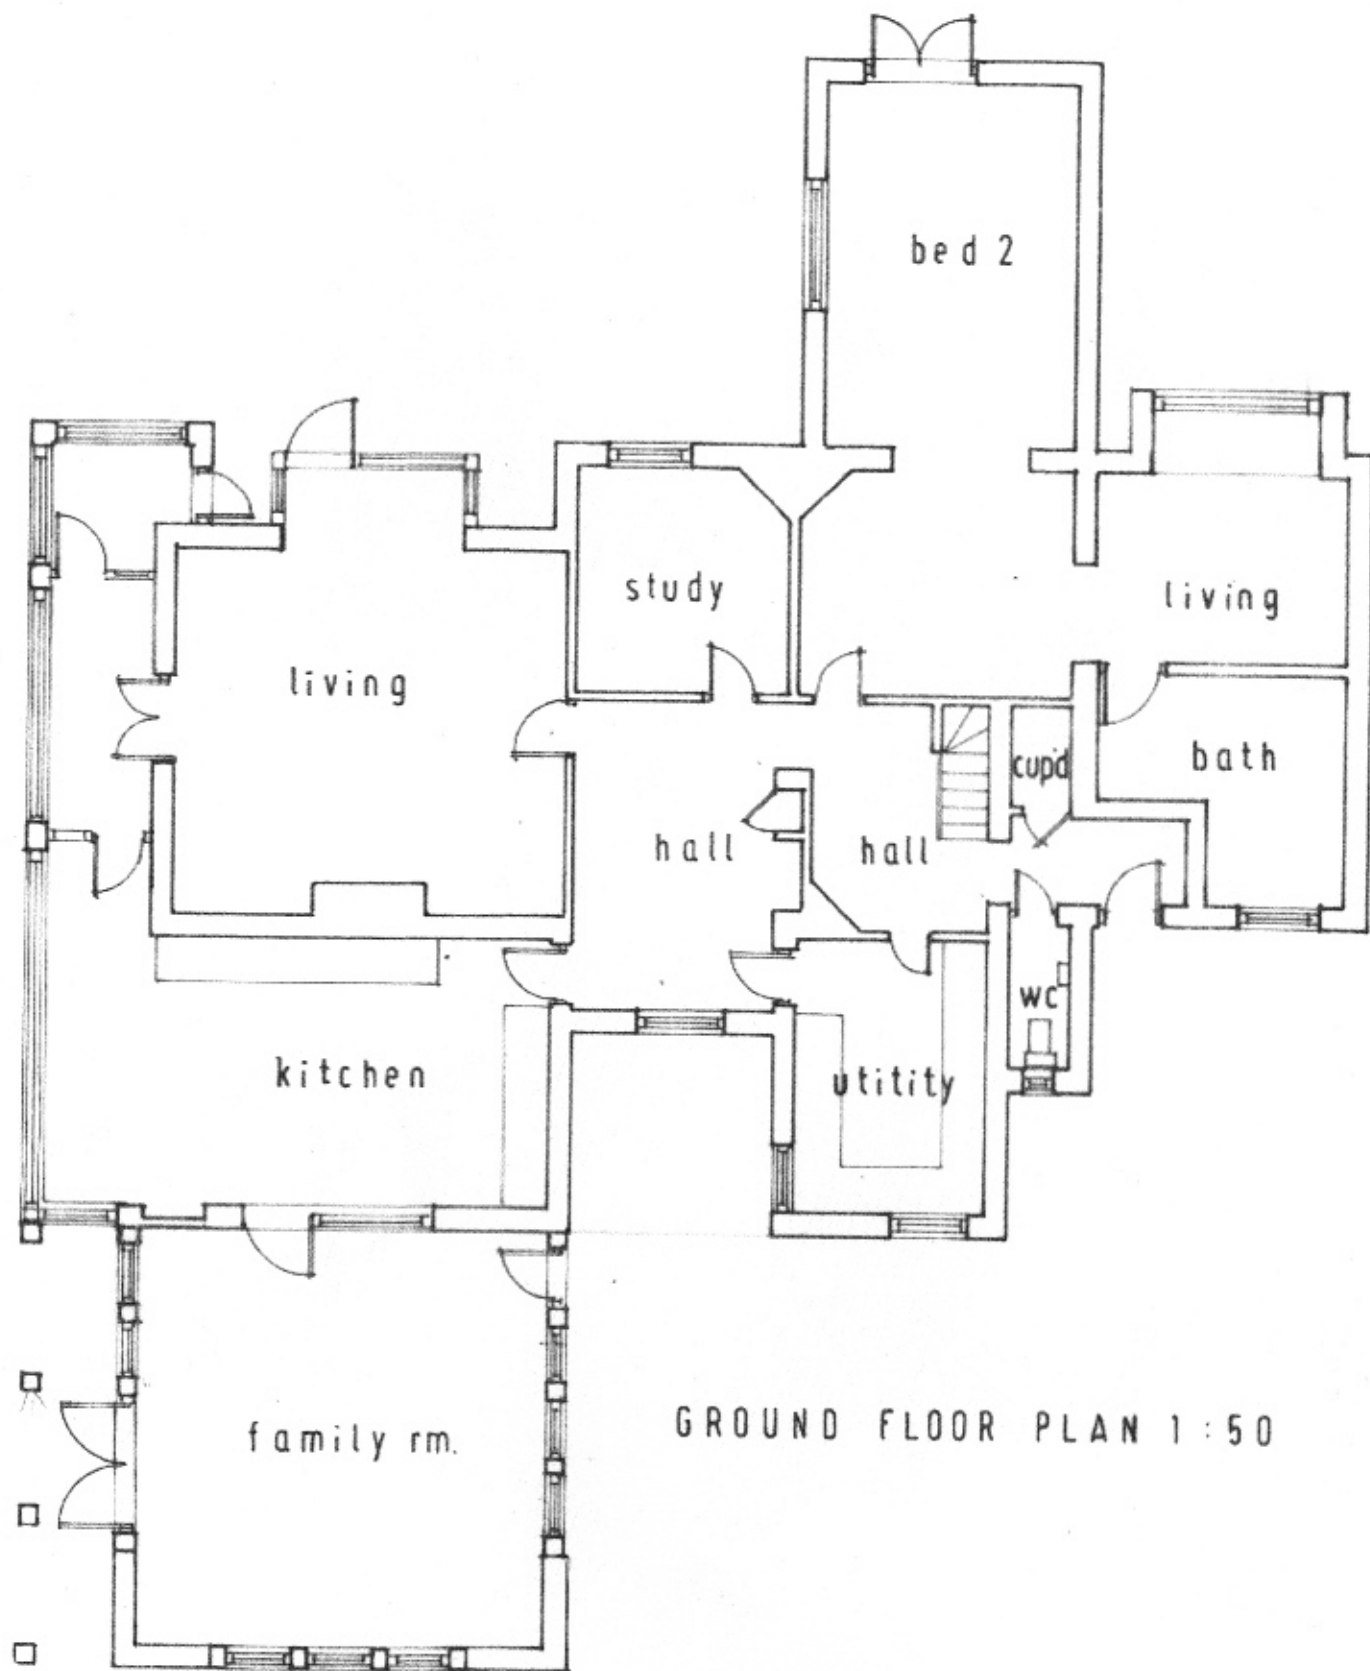

GROUND FLOOR PLAN 1:50

AS EXISTING

