



## KEY

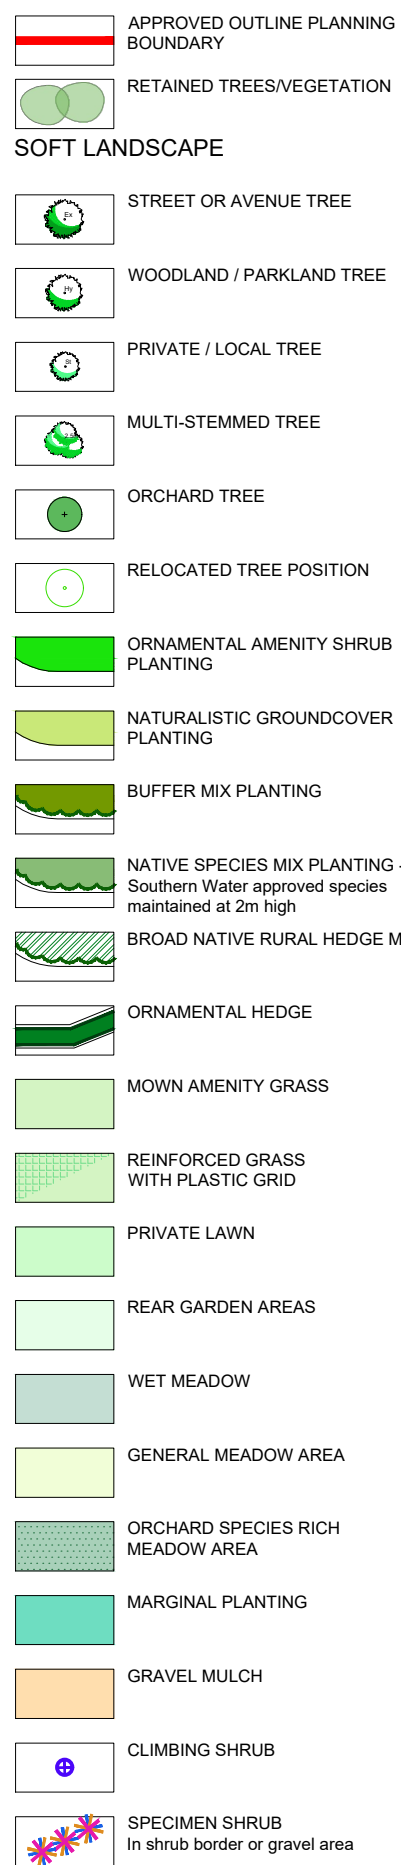


PORTSMOUTH WATER EASEMENT

## HARD LANDSCAPE

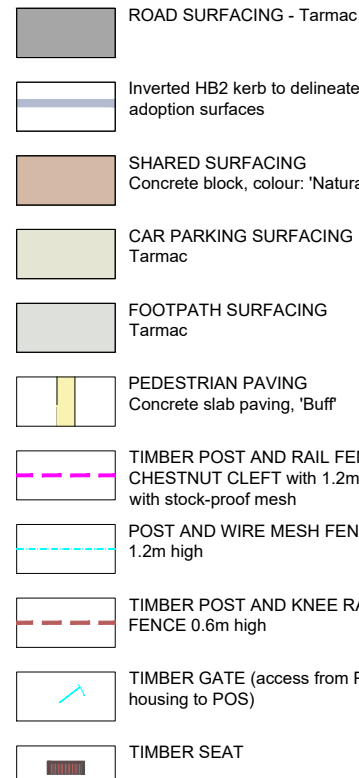

## PLAY EQUIPMENT

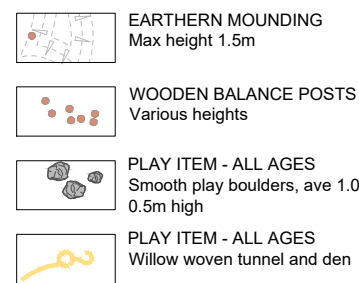

## COMMUNITY ORCHARD

© 2021 RPS Group

## Notes

1. This drawing has been prepared in accordance with the scope of RPS's appointment with its client and is subject to the terms and conditions of that appointment. RPS accepts no liability for any use of this document other than by its client and only for the purposes for which it was prepared and provided.
2. If received electronically it is the recipients responsibility to print to correct scale. Only written dimensions should be used.
3. Where applicable Ordnance Survey (c) Crown Copyright 2021

All rights reserved. Licence number 0100031673

REFER TO RPS DRG. JSL3850\_105 FOR ENTRANCE AREA DETAIL

|     |                                            |     |    |          |
|-----|--------------------------------------------|-----|----|----------|
| AE  | Minor Layout amendment north of Plot 67/70 | SH  | DC | 14/10/24 |
| AD  | Frontage native hedge planting added.      | SH  | DC | 01/10/24 |
| AC  | Fencing to northern parcel                 | JN  | MW | 06/06/24 |
| AB  | Fencing to northern parcel                 | MW  | MW | 27/03/24 |
| AA  | Tree removal along cycleway                | MW  | MW | 06/07/23 |
| Z   | Extension of pedestrian footpath           | JRL | MW | 11/01/23 |
| Y   | Orchard boundary to S106                   | MW  | MW | 04/10/22 |
| X   | Soft landscape in northern parcel added    | JMB | MW | 04/10/22 |
| W   | Revised to drawing 6383-MJA-SW-XX-DR-C-800 | JMB | MW | 25/08/22 |
| V   | North parcel features clarified            | MW  | MW | 29/06/22 |
| U   | Revised to REDR200818 SL02 F layout        | MW  | MW | 09/05/22 |
| Rev | Description                                | By  | CB | Date     |



Lakesbury House, Hittingbury Road, Chandlers Ford,  
Hampshire SO53 5SS  
T: 02380 810 440 E: rpsso@rpsgroup.com

Client Redrow Homes

Project Land at Camp Field  
Bartons Road  
Southleigh  
Title Landscape Masterplan

Status FOR COMMENT Drawn By SH/MW PM/Checked by DC

Job Ref JSL3850 Scale @ A1 1:500 Date Created March 2024

RPS Drawing / Figure Number 100

rpsgroup.com

Rev AE

