


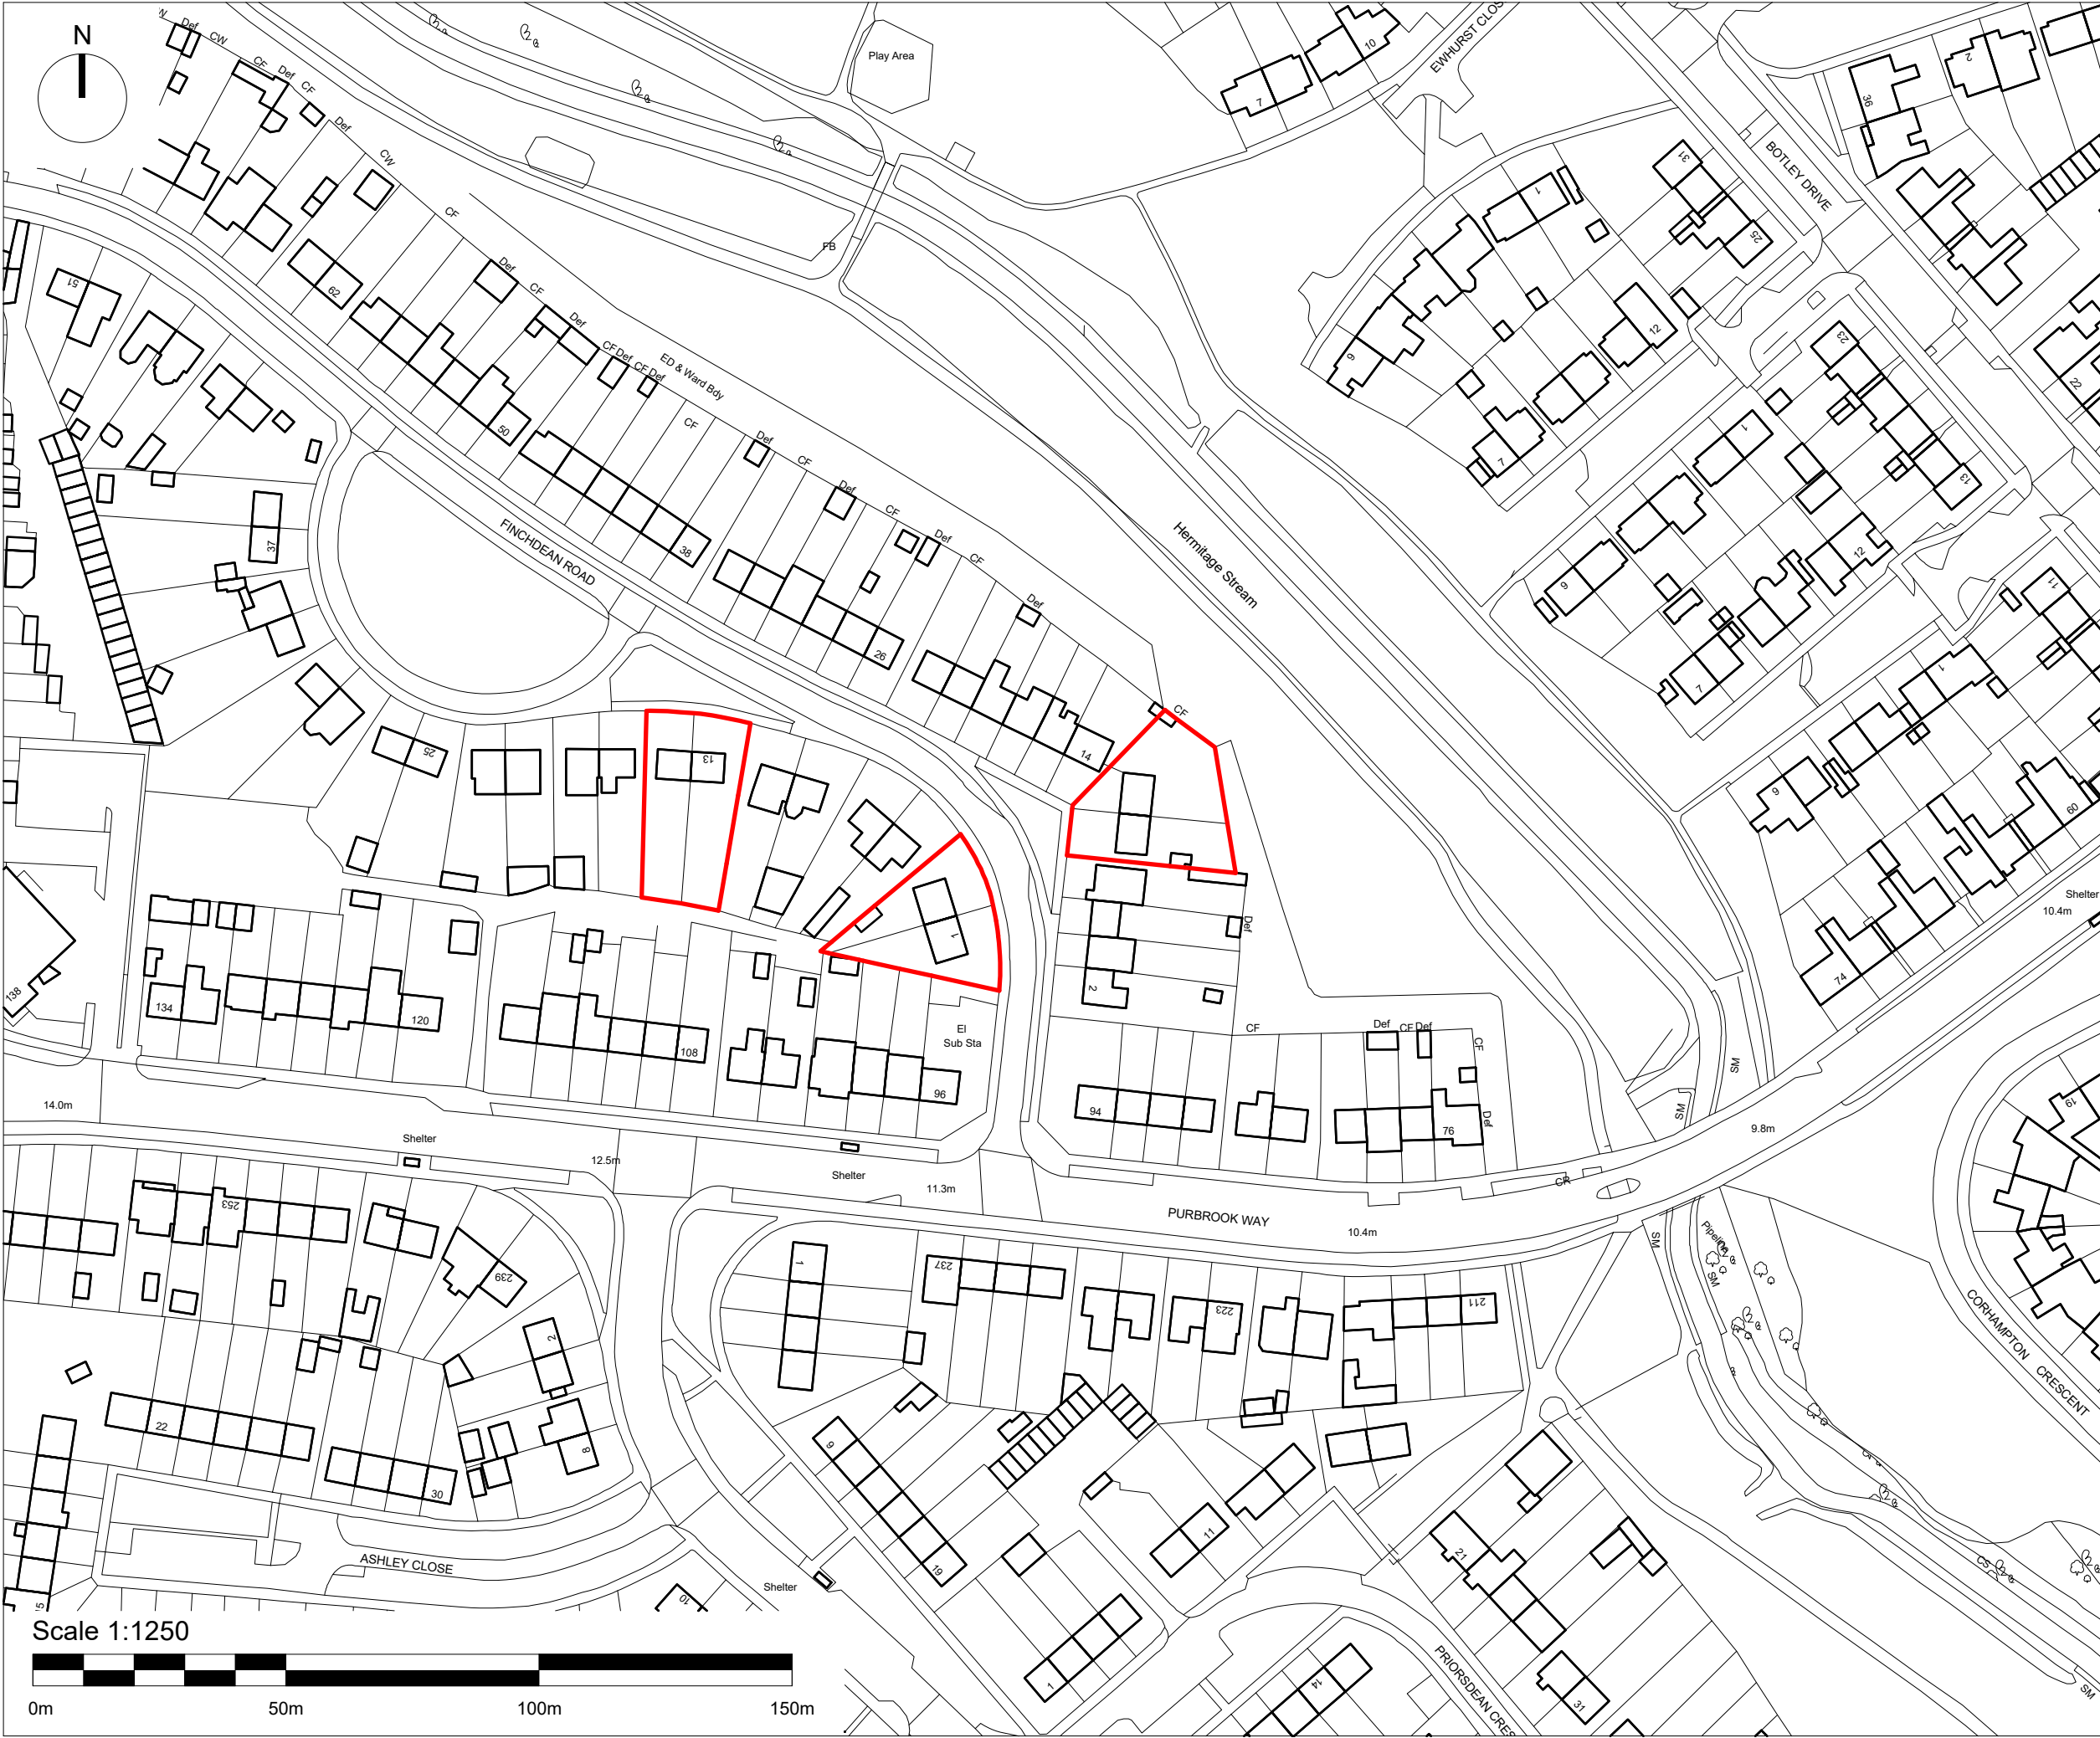

NOTE: All dimensions to be checked on site prior to commencement of any work

*** DO NOT SCALE FROM THIS DRAWING
EXCEPT FOR THE PURPOSES OF DETERMINING A PLANNING APPLICATION***
Notify C.A of any discrepancies before ordering materials.

© Crown copyright and database rights 2021 Ordnance Survey 100019671

Address List

Flat 1 Finchdean Road, Havant, PO9 4AA
Flat 1a Finchdean Road, Havant, PO9 4AA
Flat 3 Finchdean Road, Havant, PO9 4AA
Flat 3a Finchdean Road, Havant, PO9 4AA

Flat 10 Finchdean Road, Havant, PO9 4AA
Flat 10a Finchdean Road, Havant, PO9 4AA
Flat 12 Finchdean Road, Havant, PO9 4AA
Flat 12a Finchdean Road, Havant, PO9 4AA

13 Finchdean Road, Havant, PO9 4AA
15 Finchdean Road, Havant, PO9 4AA

P2	06/06/24	Amended to include houses and flats	CG		
Rev	Date	Revision Details (Amended By)	Approved		
Project					
Social Housing Decarbonisation Fund					
Drawing Title					
Location Plan - Finchdean Rd					
Date	28/05/24	Scale @ A3	1 : 1250		
Housing, Neighbourhood & Building Services					
		JAMES HILL Head of Service			
DEPARTMENTAL SECTION:					
ARCHITECTS GROUP - Andrew Malbon Principal Architect. Tel 023 92 834711					
Design/ Survey By	DL / TN	Drawn By	CG		
Checked By					
Drawing No					
3810 / 1012 / P2					
SURVEY		DESIGN	☒	WORKING DRAWING	
FEASIBILITY		TENDER		AS BUILT	
INFORMATION		CONTRACT		A.I.	