


PROPOSED GARAGE & PORCH EXTENSION. 31, SALT MARSH LANE, HAYLING IS, HANTS. FOR MR & MRS A. LOGAN.

NOTE CHECK ALL MEASUREMENTS ON SITE PRIOR TO
THE COMMENCEMENT OF WORK.

WALLS TO BE FULLY BONDED TO THE EXISTING CAVITIES
AND DAMP-PROOF COURSES TO BE MAINTAINED
CONTINUOUS CLOSE ALL REVEALS WITH INSULATED
CAVITY CLOSERS.

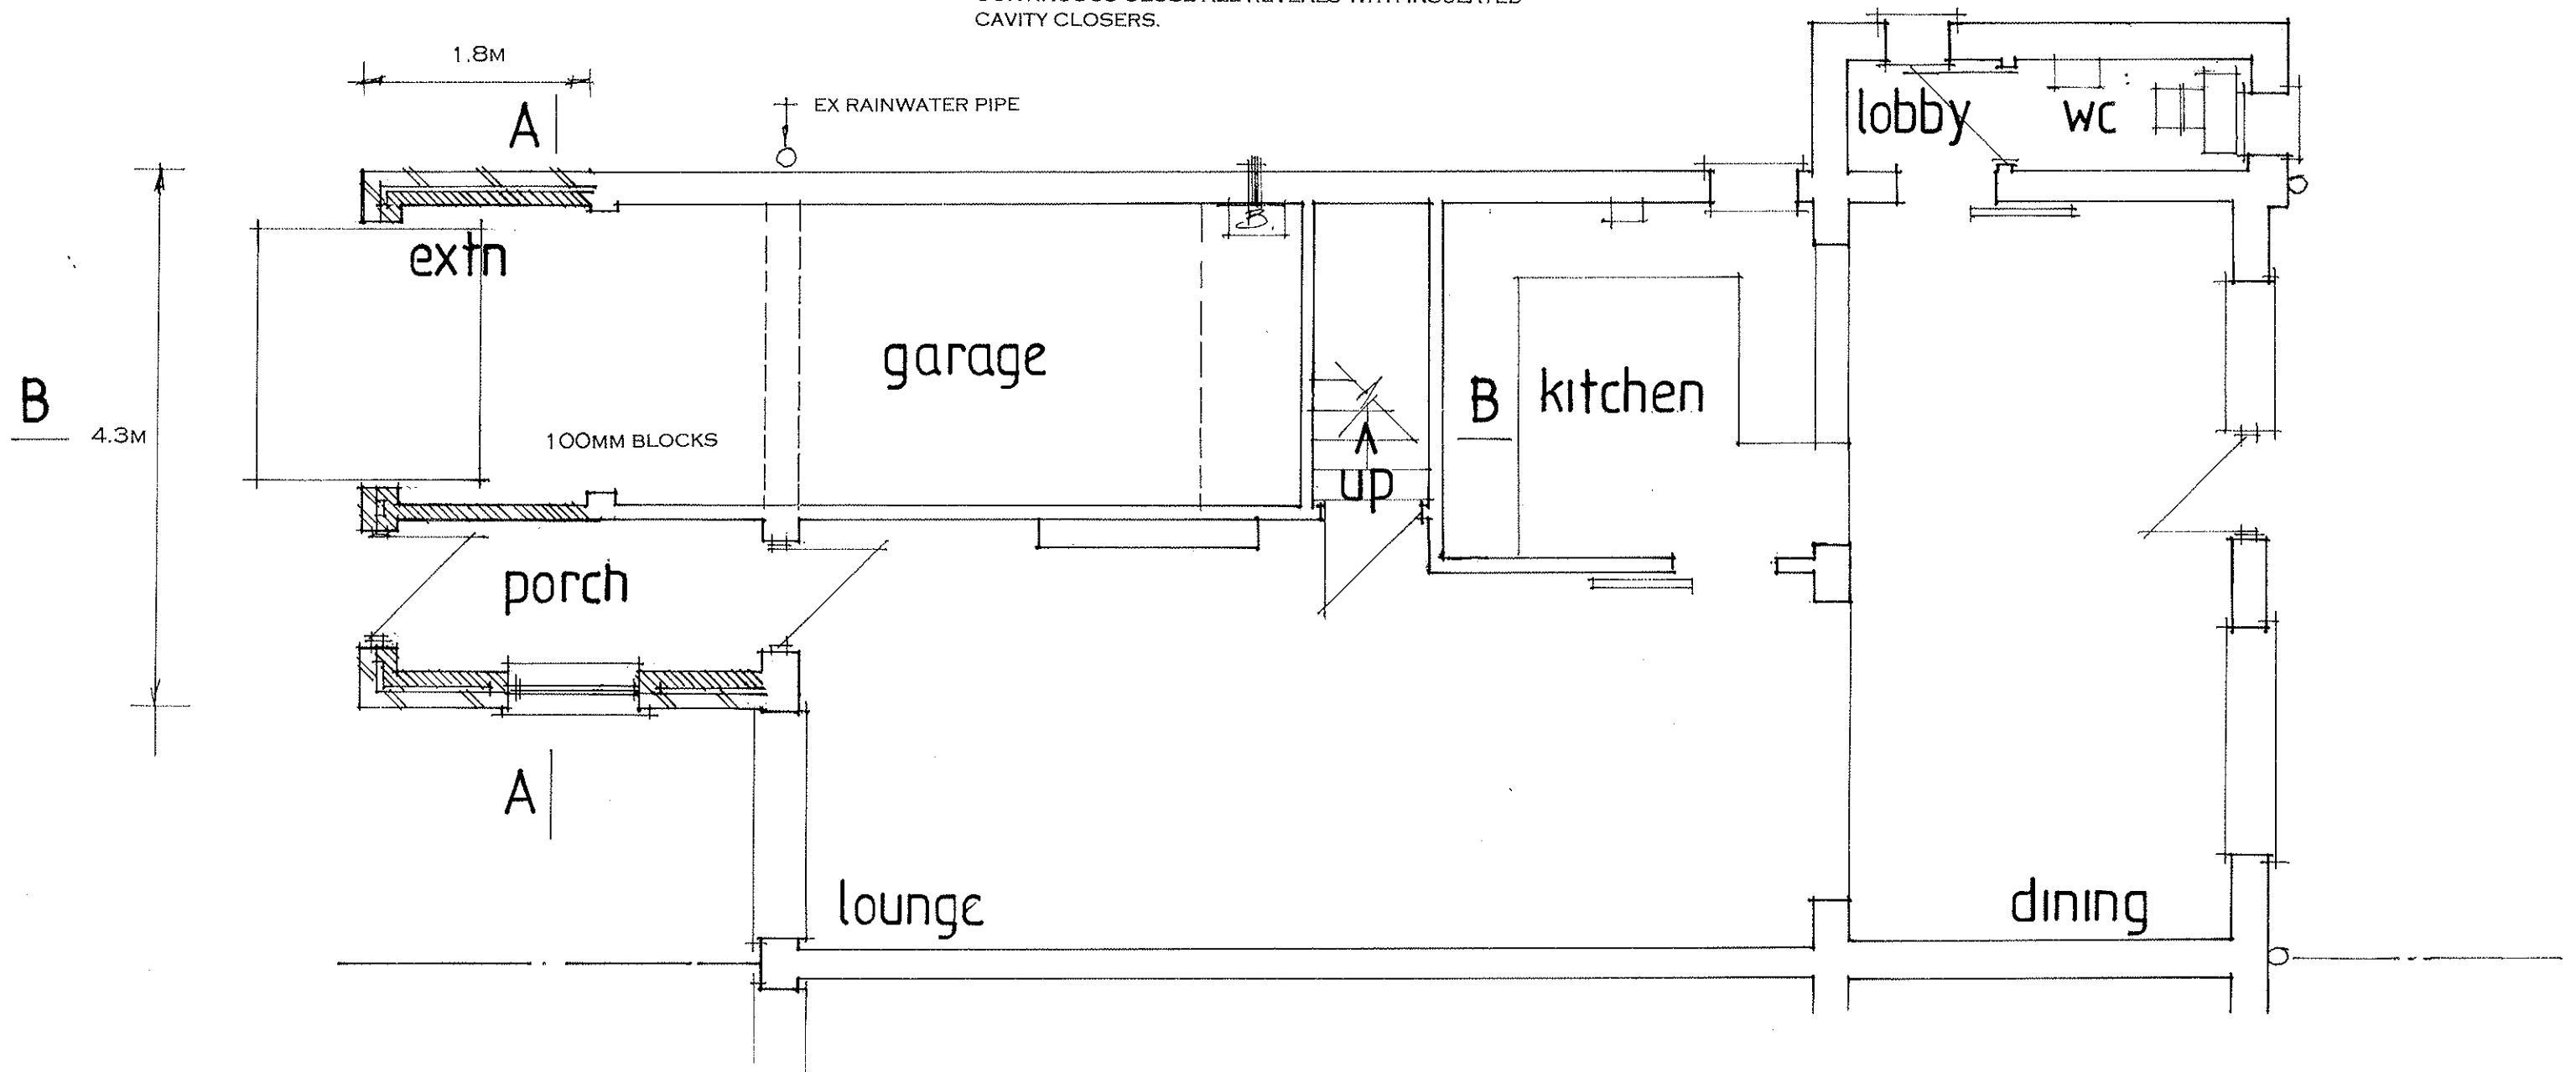

date mar 24
scale 1:50

PROPOSED GROUND FLOOR
PLANNING ONLY DRAWINGS

PETER J. WALKER
ISLAND DESIGN
182 SEAFRONT, HAYLING ISLAND, HANTS
PO11 9AN
MOB: 07973327695
TEL: 02392467571