


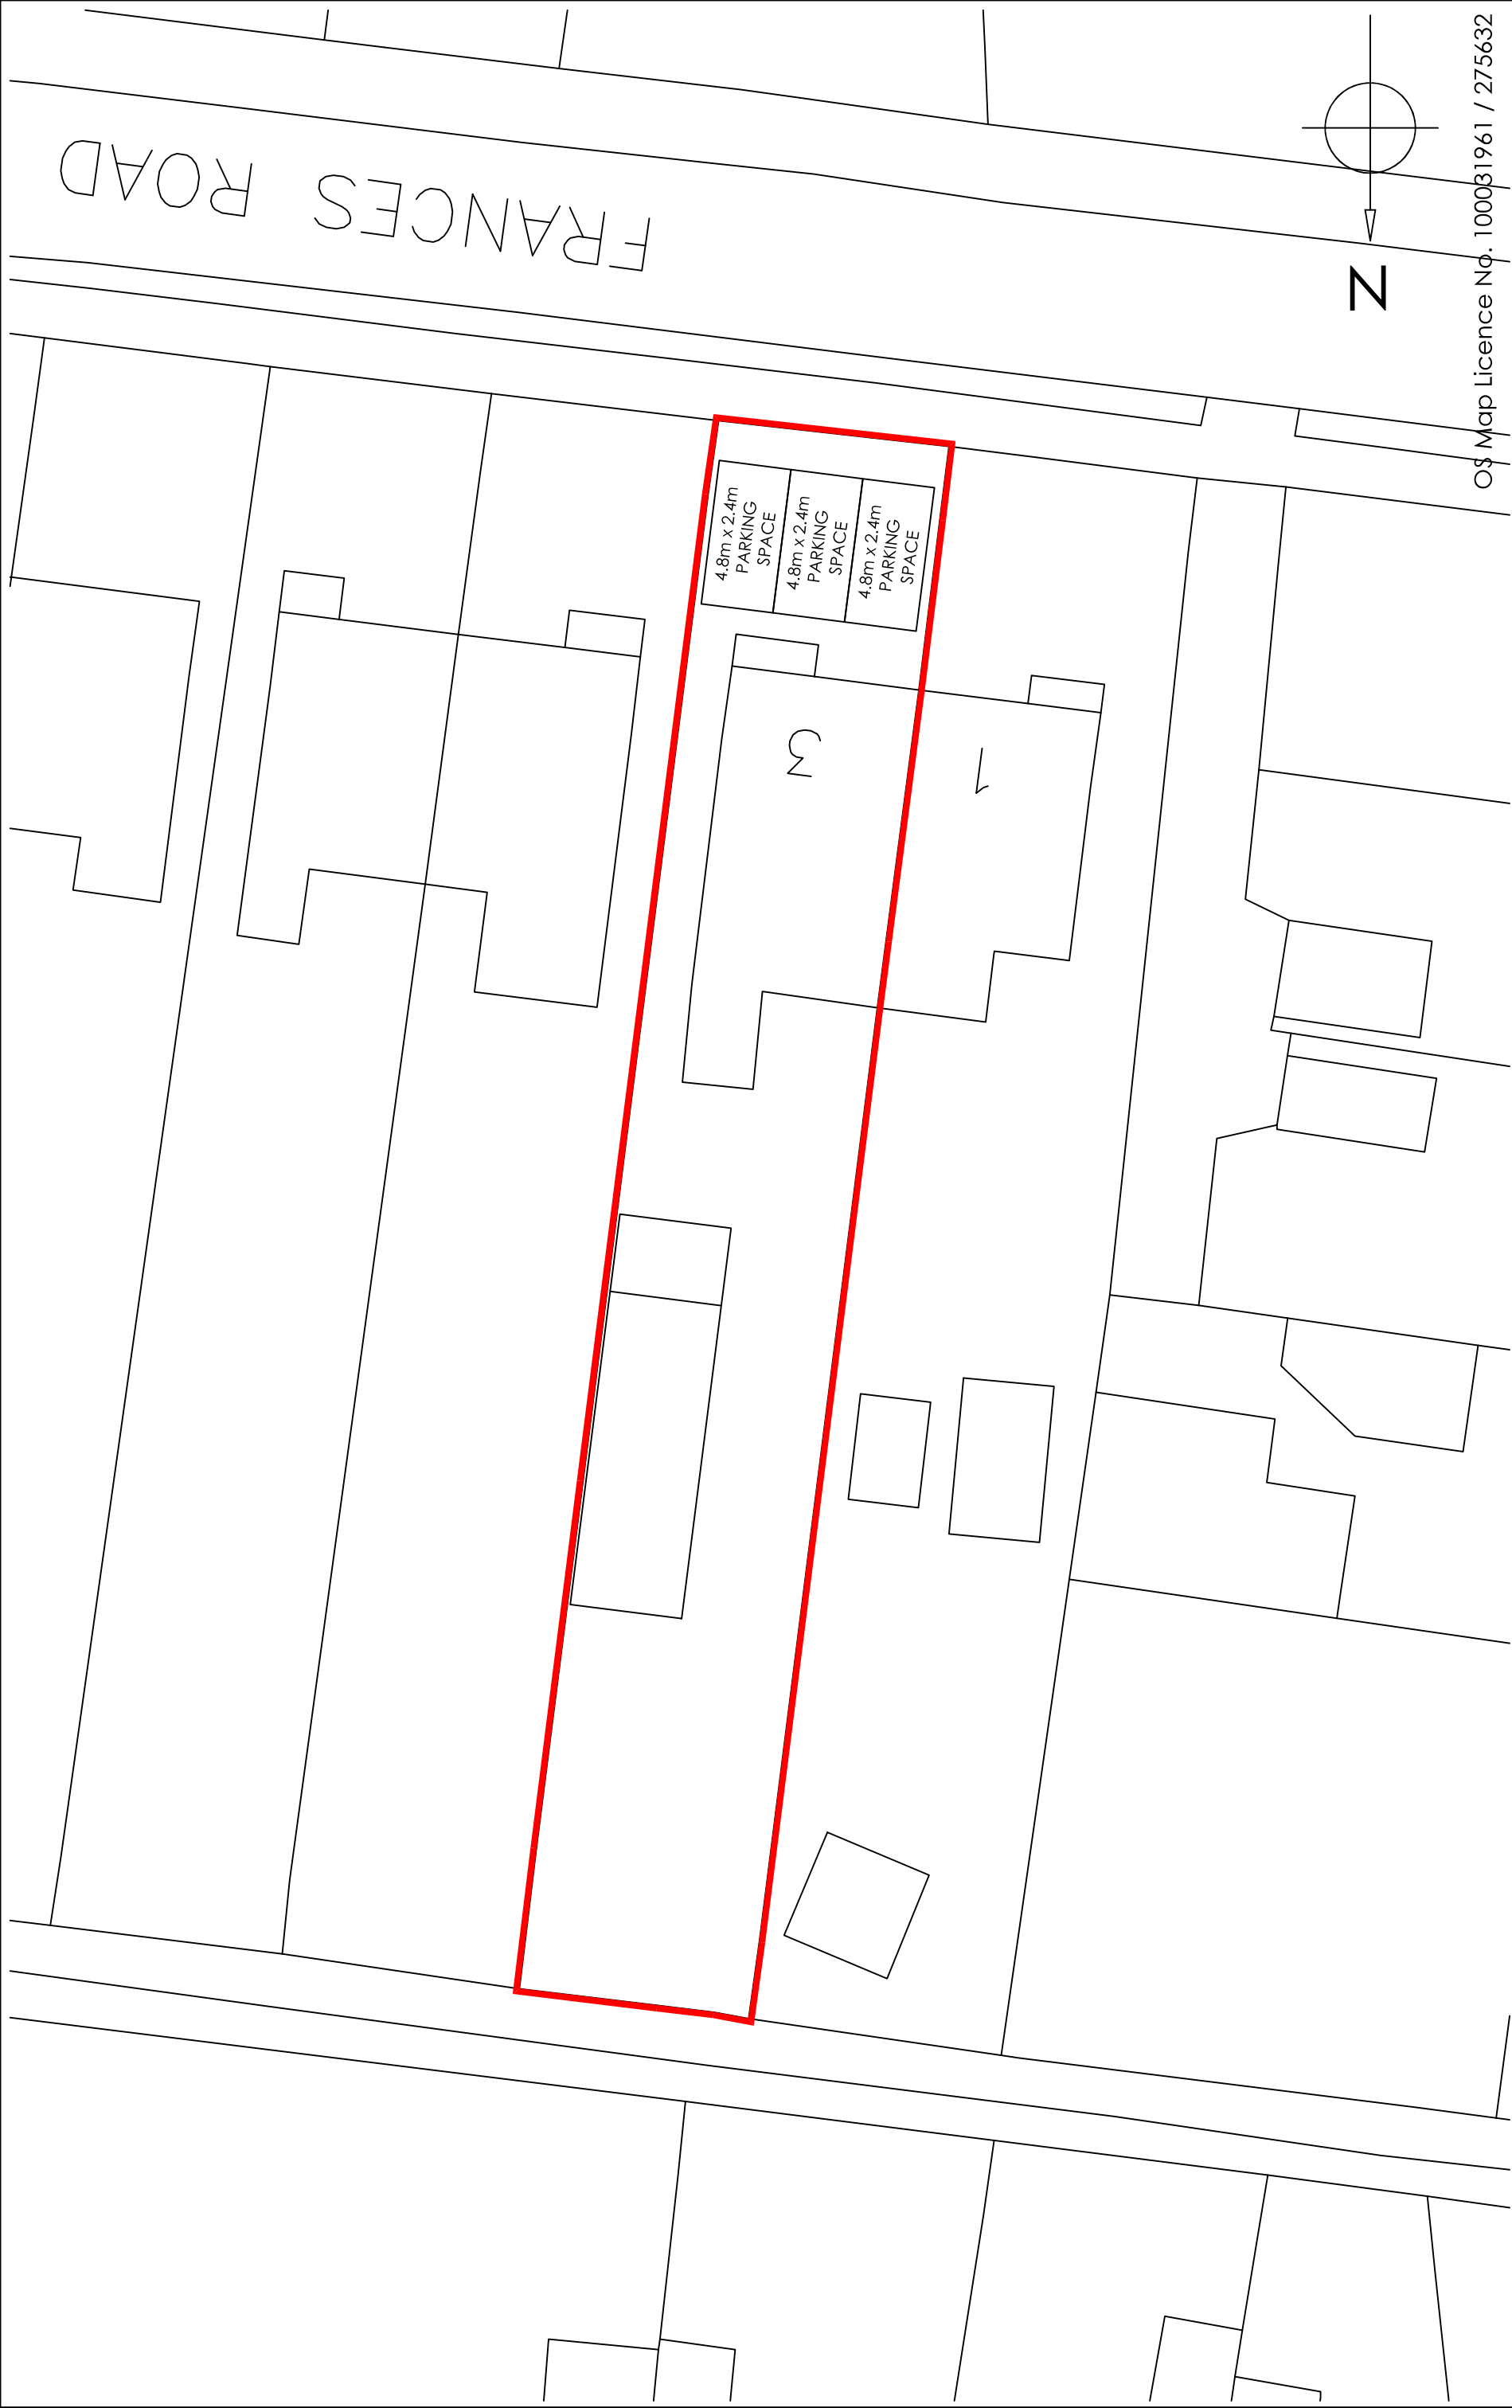

OS Map Licence No. 100031961 / 275632

Copyright is reserved by GBS Designs and is issued on the condition that it is not copied or disclosed by or to any unauthorised persons without prior consent in writing from GBS Designs.

All dimensions to be checked on site

All structural elements to be specified by a suitably qualified structural engineer.

REV	DESCRIPTION	DRAWN	DATE
-	Initial design	GBS	11.10.23

Drawing Ref

3 FRANCIS 05

Scale at A1

N/A

Scale at A3

1:200

Date

11 OCT 2023

Drawn by

GBS

CAD - ARCHITECTURE - DESIGN

6 Shillinglee Waterlooville
Hampshire PO7 5RW
Tel 023 9225 8315
www.gbsimages.co.uk

3 Frances Road,
Waterlooville,
Hampshire,
PO7 5HH

Drawing Title