


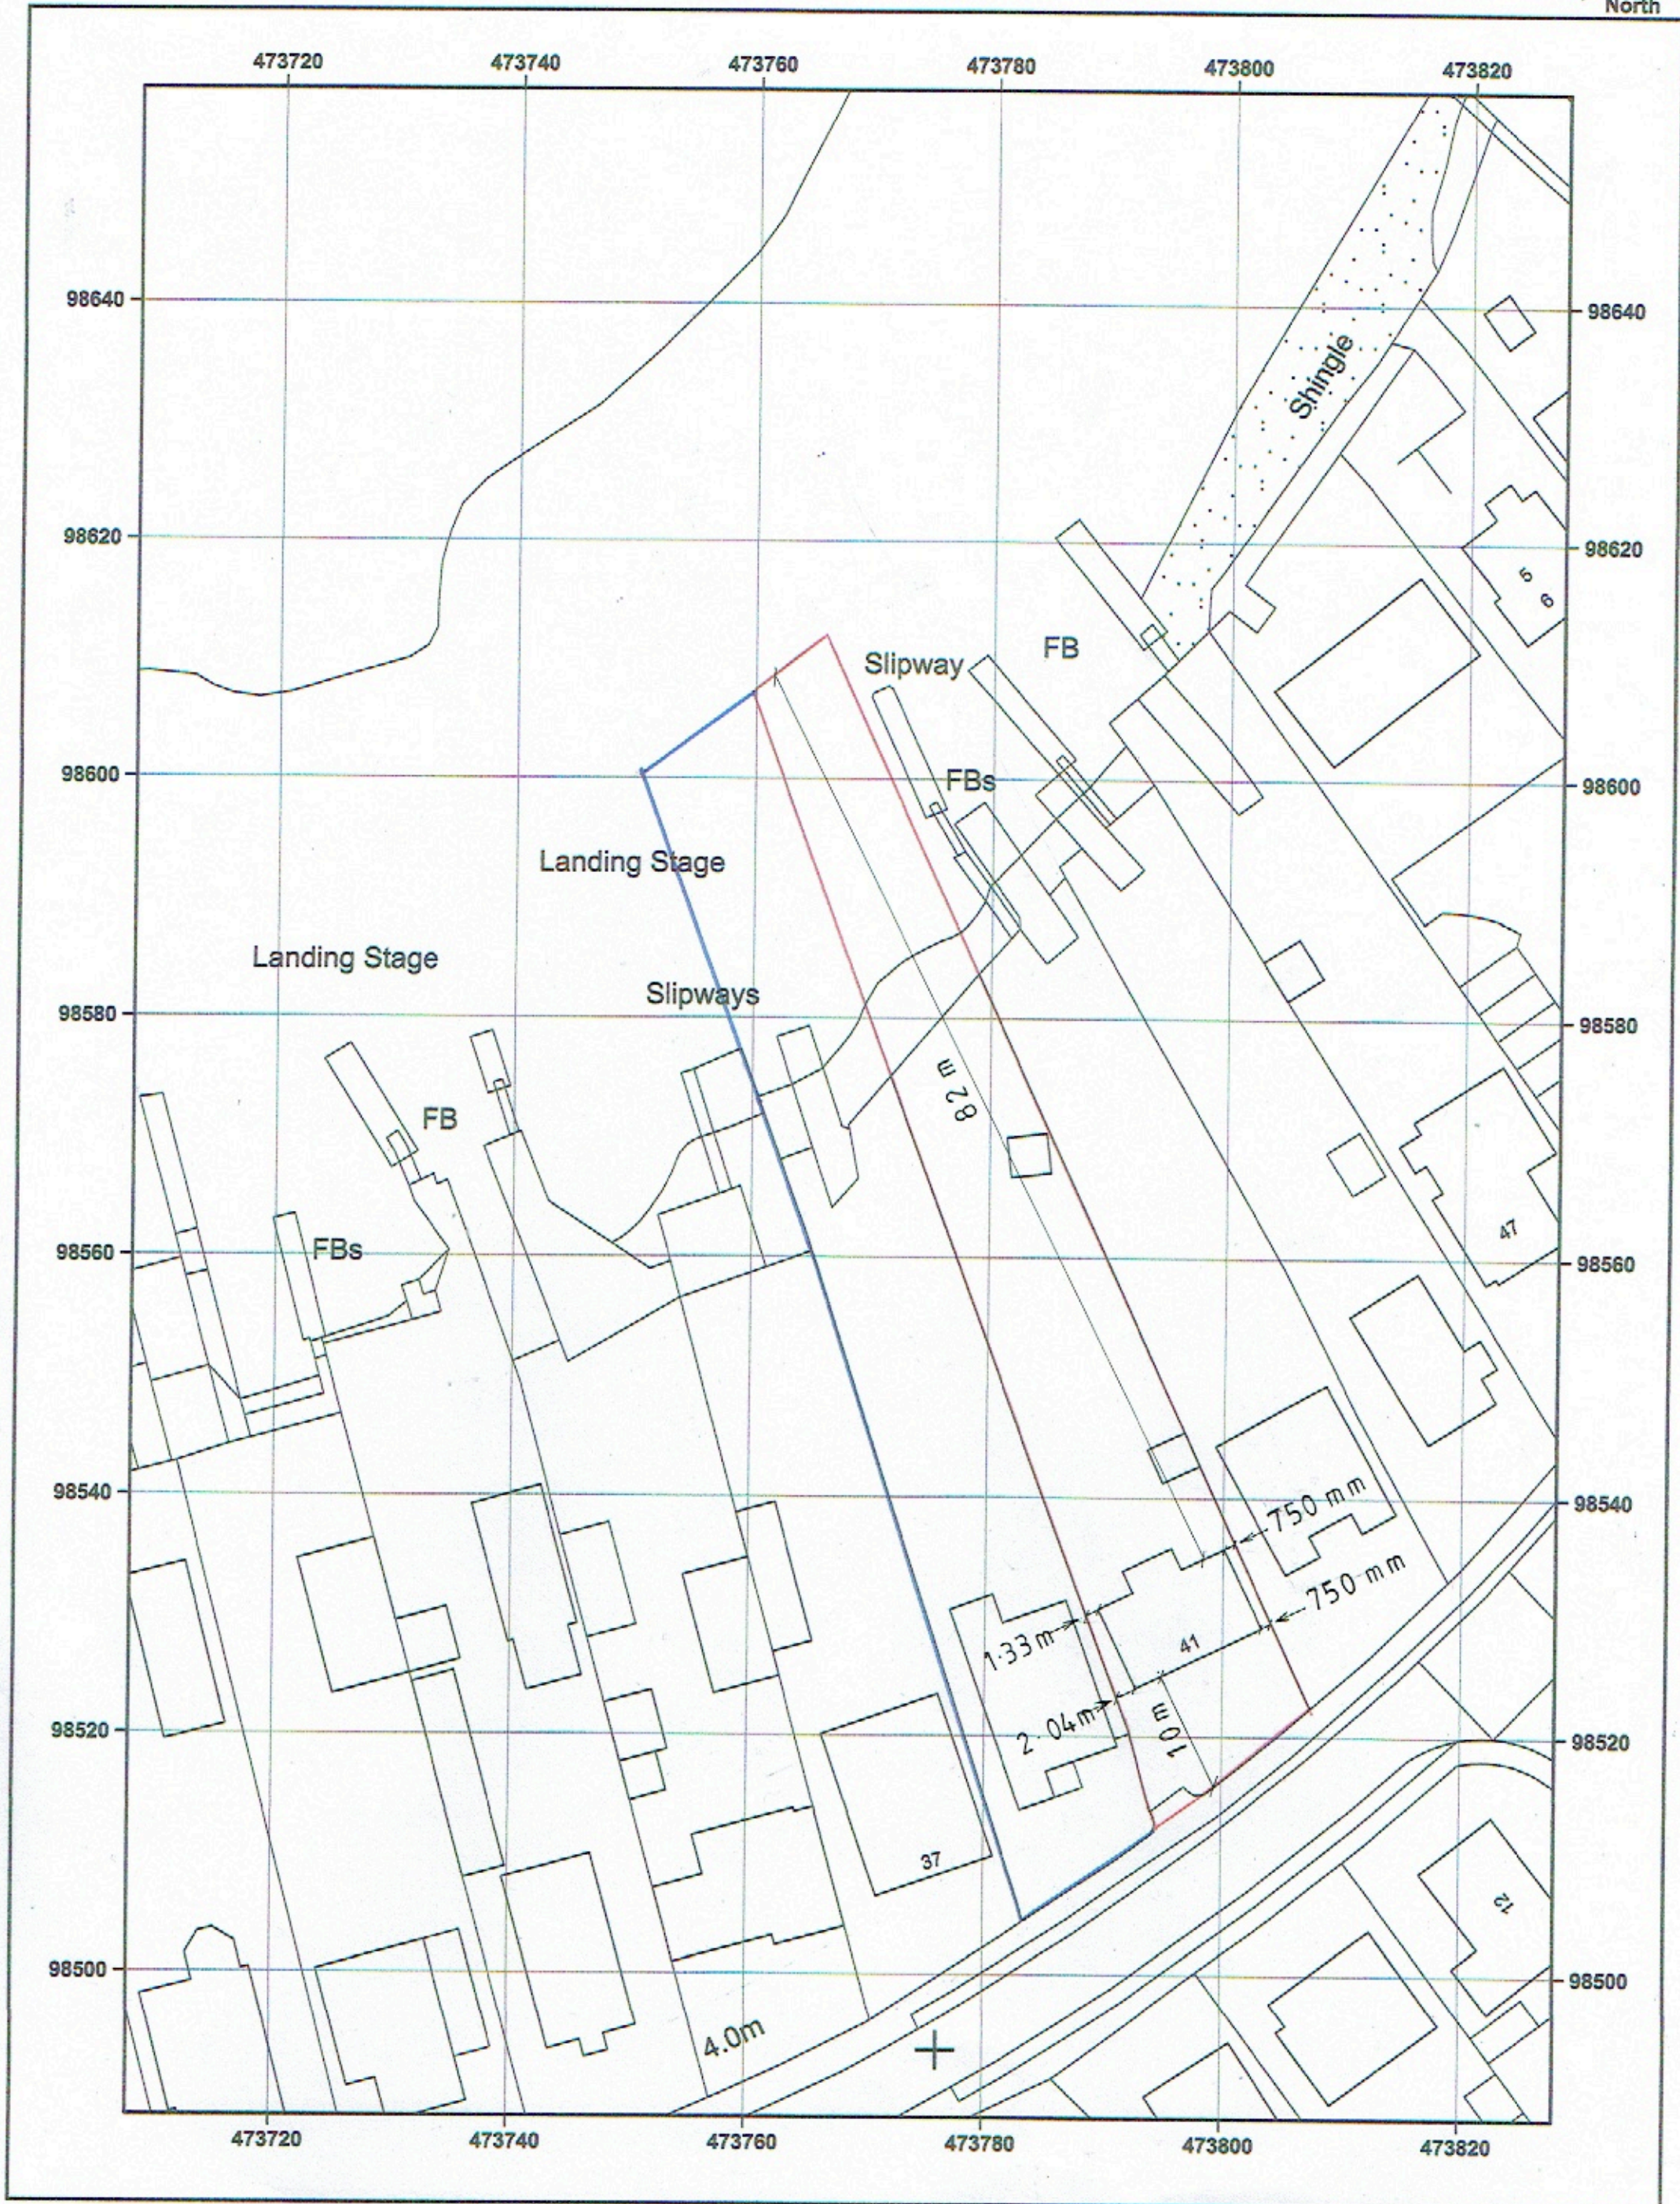

© Crown copyright and database rights 2024 OS AC0000648283. Public rights of way shown on this map have been taken from Local Authority definitive maps. The representation on this map of any other road, track or path is no evidence of the existence of a right of way.

AS EXISTING

39, EASTOKE AVENUE, HAYLING ISLAND, HAMPSHIRE, PO11 9QW

Supplied by: www.ukmapcentre.com Product Info: www.ukmapcentre.com/block-plans-500-scale/

Production Date: 04/12/2024 Serial No: 299552

Centre Coordinates: 473768, 98573