



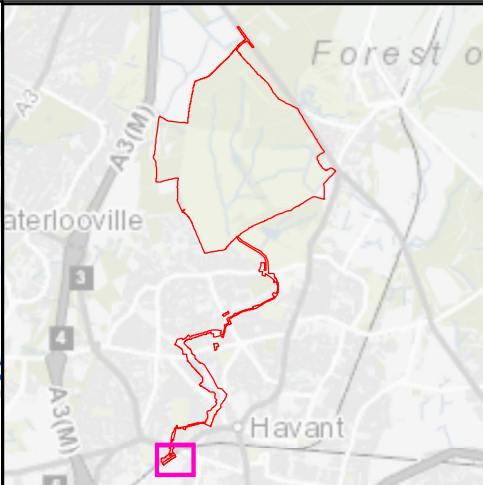

- ▭ Phase 1 Scheme (Shaft 1) Red Line Boundary
- ▭ Portsmouth Water Owned Land

P00	MMN	NW	AR	JF	PUBLISHED	12/02/2024
Rev.	Dm By	Cld By	Rev By	Auth By	Description	Date

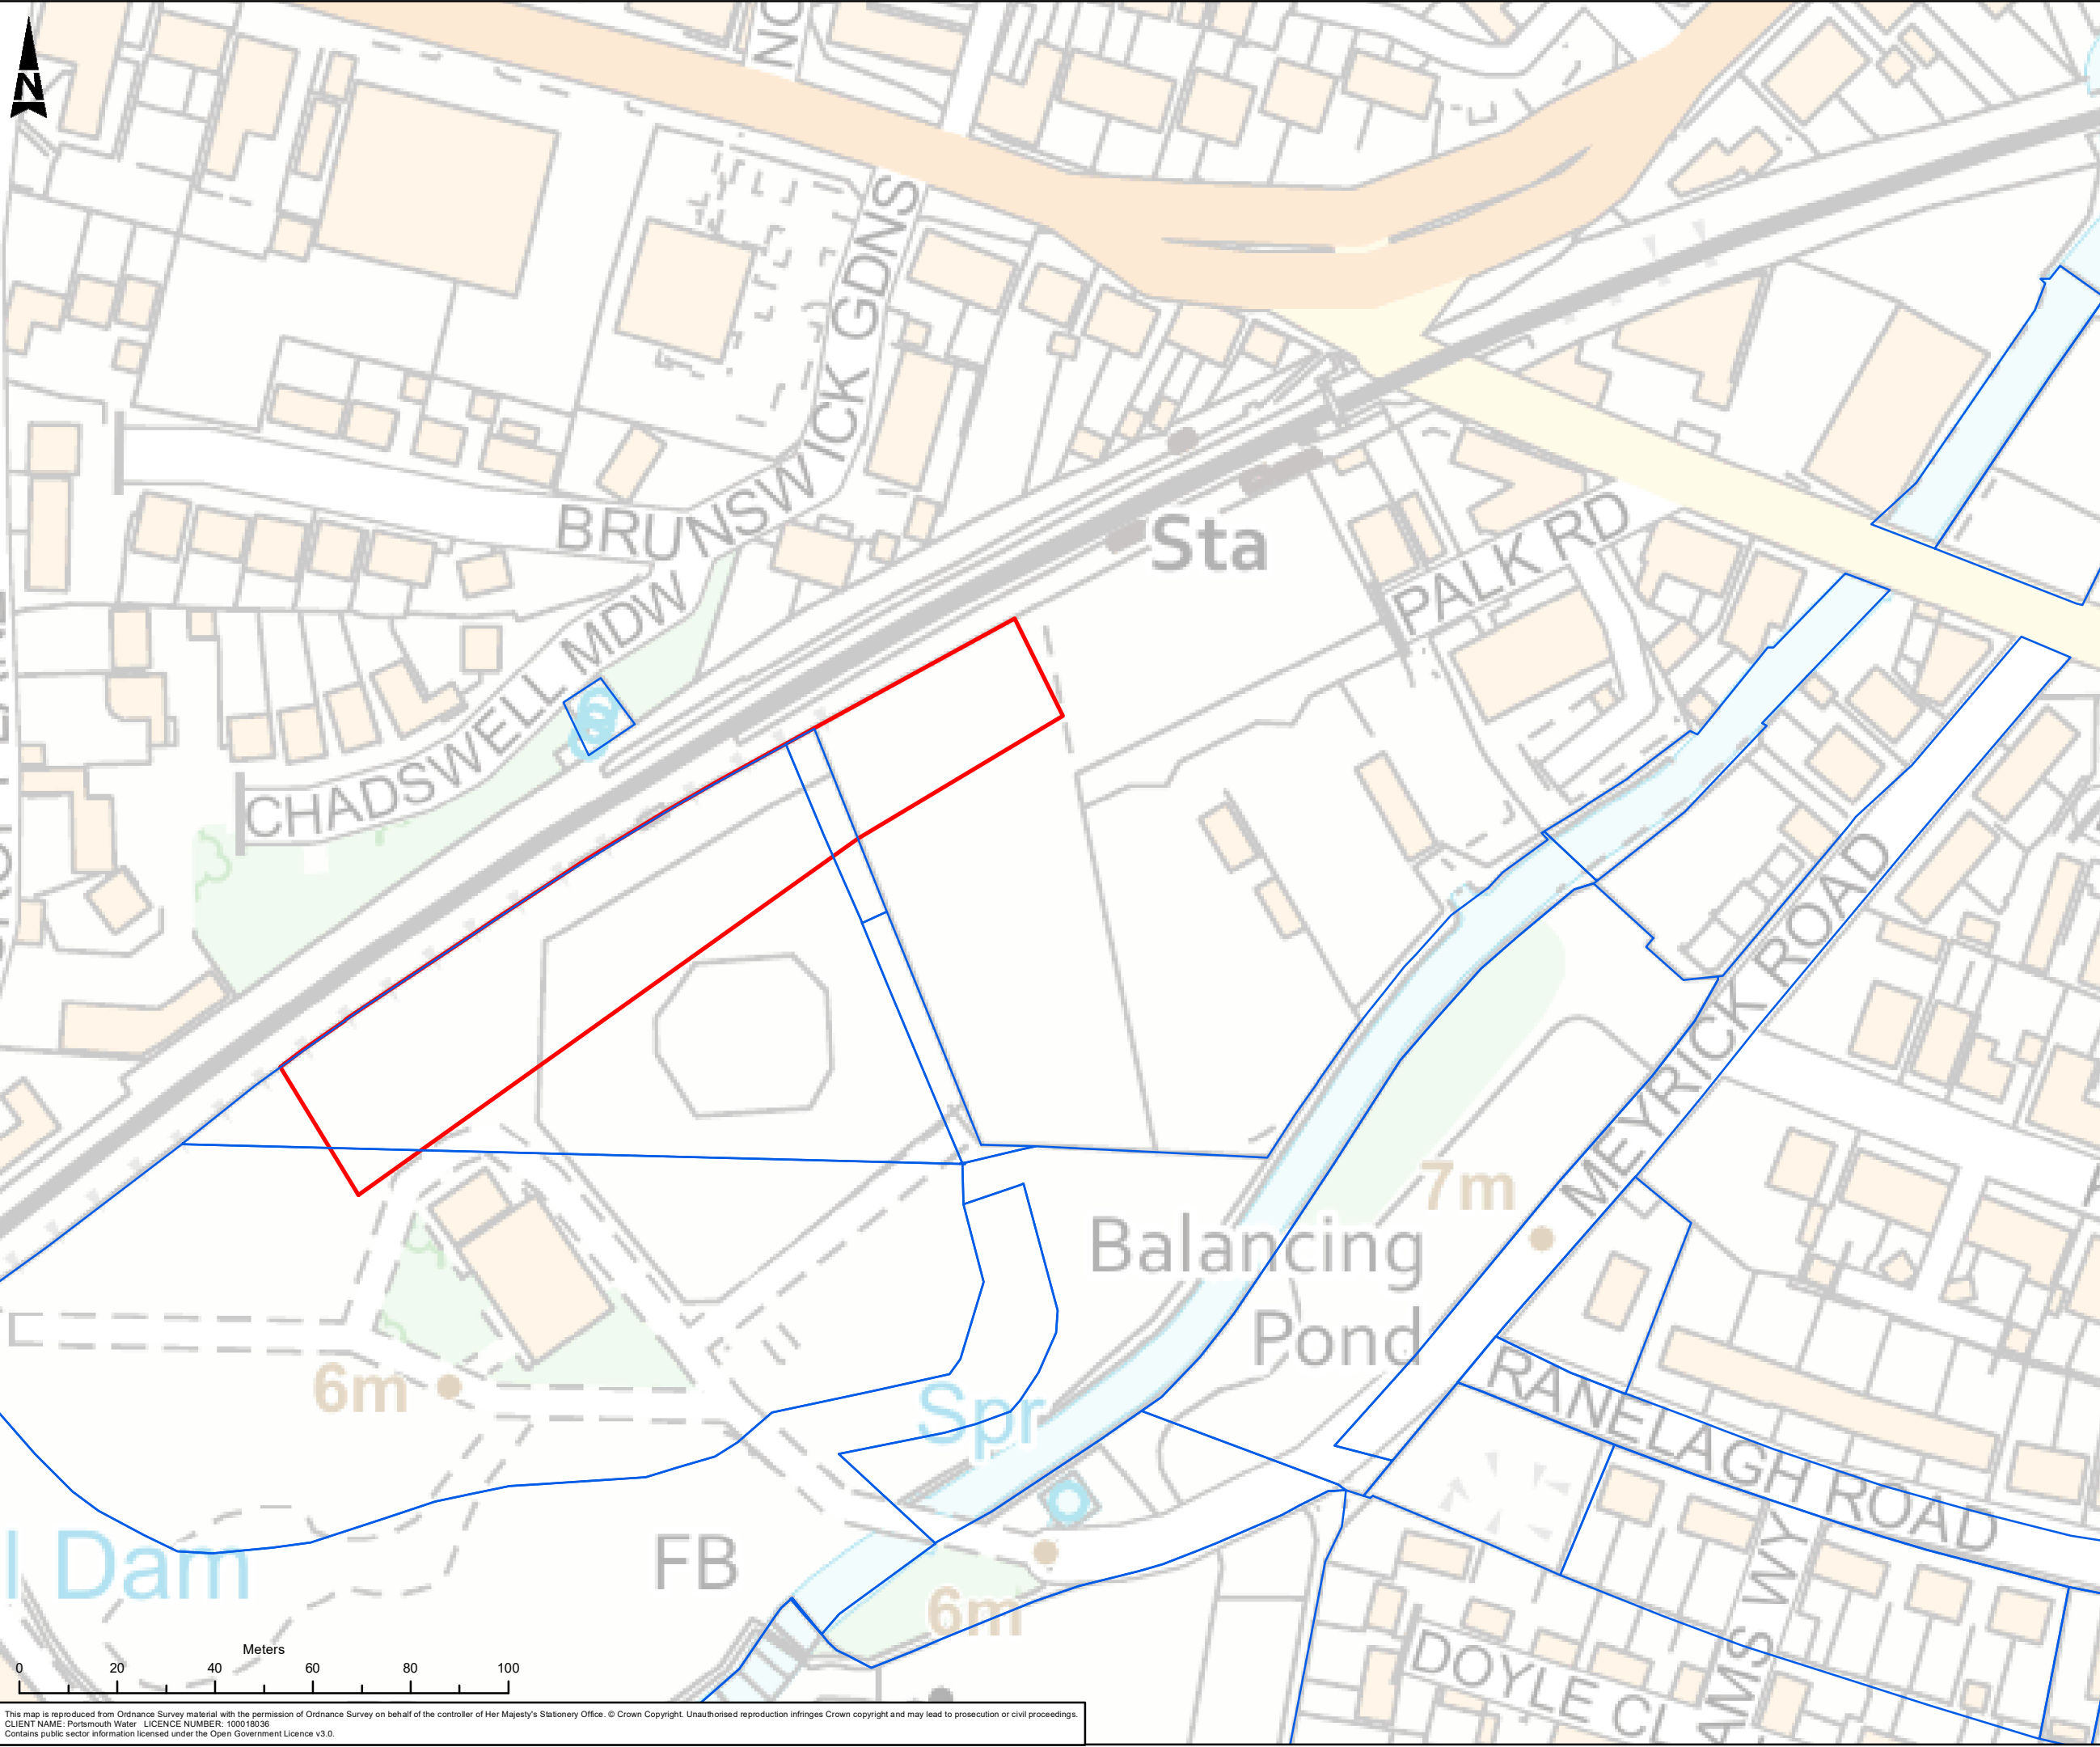

Aztec West
500 Park Avenue
Almondsbury
Bristol
BS32 4RZ

Tel: +44 (0) 1454 6620000
Fax: +44 (0) 1454 663333
www.atkinsrealis.com

Copyright © AtkinsRéalis Limited (2023)

Drawing Suitability	Status
PUBLISHED	A1

Contractors Drawing Number:
HTR - ATK - ZZ - ZZ - GS - Z - 191
Project Originator Volume Location Type Role Number

Telephone: Havant (023) 9249 9888
Fax: Havant (023) 9245 3632
Website: www.portsmouthwater.co.uk
Registered Office: PO Box 8 West Street
Havant Hampshire PO9 1LG
REGISTERED IN ENGLAND No. 2536455



Project Ref. No	Sheet	Scale	Sheet Size
5169117	1 of 1	1:1,250	A3

Project Title
HAVANT THICKET RESERVOIR

Drawing Title
PHASE ONE RED LINE BOUNDARY PLAN

Portsmouth Water Drawing Number	Rev
	P00