


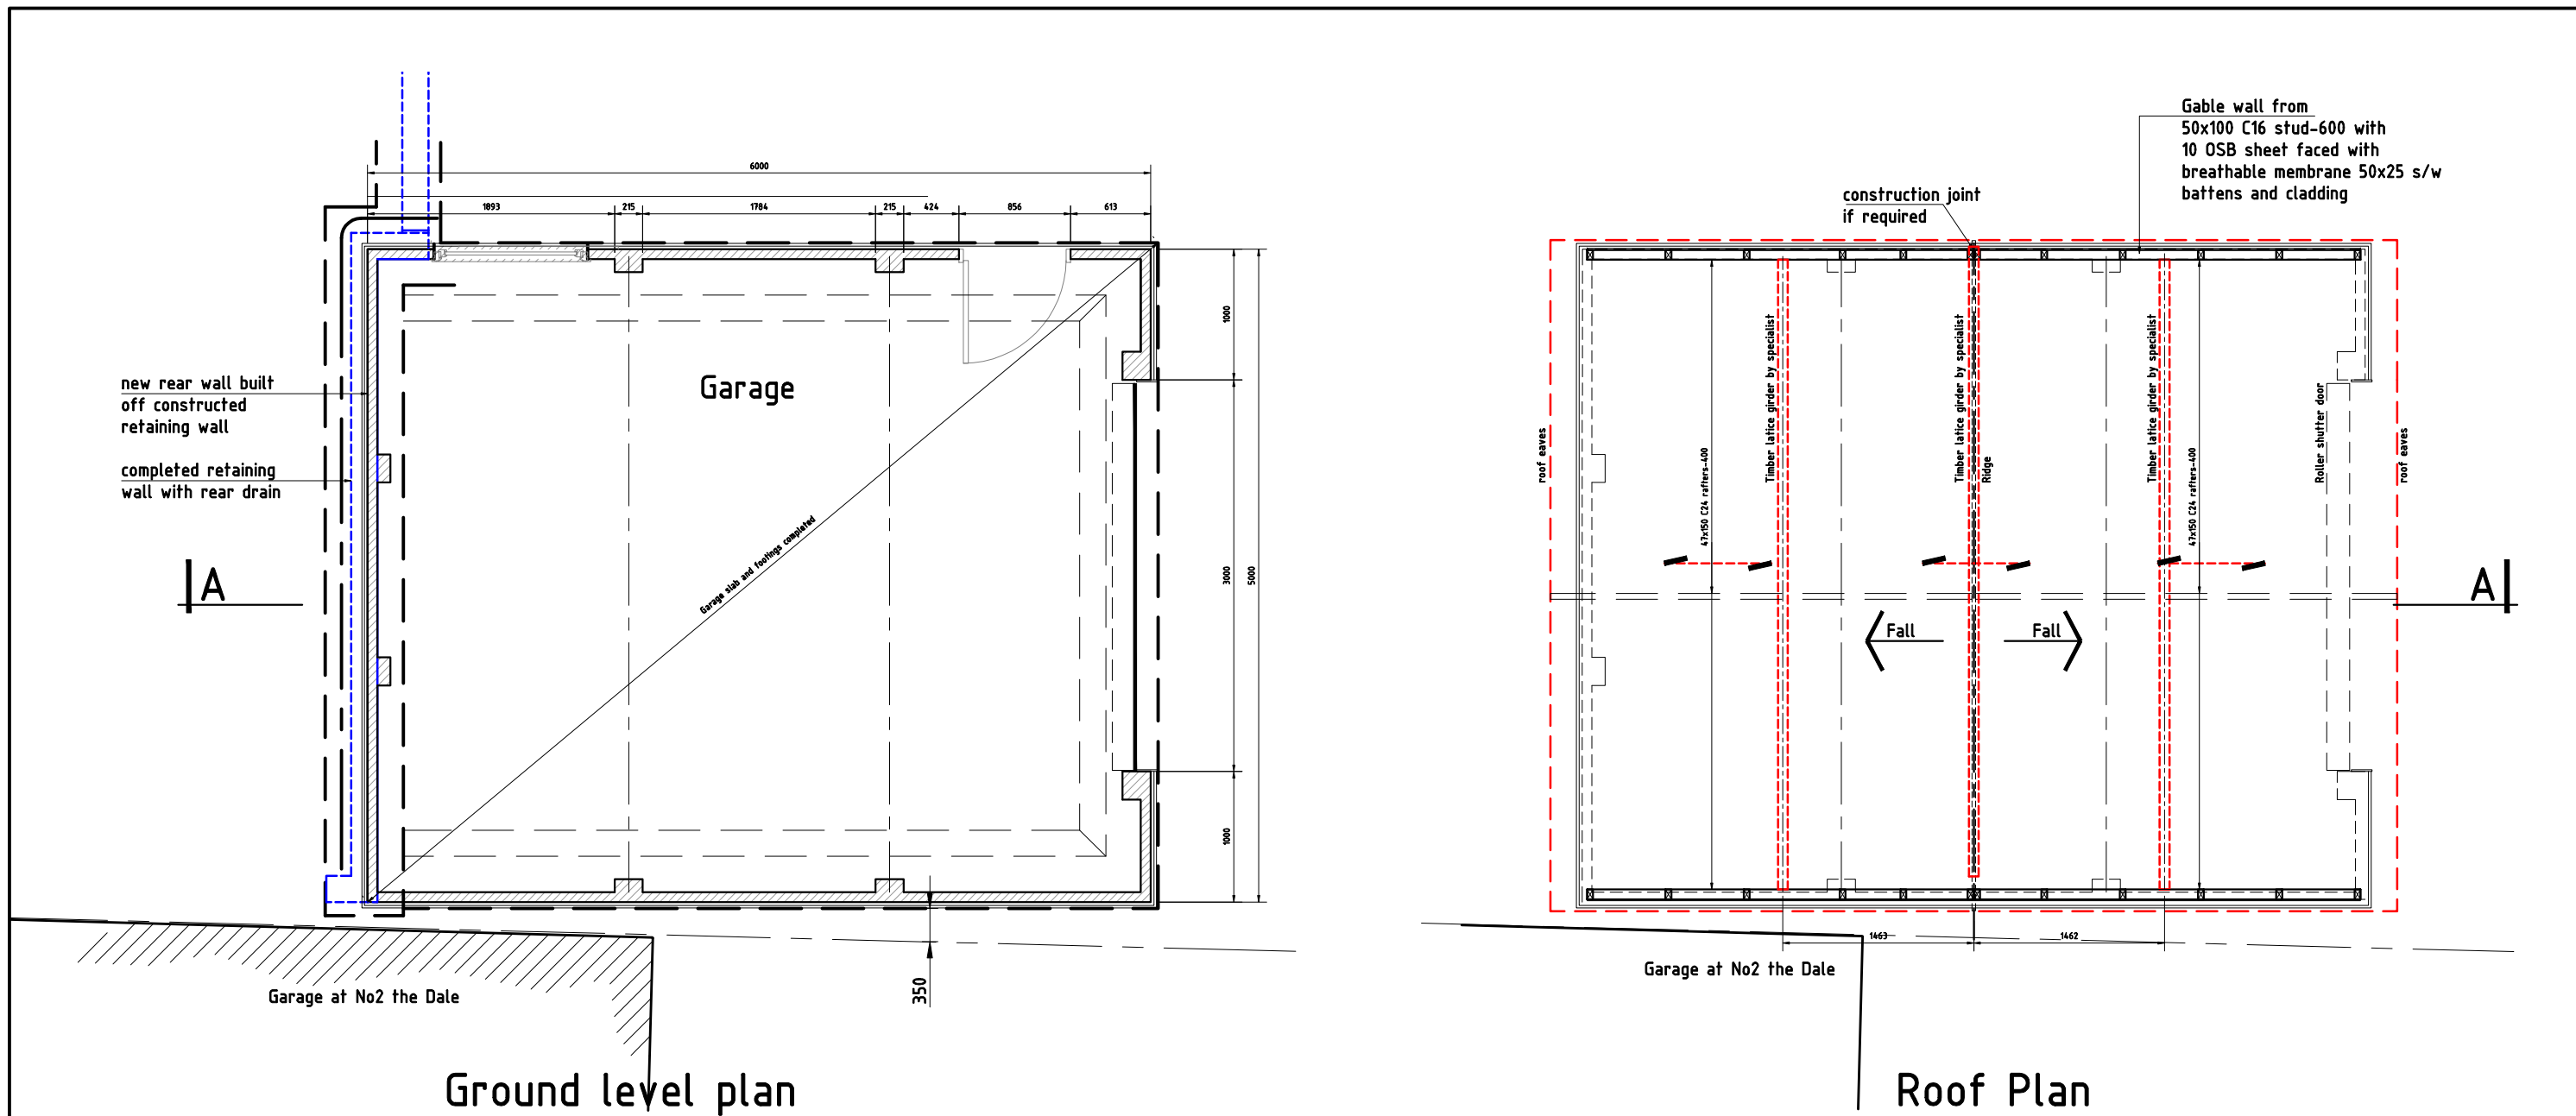

© Construction Design Projects
These drawings are not to be copied or distributed to third parties without the written consent of Construction Design Projects

project Proposed New Extension and replacement garage 9 The Brow,Purbrook		drawn by bf.sales		date March 2024		Job No		Drg No		</
---	--	---	--	---------------------------------------	--	-------------------	--	-------------------	--	---