



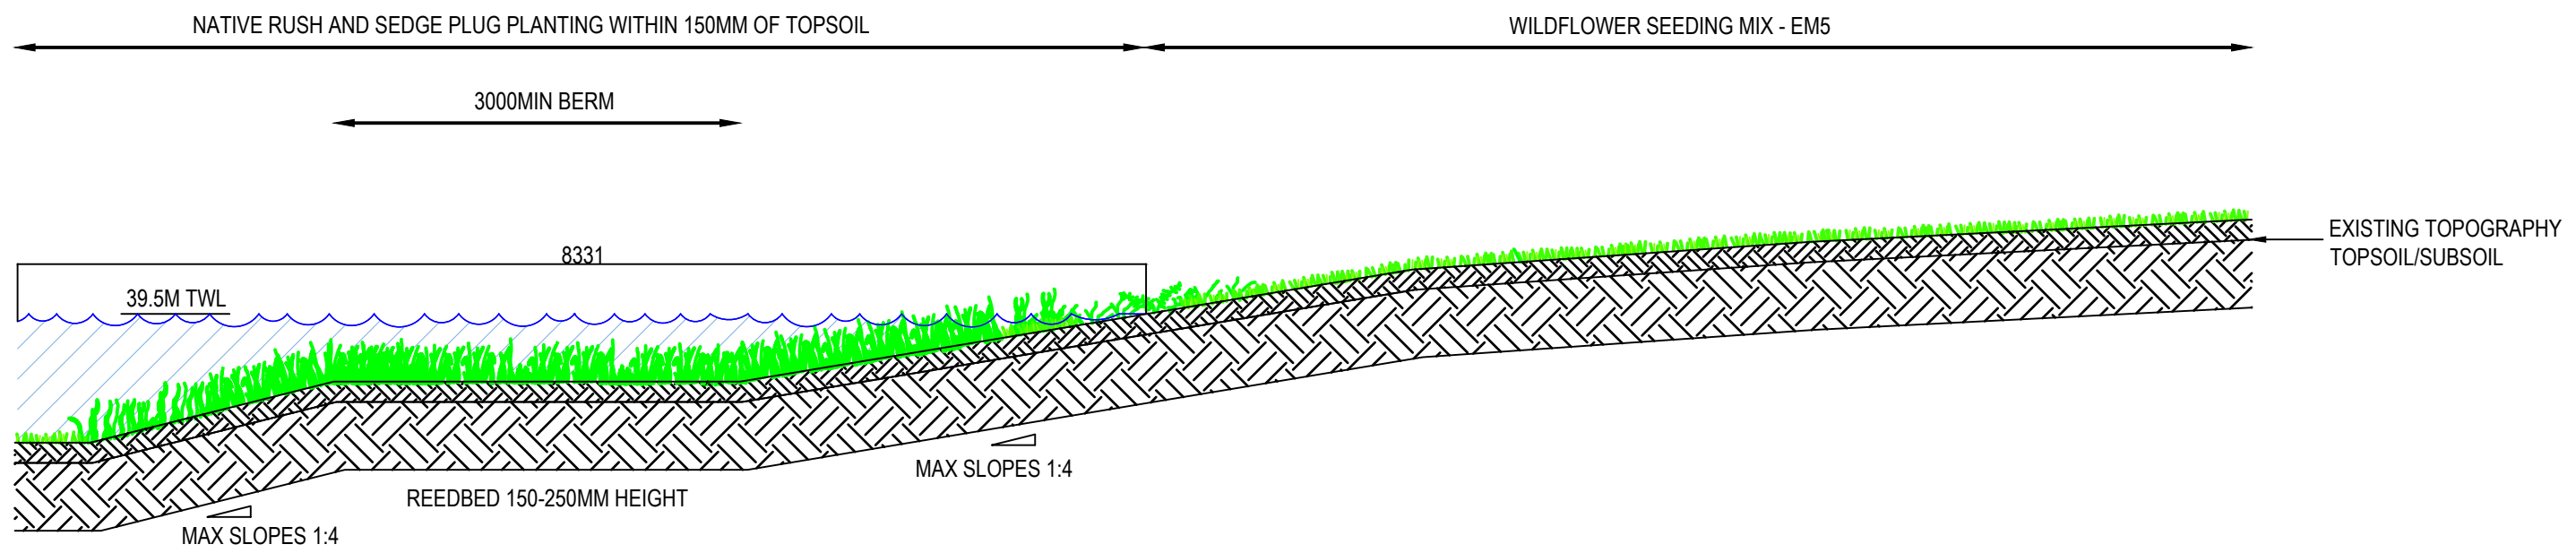


DETAIL 6: TYPICAL MARGINAL PLANTING AND SEEDING DETAIL WITH PLUG PLANTING

Scale 1:50

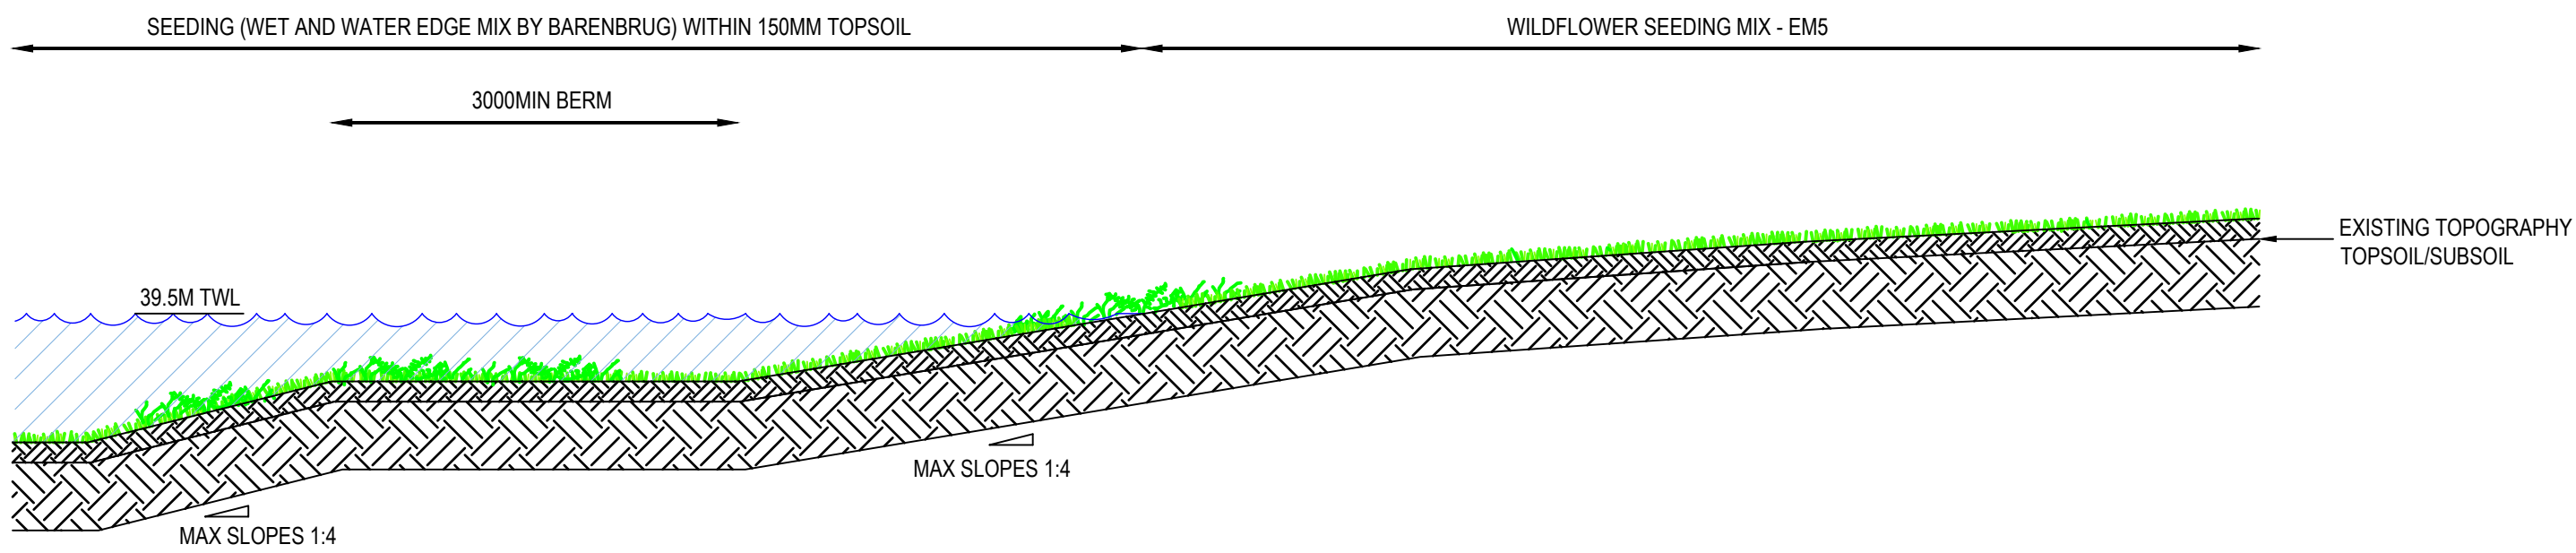


DETAIL 7: TYPICAL MARGINAL AQUATIC SEEDING DETAIL

Scale 1:50

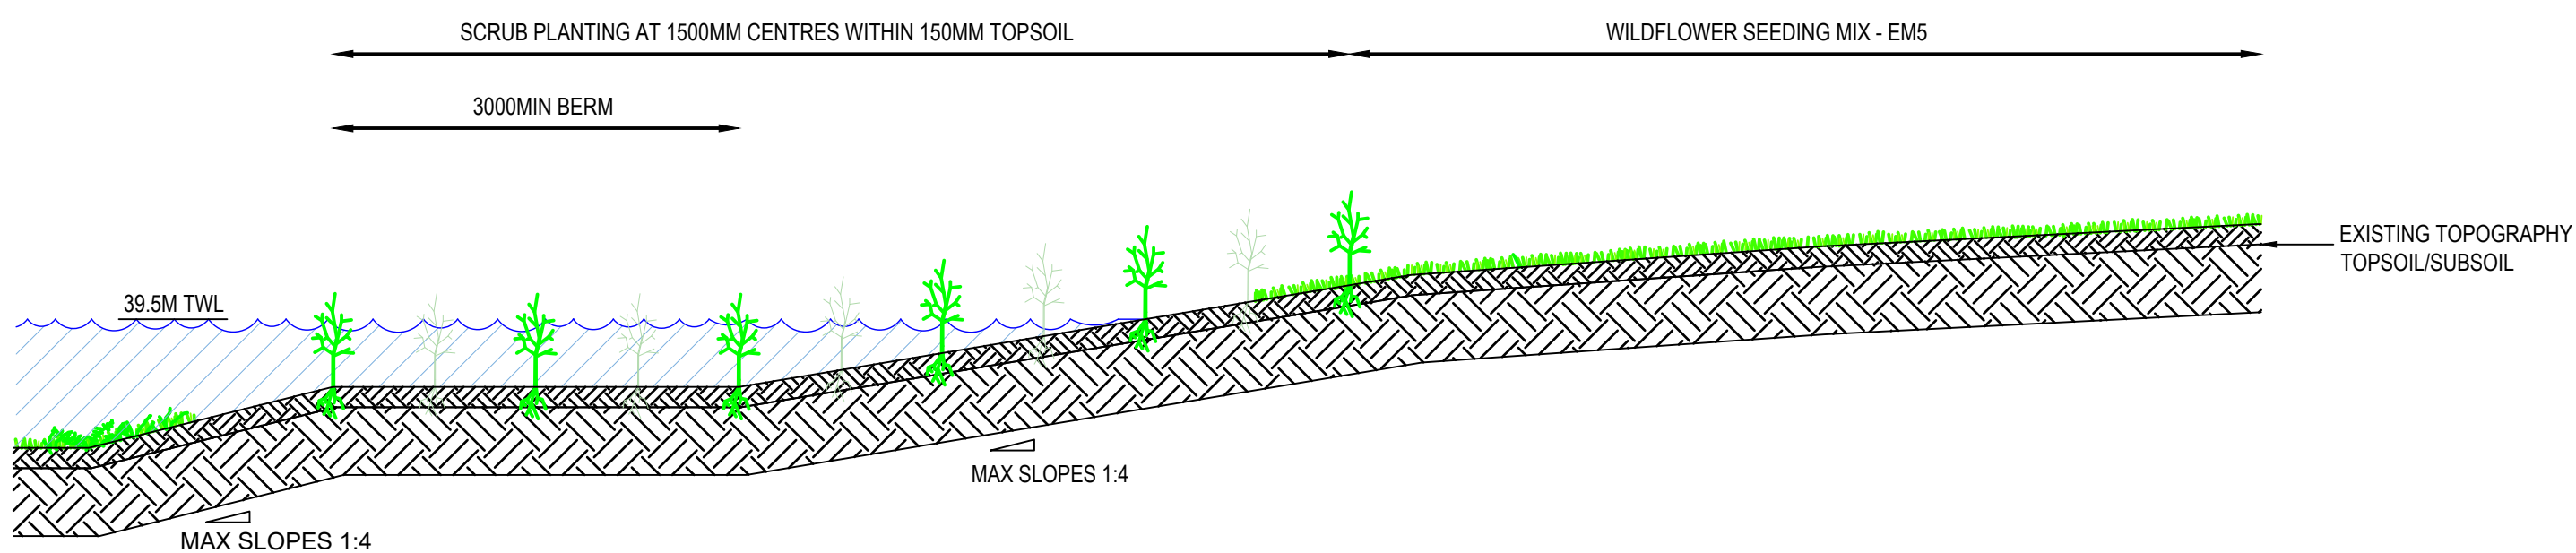


DETAIL 8: TYPICAL WATER EDGE WITH SCRUB

Scale 1:50

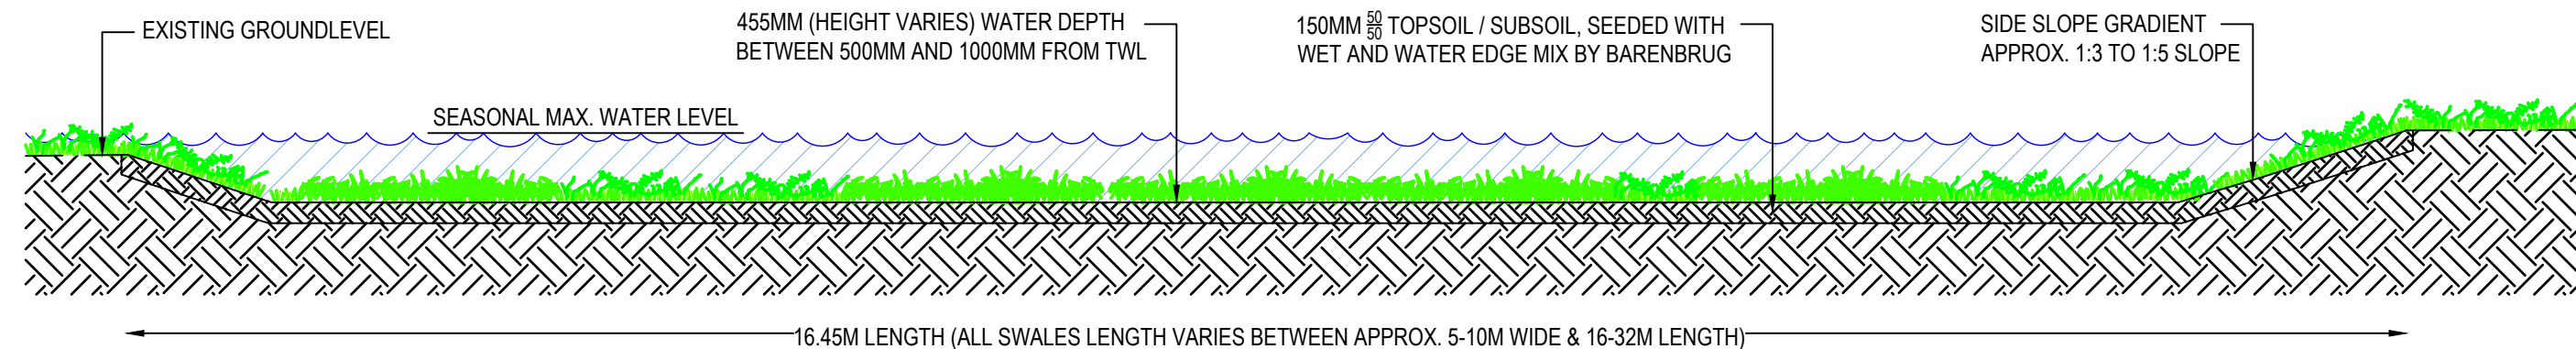



DETAIL 9: TYPICAL SEASONAL SCRAPE FEATURE

Scale 1:50

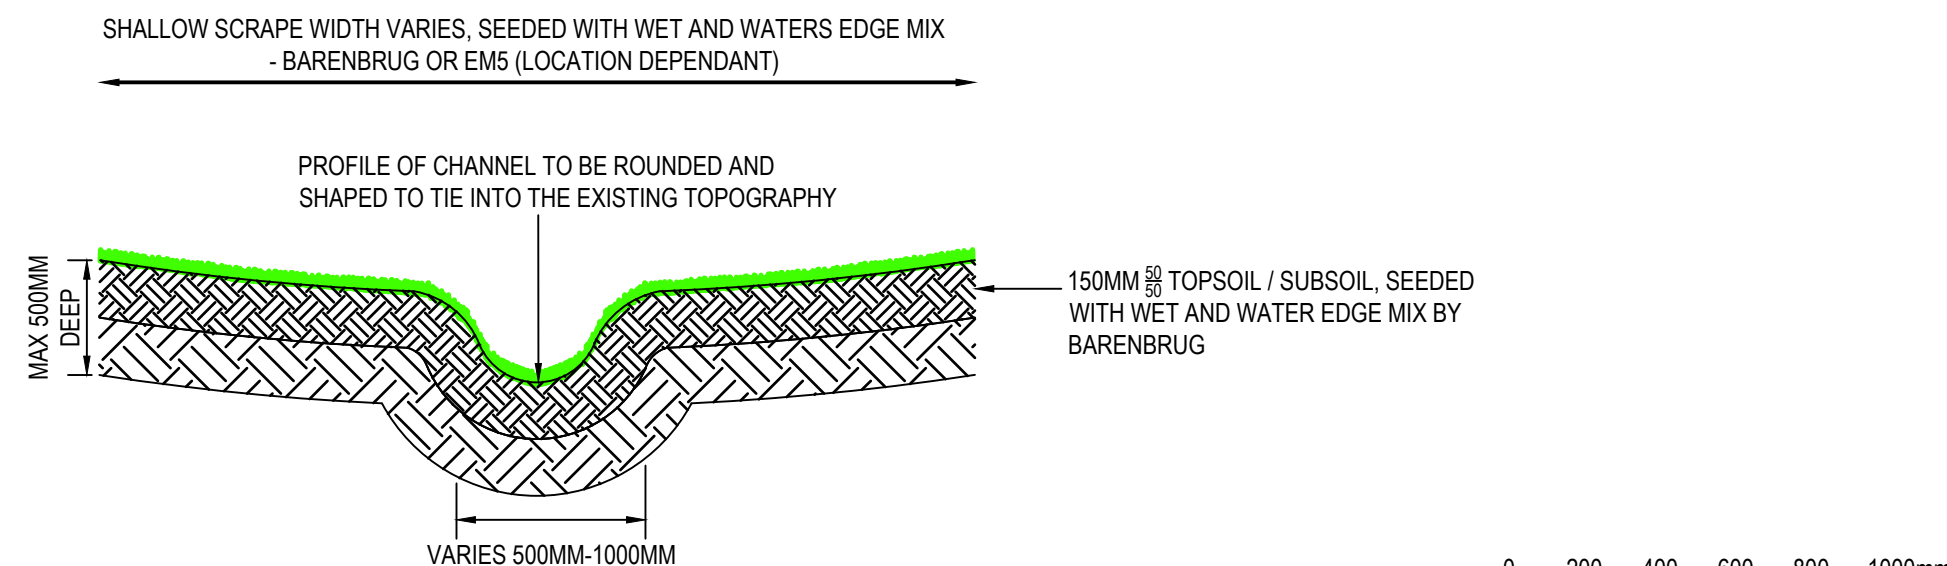

DETAIL 10: LOW FLOW SEASONAL CHANNEL

Scale 1:20

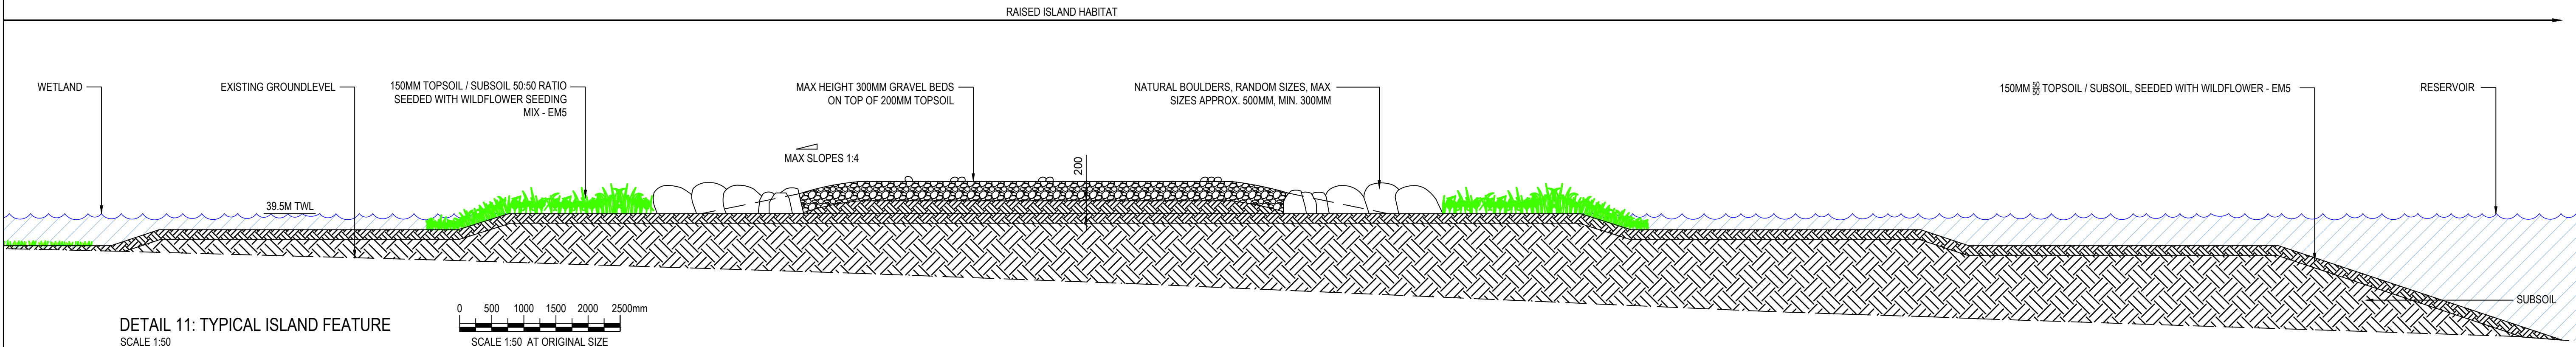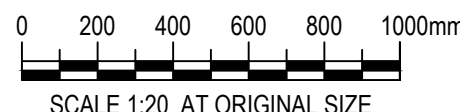

DETAIL 11: TYPICAL ISLAND FEATURE

Scale 1:50



REFERENCE DOCUMENTS AND DRAWINGS

HTR-GHD-WL-ZZ-DR-L-0110-115 WETLAND RETAINING STRUCTURE - LANDSCAPE CONSTRUCTION SOFTWARES SHEETS 1-6

- NOTES
- ALL DIMENSIONS ARE IN MILLIMETRES UNLESS NOTED OTHERWISE (UNO).
 - ALL LEVELS ARE IN METRES TO ORDNANCE DATUM UNO.
 - TWL = TOP OF WATER LEVEL.

Telephone: Havant (023) 9249 9888
Fax: Havant (023) 9245 3632
Website: www.portsmouthwater.co.uk
Registered Office: PO Box 8 West Street
Havant Hampshire PO9 1LG
REGISTERED IN ENGLAND No. 2536455



Client PORTSMOUTH WATER

Project HAVANT THICKET RESERVOIR

Status FOR COMMENT

Status Code S3

Drawing Title WETLANDS
LANDSCAPE CONSTRUCTION
DETAILS - SHEET 2

HTR-GHD-WL-ZZ-DR-L-0126

Size A1

Rev P01

Plot Date:

Plotted by:

File Name: