




ELEVATION A-A

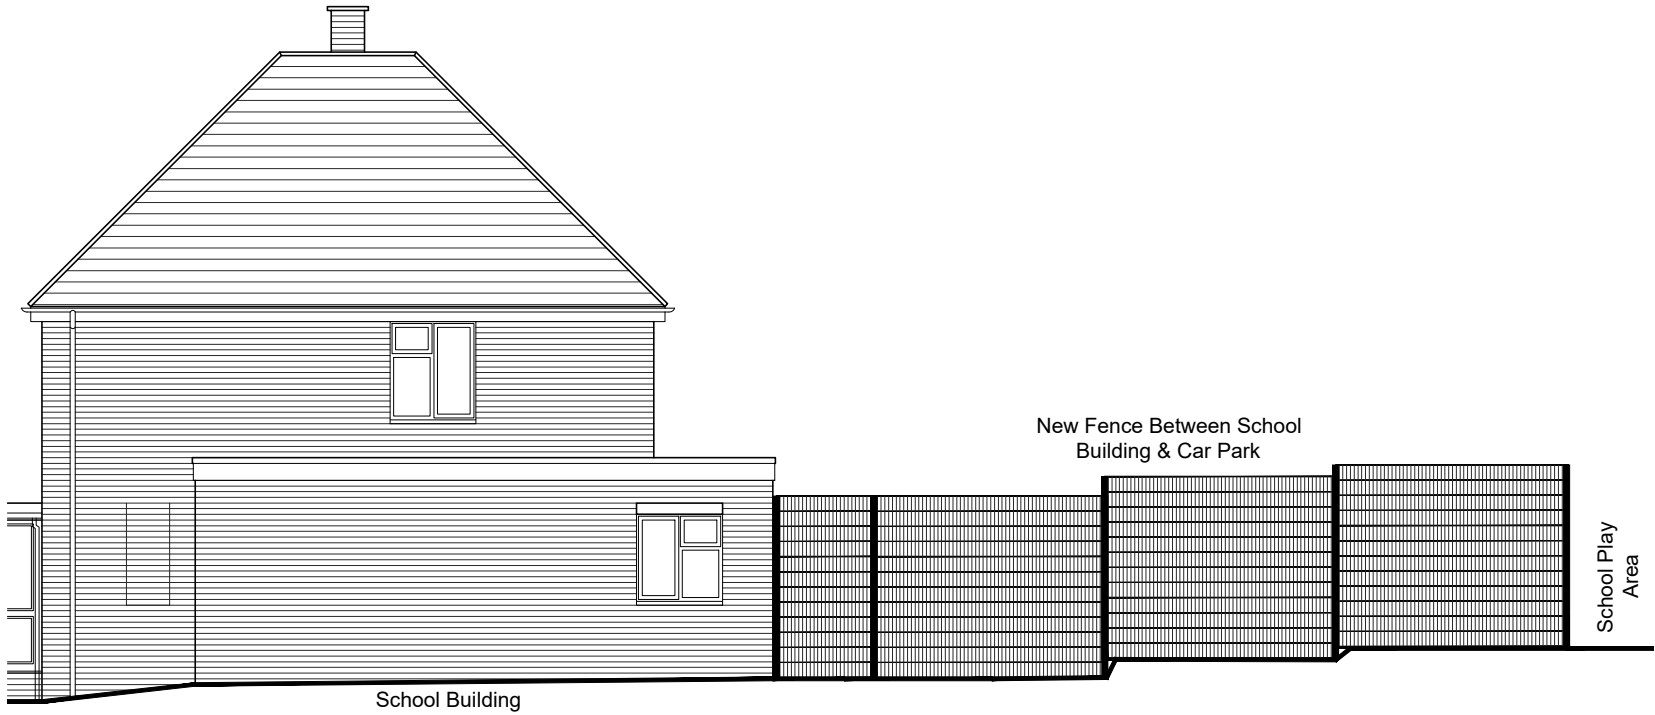

ELEVATION B-B

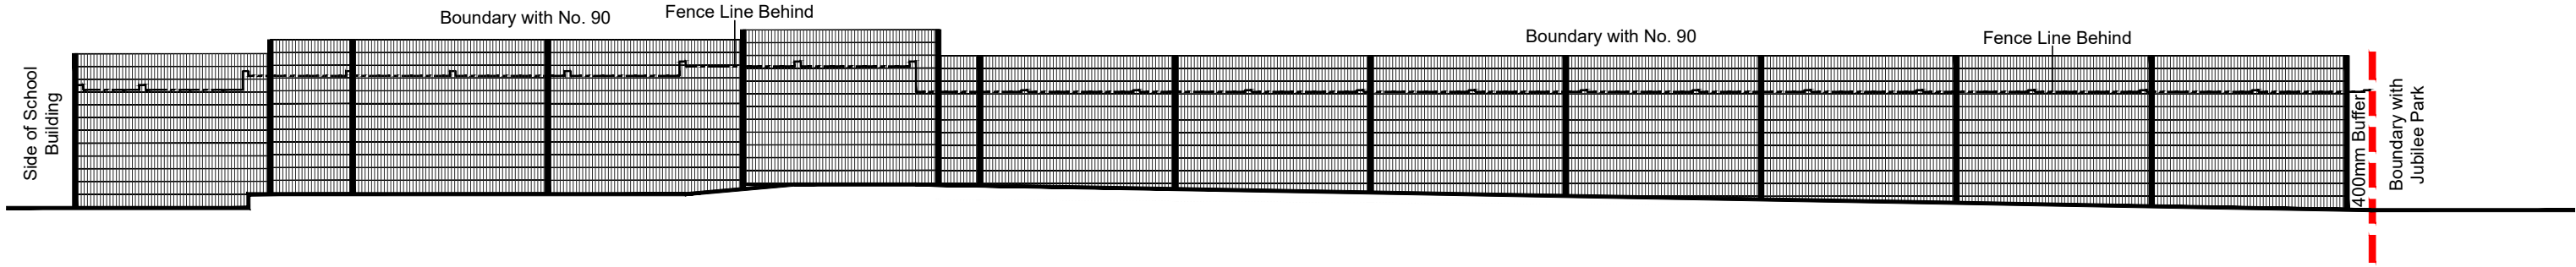

ELEVATION D-D


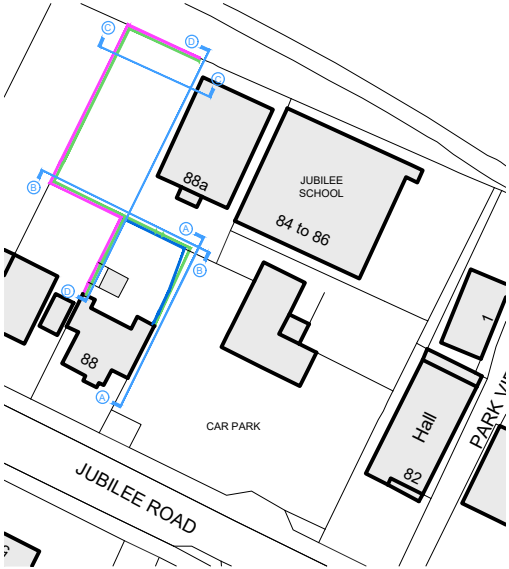


- Notes
1. This drawing is the copyright of MH Architects Ltd
 2. Do not scale this drawing except for Local Authority planning purposes
 3. All dimensions must be checked on site by the contractor prior to commencement of the works.



Client Approval					
A - Approved					
B - Approved with comments					
C - Do not use					
Rev.	Revision Note/Purpose of Issue	Drw By	Date	Chk By	Date

Elevations 1:100 @ A3

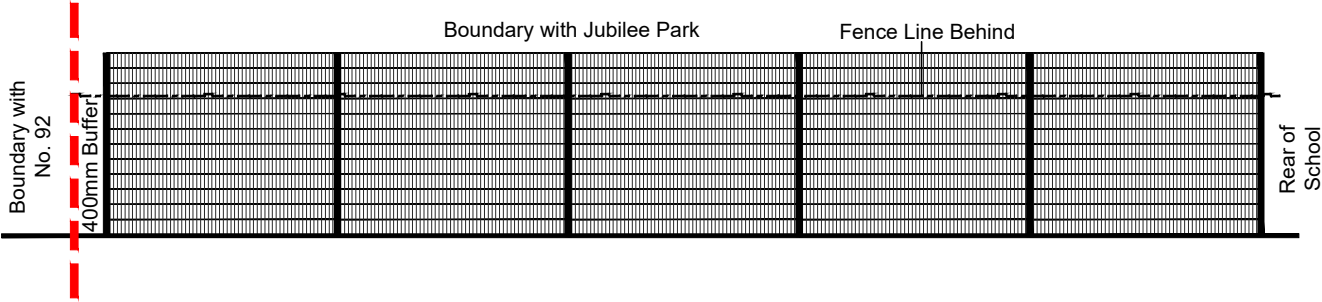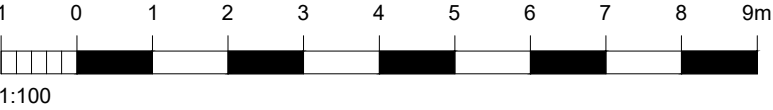

ELEVATION C-C

NEW FENCE APPLICATION

JUBILEE SCHOOL

WATERLOOVILLE, PO7 7RE

OUTCOMES FIRST GROUP

Drawing title

PROPOSED BOUNDARY ELEVATIONS

Drawn	Date	Checked	Date	Scale at A3				
AH	25/06/24			1:100				
Job No.	Pro.	Org.	Zone	Level	Type	Role	No.	Rev.
23-060	88JR	MHA	XX	00	DR	A	0013	P01
Purpose of Issue								
PLANNING								

Ground Floor | Bicentennial Building
Southern Gate | Chichester
West Sussex | PO19 8EZ

t. 01243 774748
e. admin@mharchitects.co.uk
www.mharchitects.co.uk

Limited Company
Registered in England No.1994233