


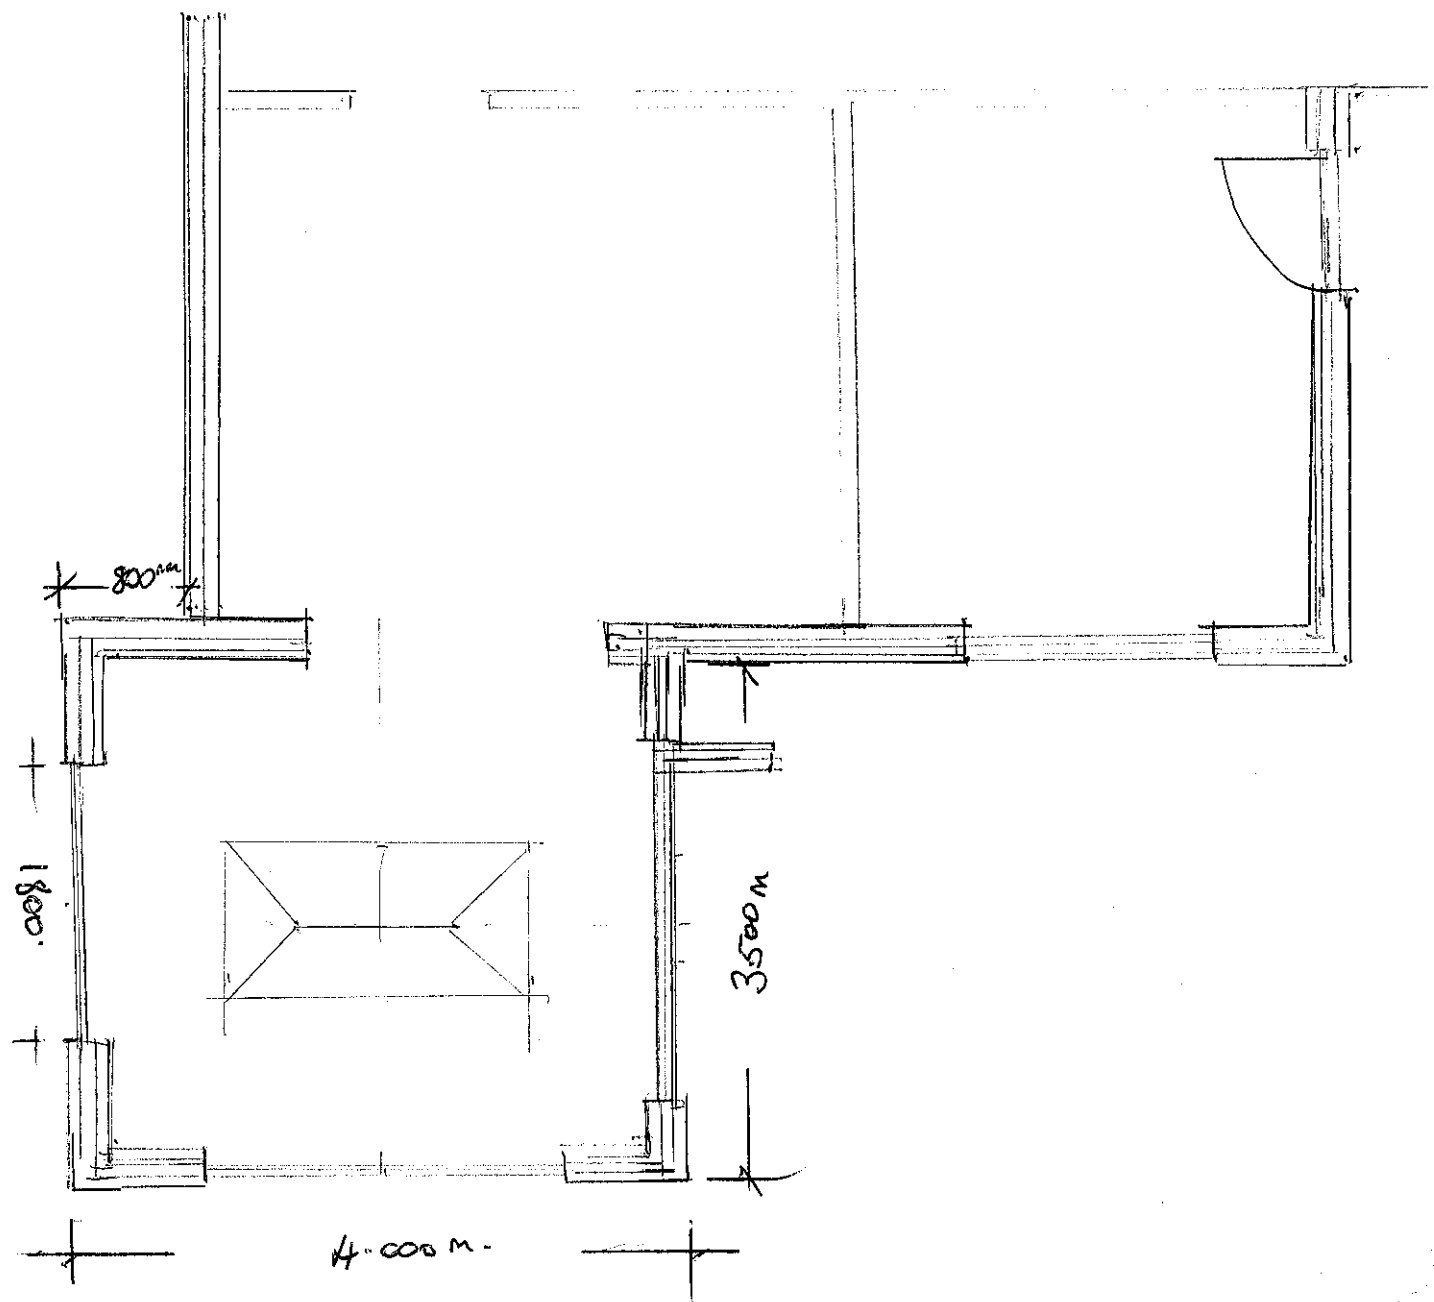

PROPOSED FLOOR PLAN



PROPOSED EAST ELEVATION

