



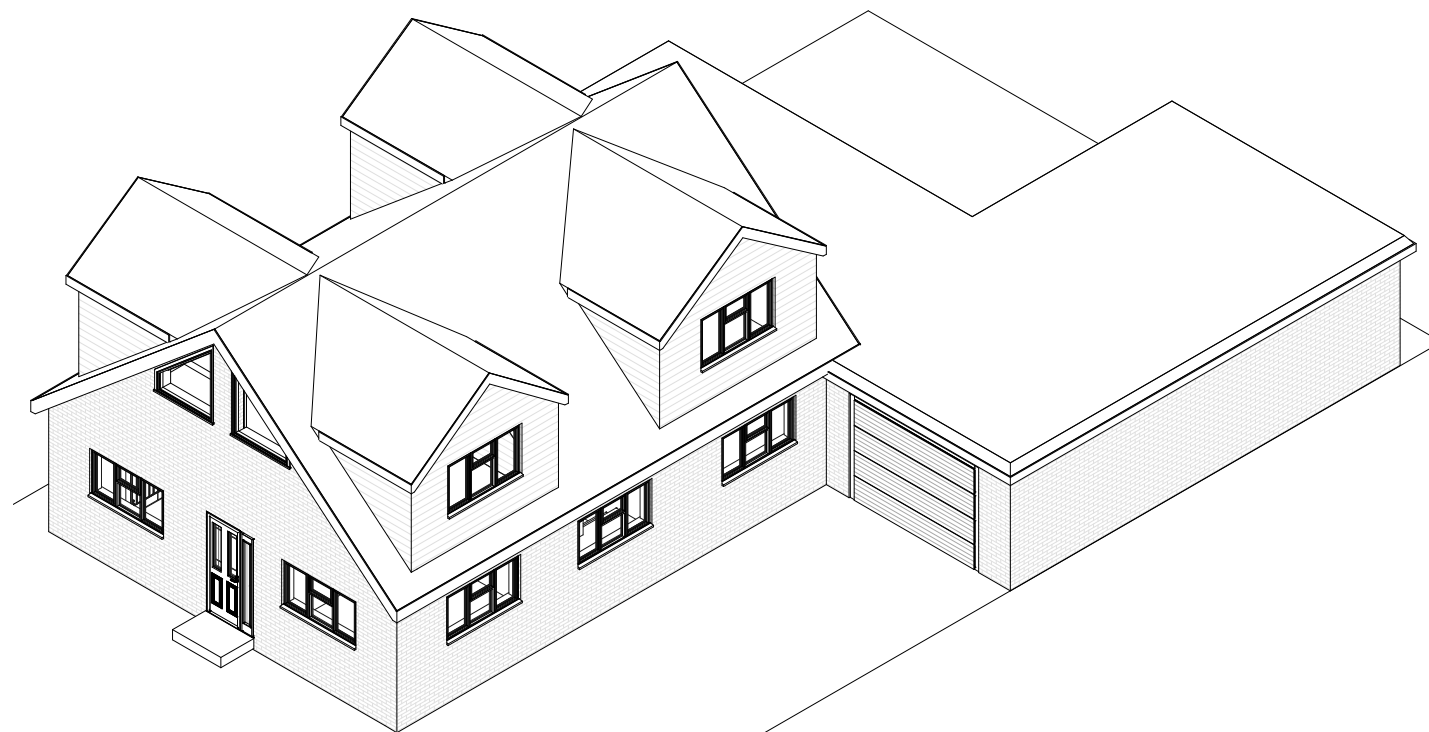

Existing 3D 2

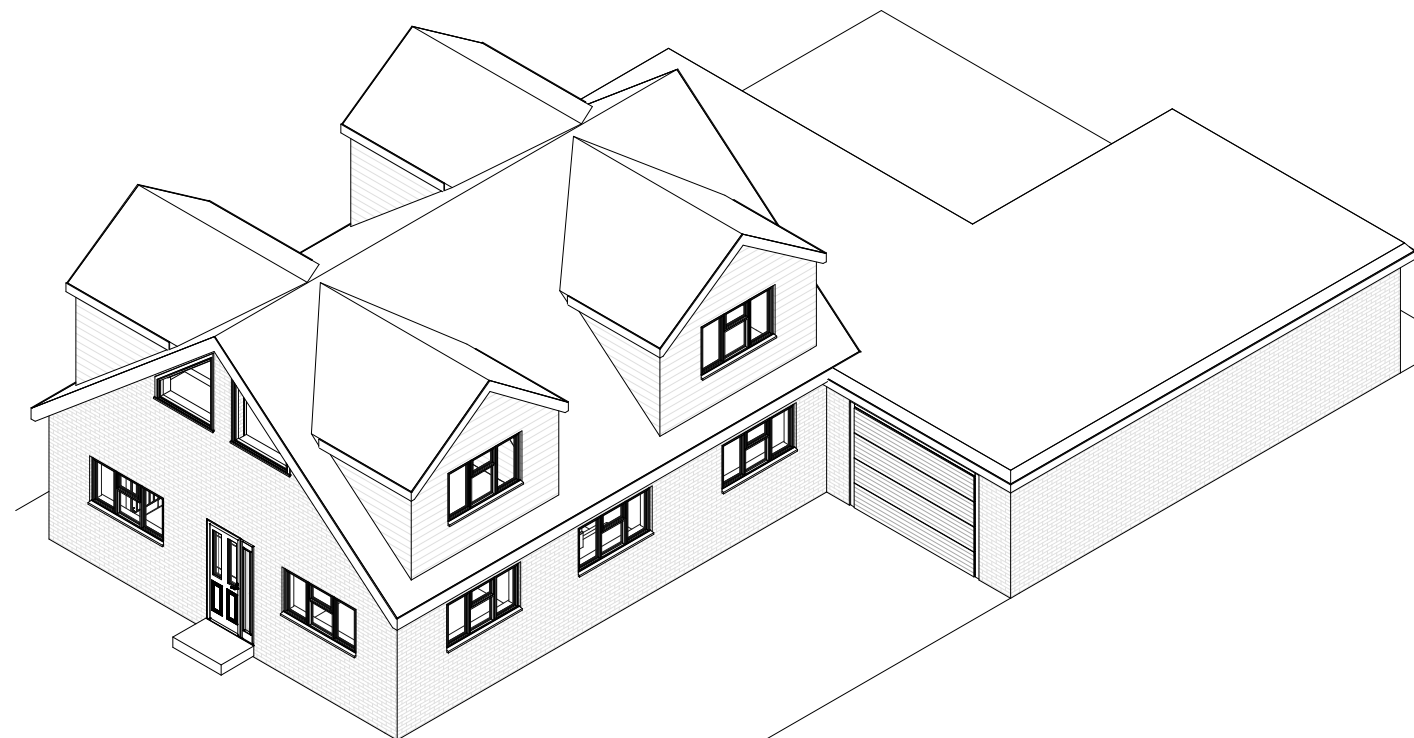

Proposed 3D 2

1:500								50
1:200								20
1:100								10
1:50								5



All measurement to be checked on site prior to any commenent
(C) Copyright of Parkers Design (Southern) Limited. Any reproduction of these drawings will require written authority from the copyright owner.

Parkers Design Limited - The Studio @ 90, PO9 2PR

www.pexd.co.uk - info@parkersdesign.com - 07776 008822

PROJECT

18 Spring Vale PO8 9DA

SHEET

3D 2

CLIENT

Southwood

Date

Issue Date

Scale (@ A3)

Drawn by

SW

DRAWING NUMBER

REV

Checked by

SR

P 9