
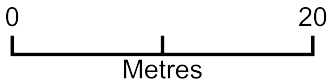


Block Plan

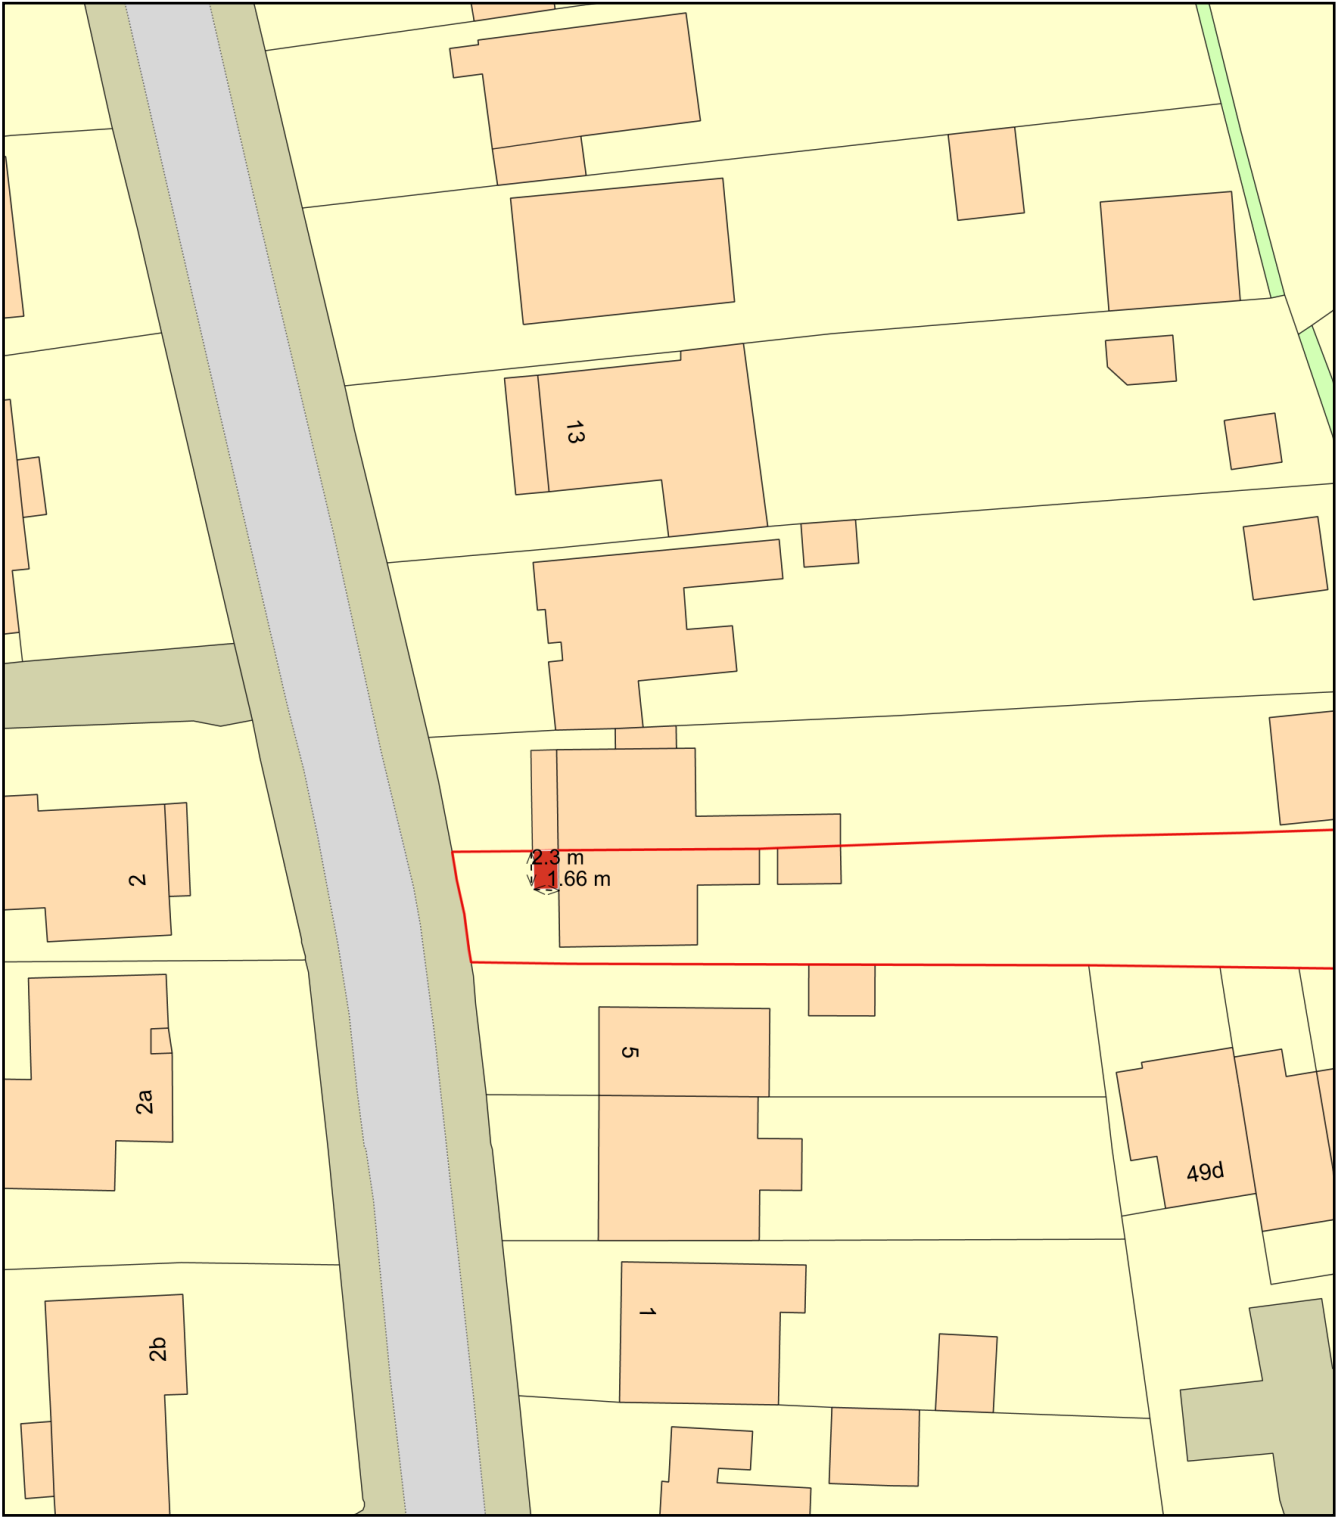

Plan Produced for: Ms Denise Sheath
Date Produced: 06 Jul 2024
Plan Reference Number: TQRQM24188105256020
Scale: 1:500 @ A4