This is a C.A.D drawing and may only be modified by hand in accordance with QA Procedure

NOTE: All dimensions to be checked on site prior to commencement of any work
*** DO NOT SCALE FROM THIS DRAWING EXCEPT FOR THE PURPOSES OF DETERMINING A PLANNING APPLICATION***
Notify C.A of any discrepancies before ordering materials.

© Crown copyright and database rights 2021 Ordnance Survey 100019671

Front Elevation as Existing

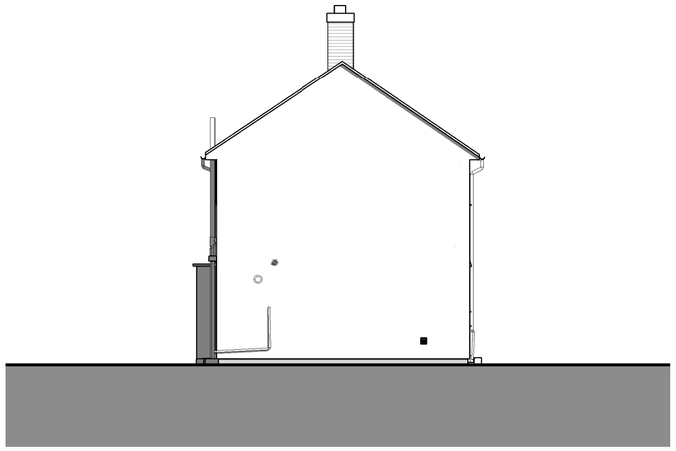

Right Side Elevation as Existing

Rear Elevation as Existing

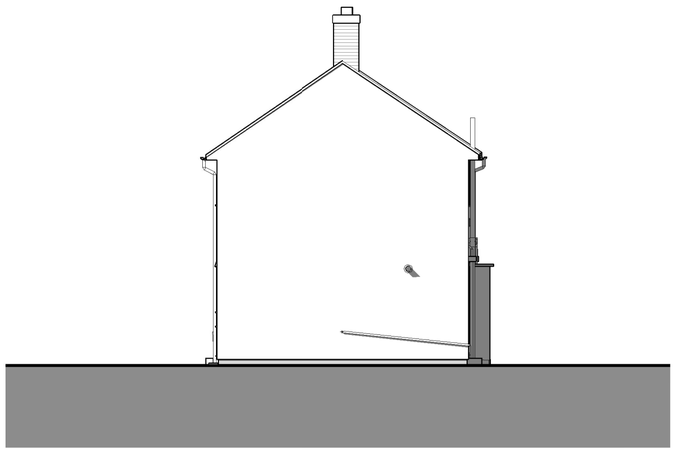

Left Side Elevation as Existing

Scale 1:100

0m 1m 2m 3m 4m 5m 10m 15m

Rev	Date	Revision Details (Amended By)	Approved By

Project
Social Housing Decarbonisation Fund

Drawing Title
Typical No-Fines Houses Elevations as Existing

Date	Scale @ A2
14/05/24	1 : 100

Housing, Neighbourhood & Building Services

Portsmouth CITY COUNCIL

JAMES HILL
Head of Service

DEPARTMENTAL SECTION:
ARCHITECTS GROUP - Andrew Malbon Principal Architect. Tel 023 92 834711

Design/ Survey By	Drawn By	Checked By
DL / TN	CG	

Drawing No
3810 / 1310 / P1

SURVEY		DESIGN	○	WORKING DRAWING	
FEASIBILITY		TENDER		AS BUILT	
INFORMATION		CONTRACT		A.I.	

© Copyright P.C.C. 2023