


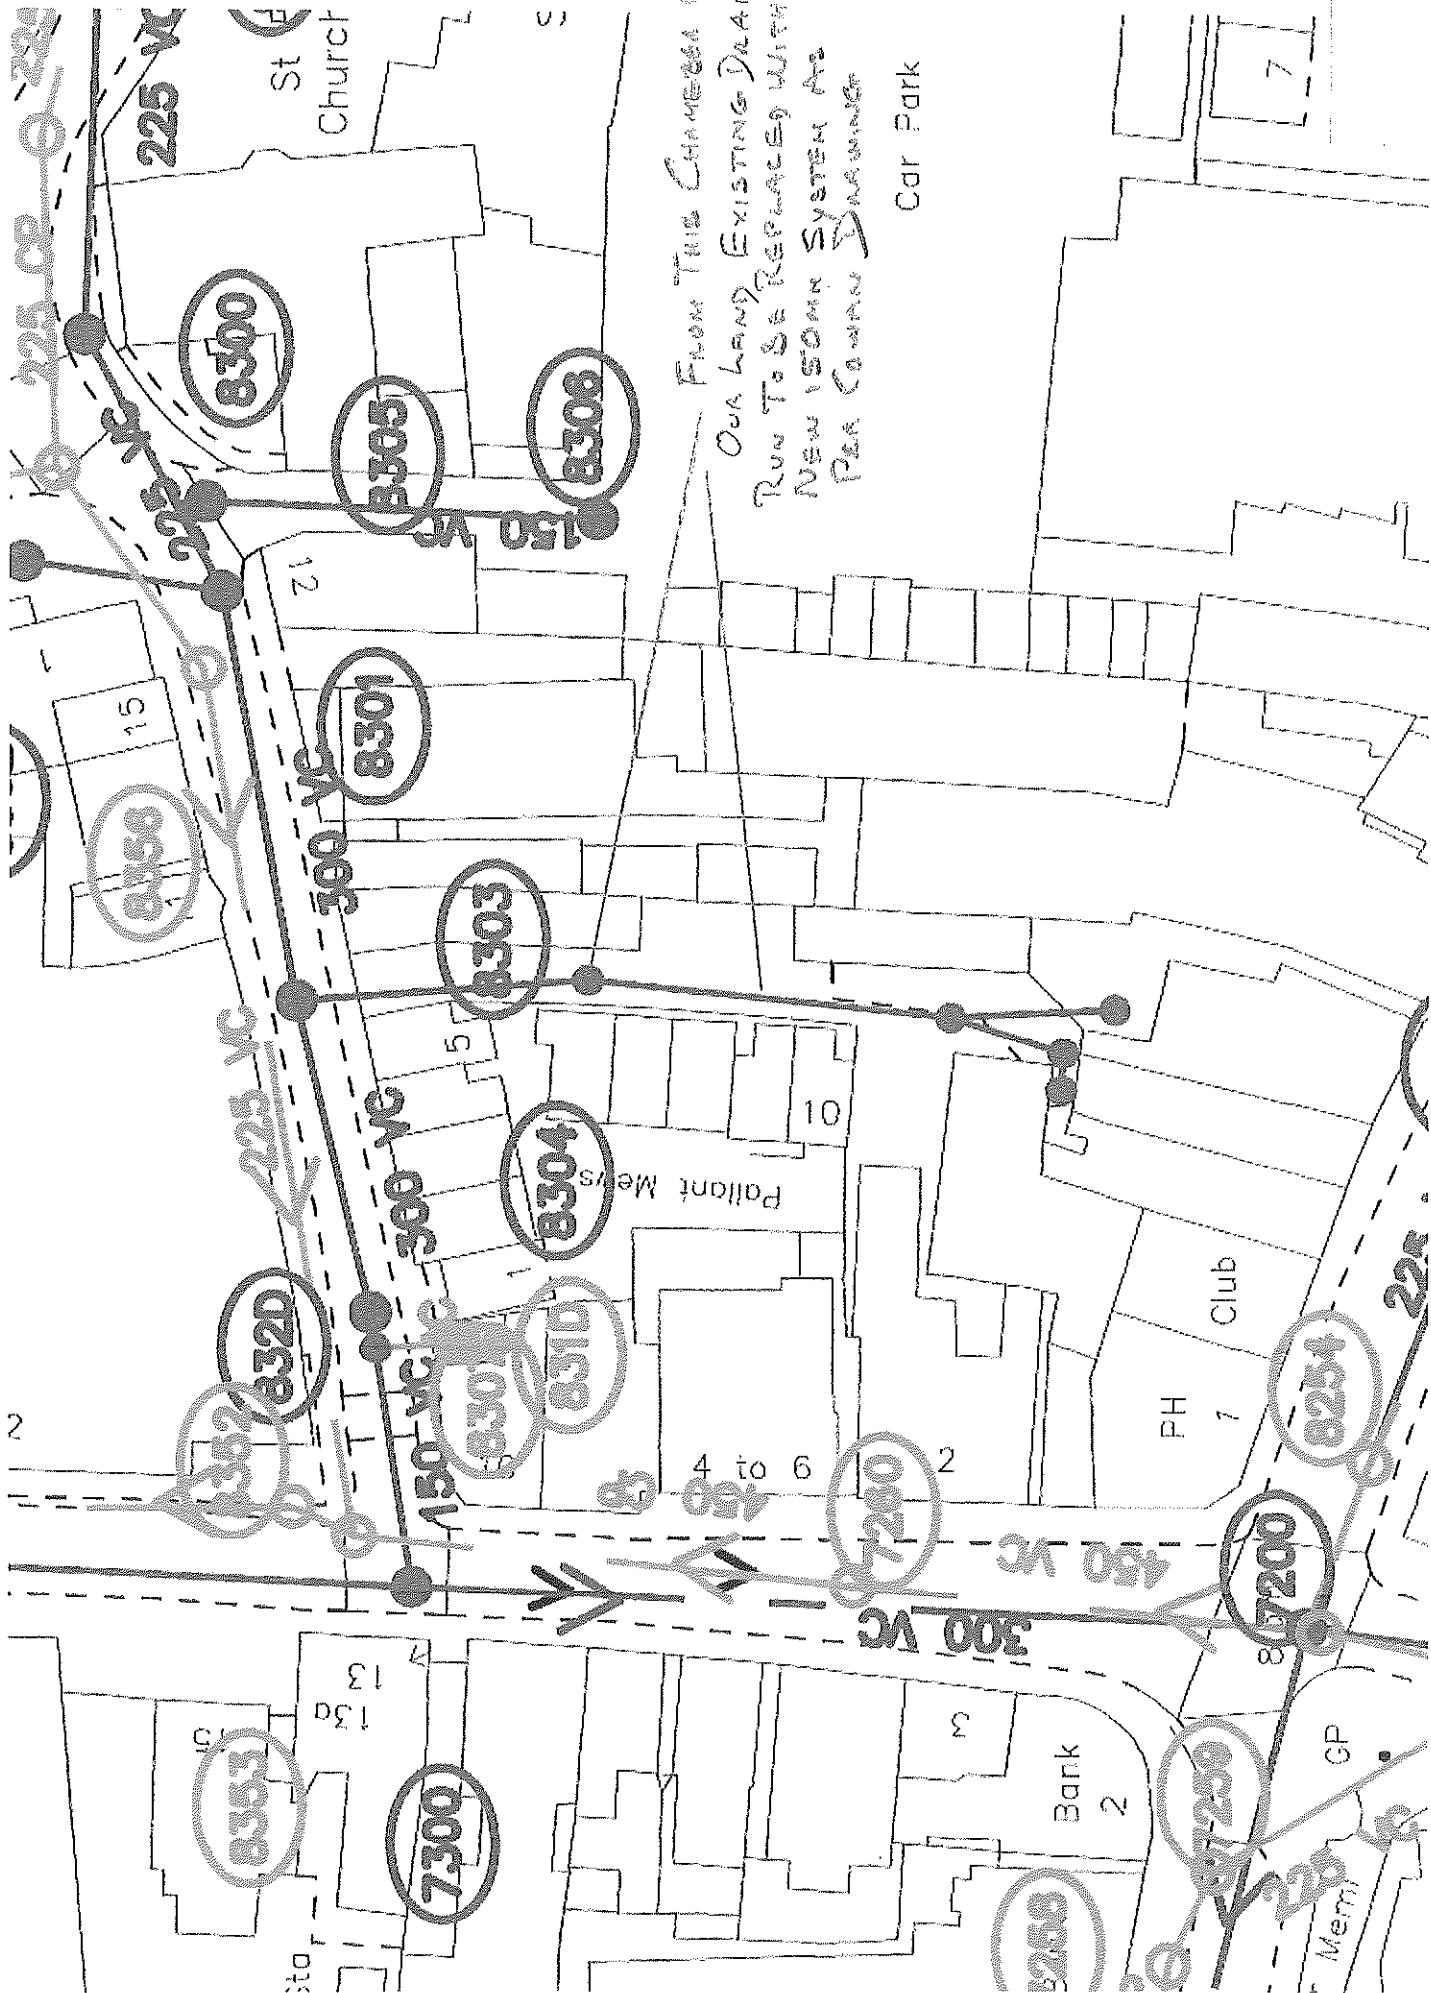

FROM THE CHAMBER ON
OUR HAND EXISTING DRAIN
RUN TO BE REPLACED WITH
NEW 150MM SYSTEM AS
PER CONCRETE DRAINAGE

Car Park