



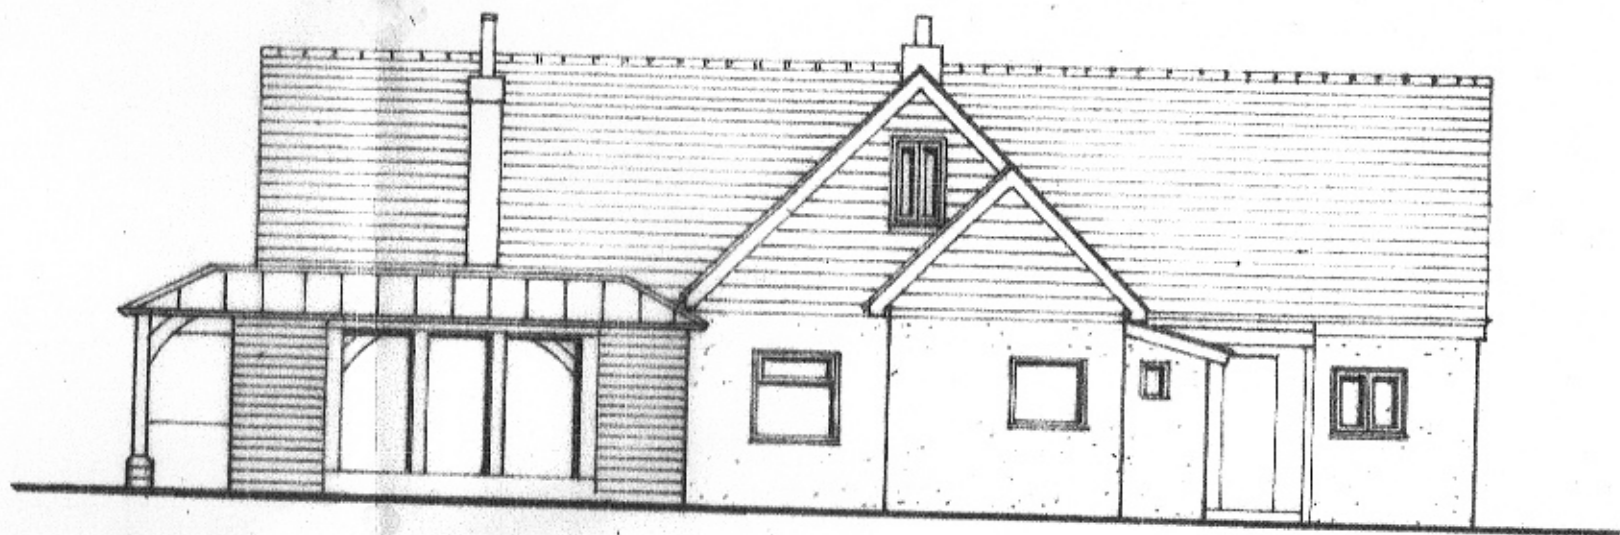


EAST ELEVATION
AS PROPOSED

1:100

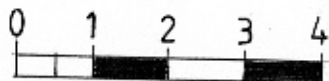

EAST ELEVATION
AS EXISTING

1:100

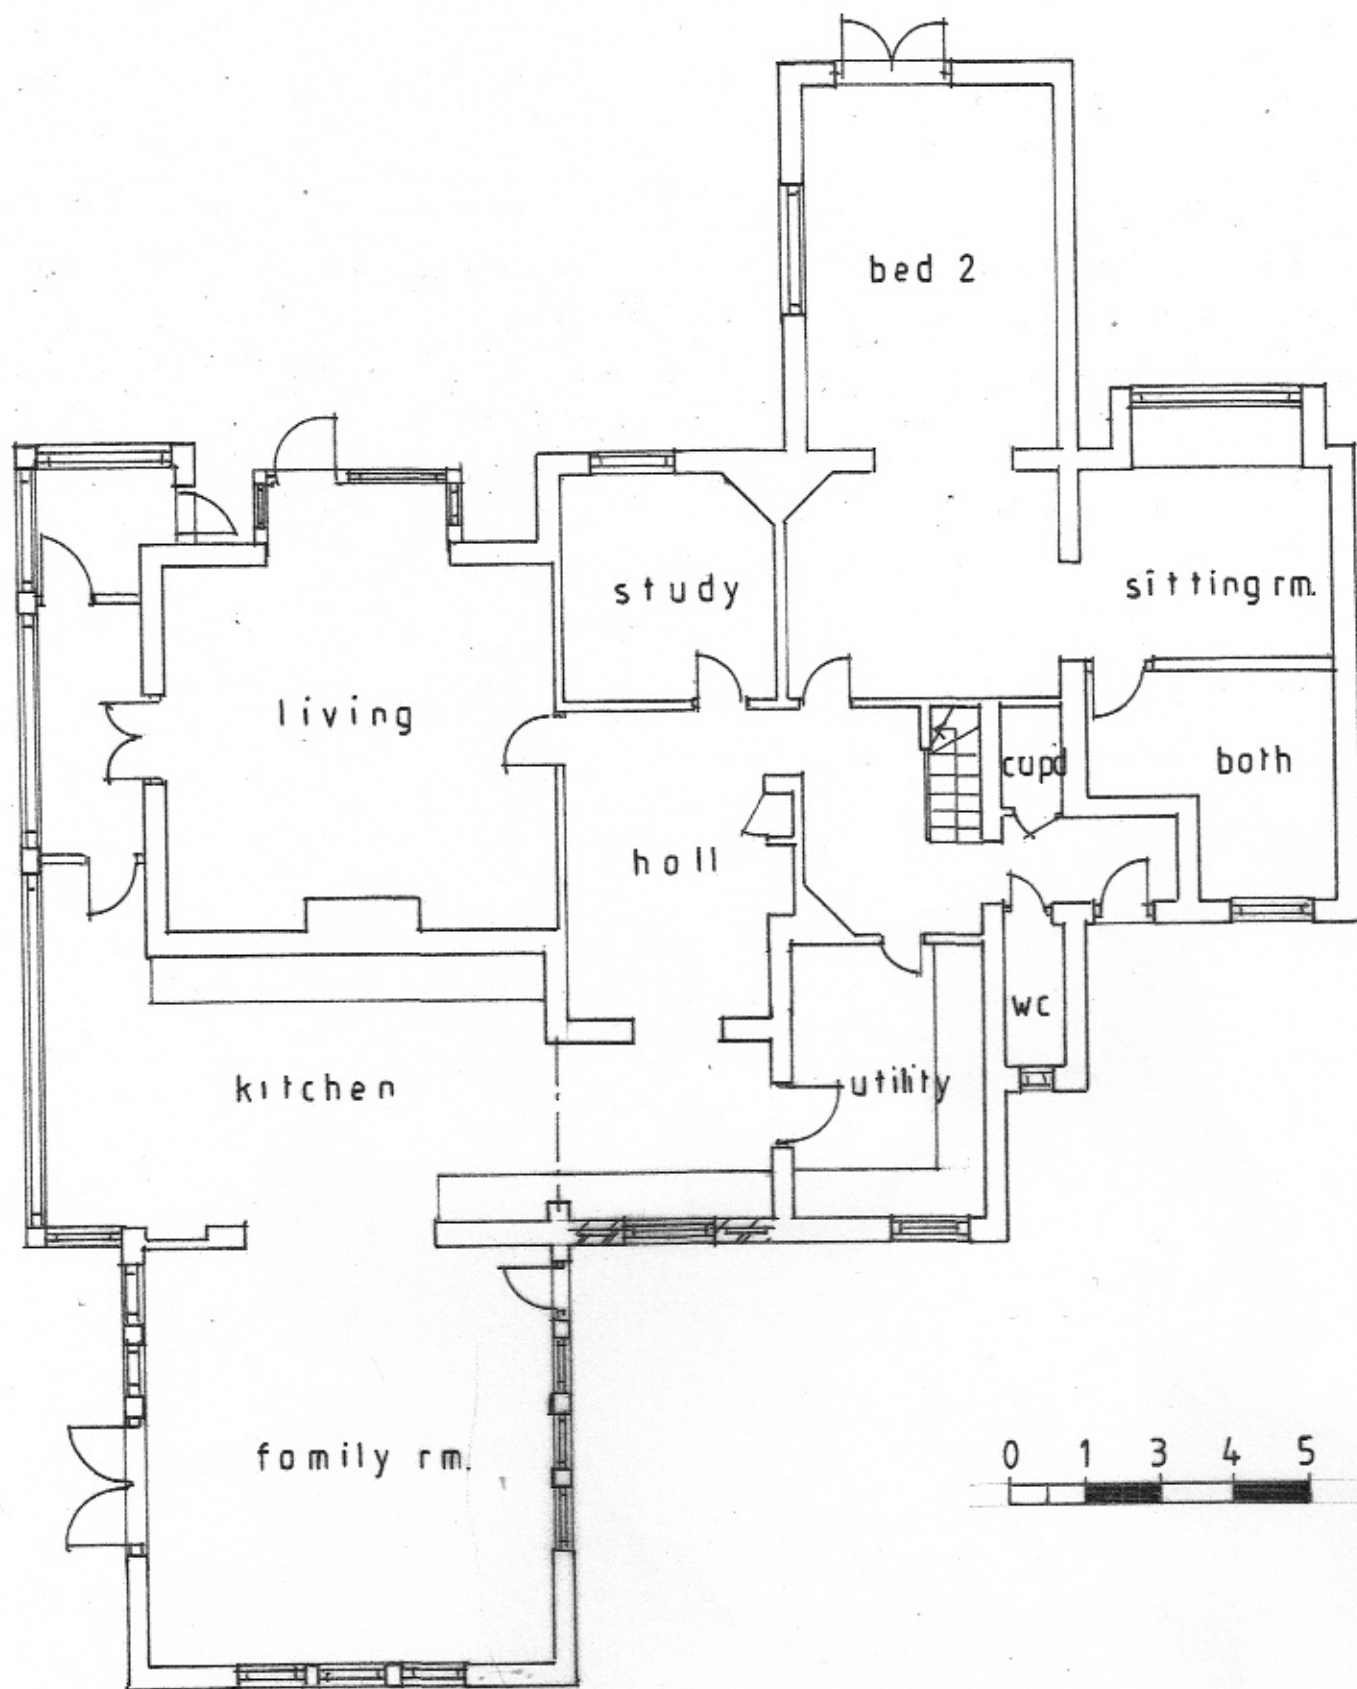

GROUND FLOOR PLAN AS PROPOSED

1 : 100

