



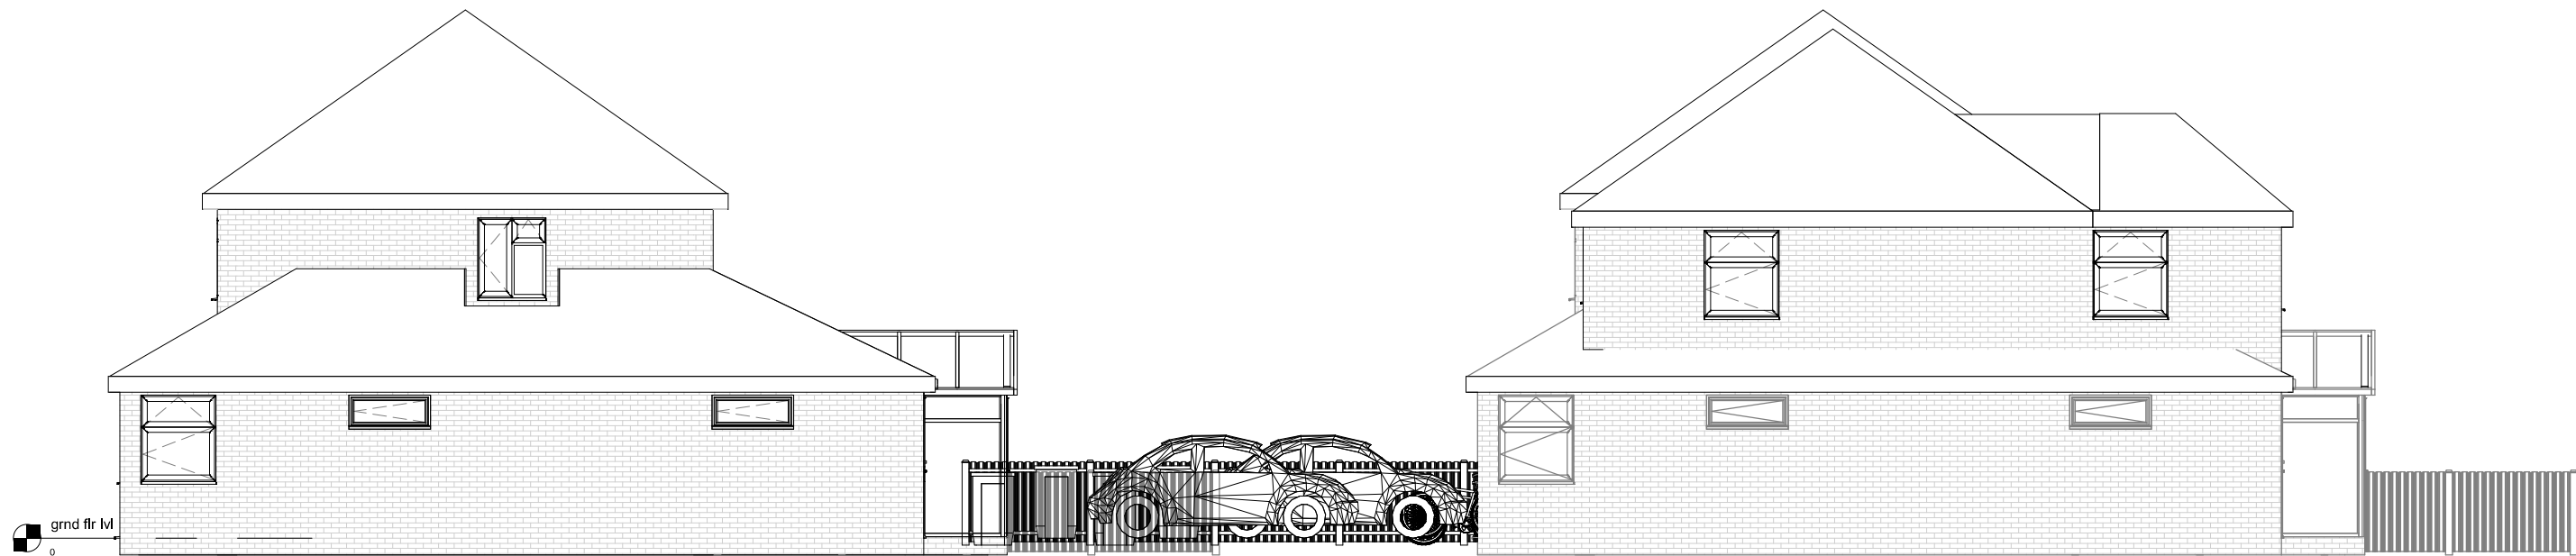

Existing Elevation-Right side

Proposed Elevation-Right side

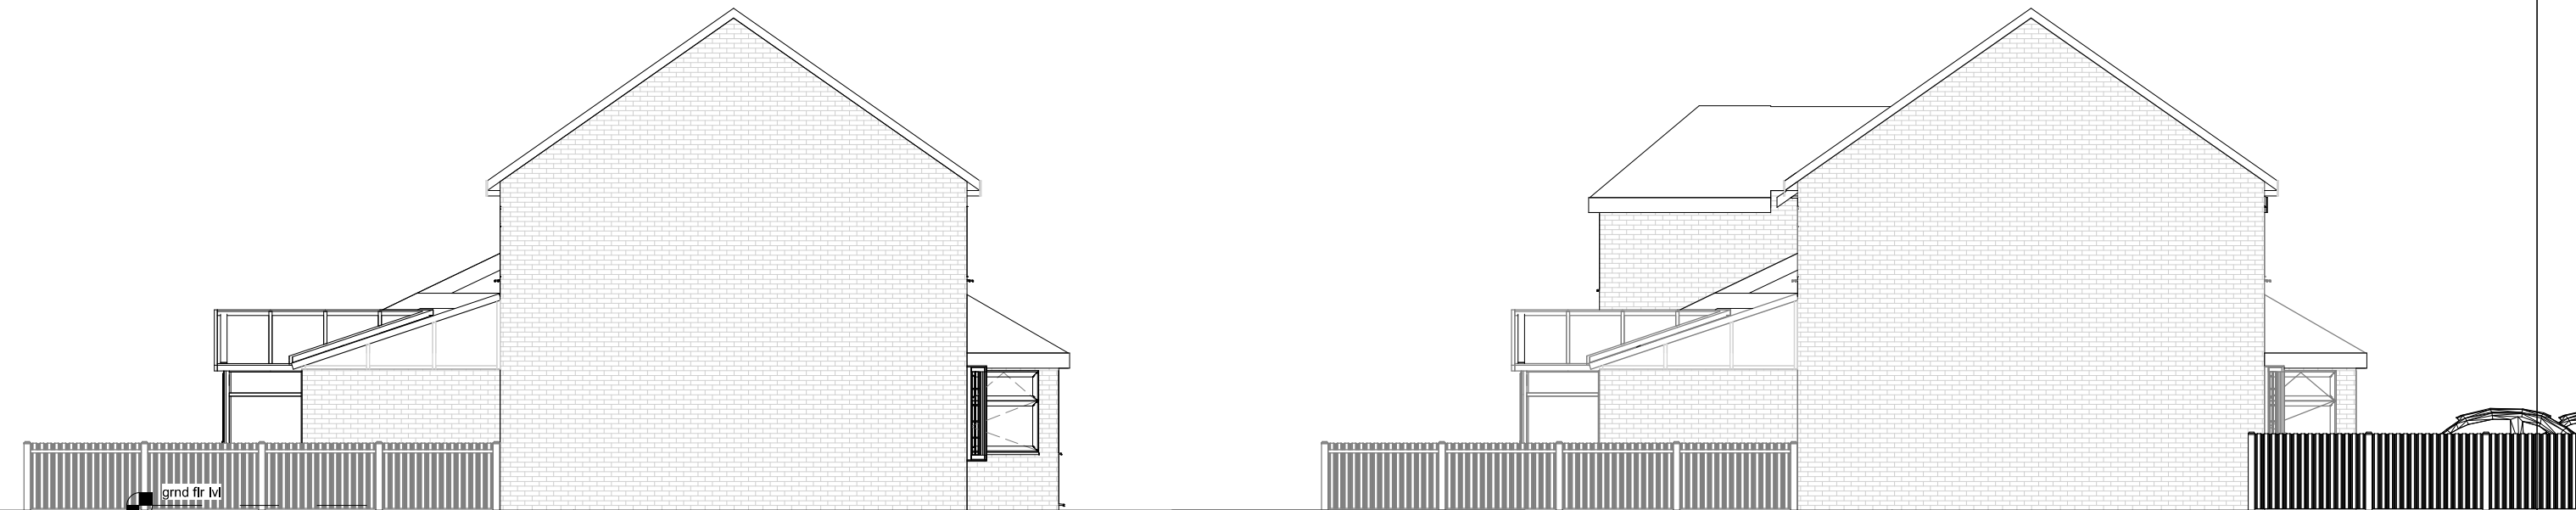

Existing Elevation-Left side

Proposed Elevation-Left side

1:500							50
1:200							20
1:100							10
1:50							5



All measurement to be checked on site prior to any commenment
(C) Copyright of Parkers Design (Southern) Limited. Any reproduction of these drawings will require written authority from the copyright owner.

Parkers Design Limited - The Studio @ 90, PO9 2PR

www.pexd.co.uk - info@pexd.co.uk - 07776 008822

PROJECT
501 Dunsbury Way PO9 5BE

SHEET
Elevations-Right/Left side

CLIENT Pennington			
Date	Issue Date	Scale (@ A3)	1 : 100
Drawn by	SW	DRAWING NUMBER	REV
Checked by	SR	P 5	