


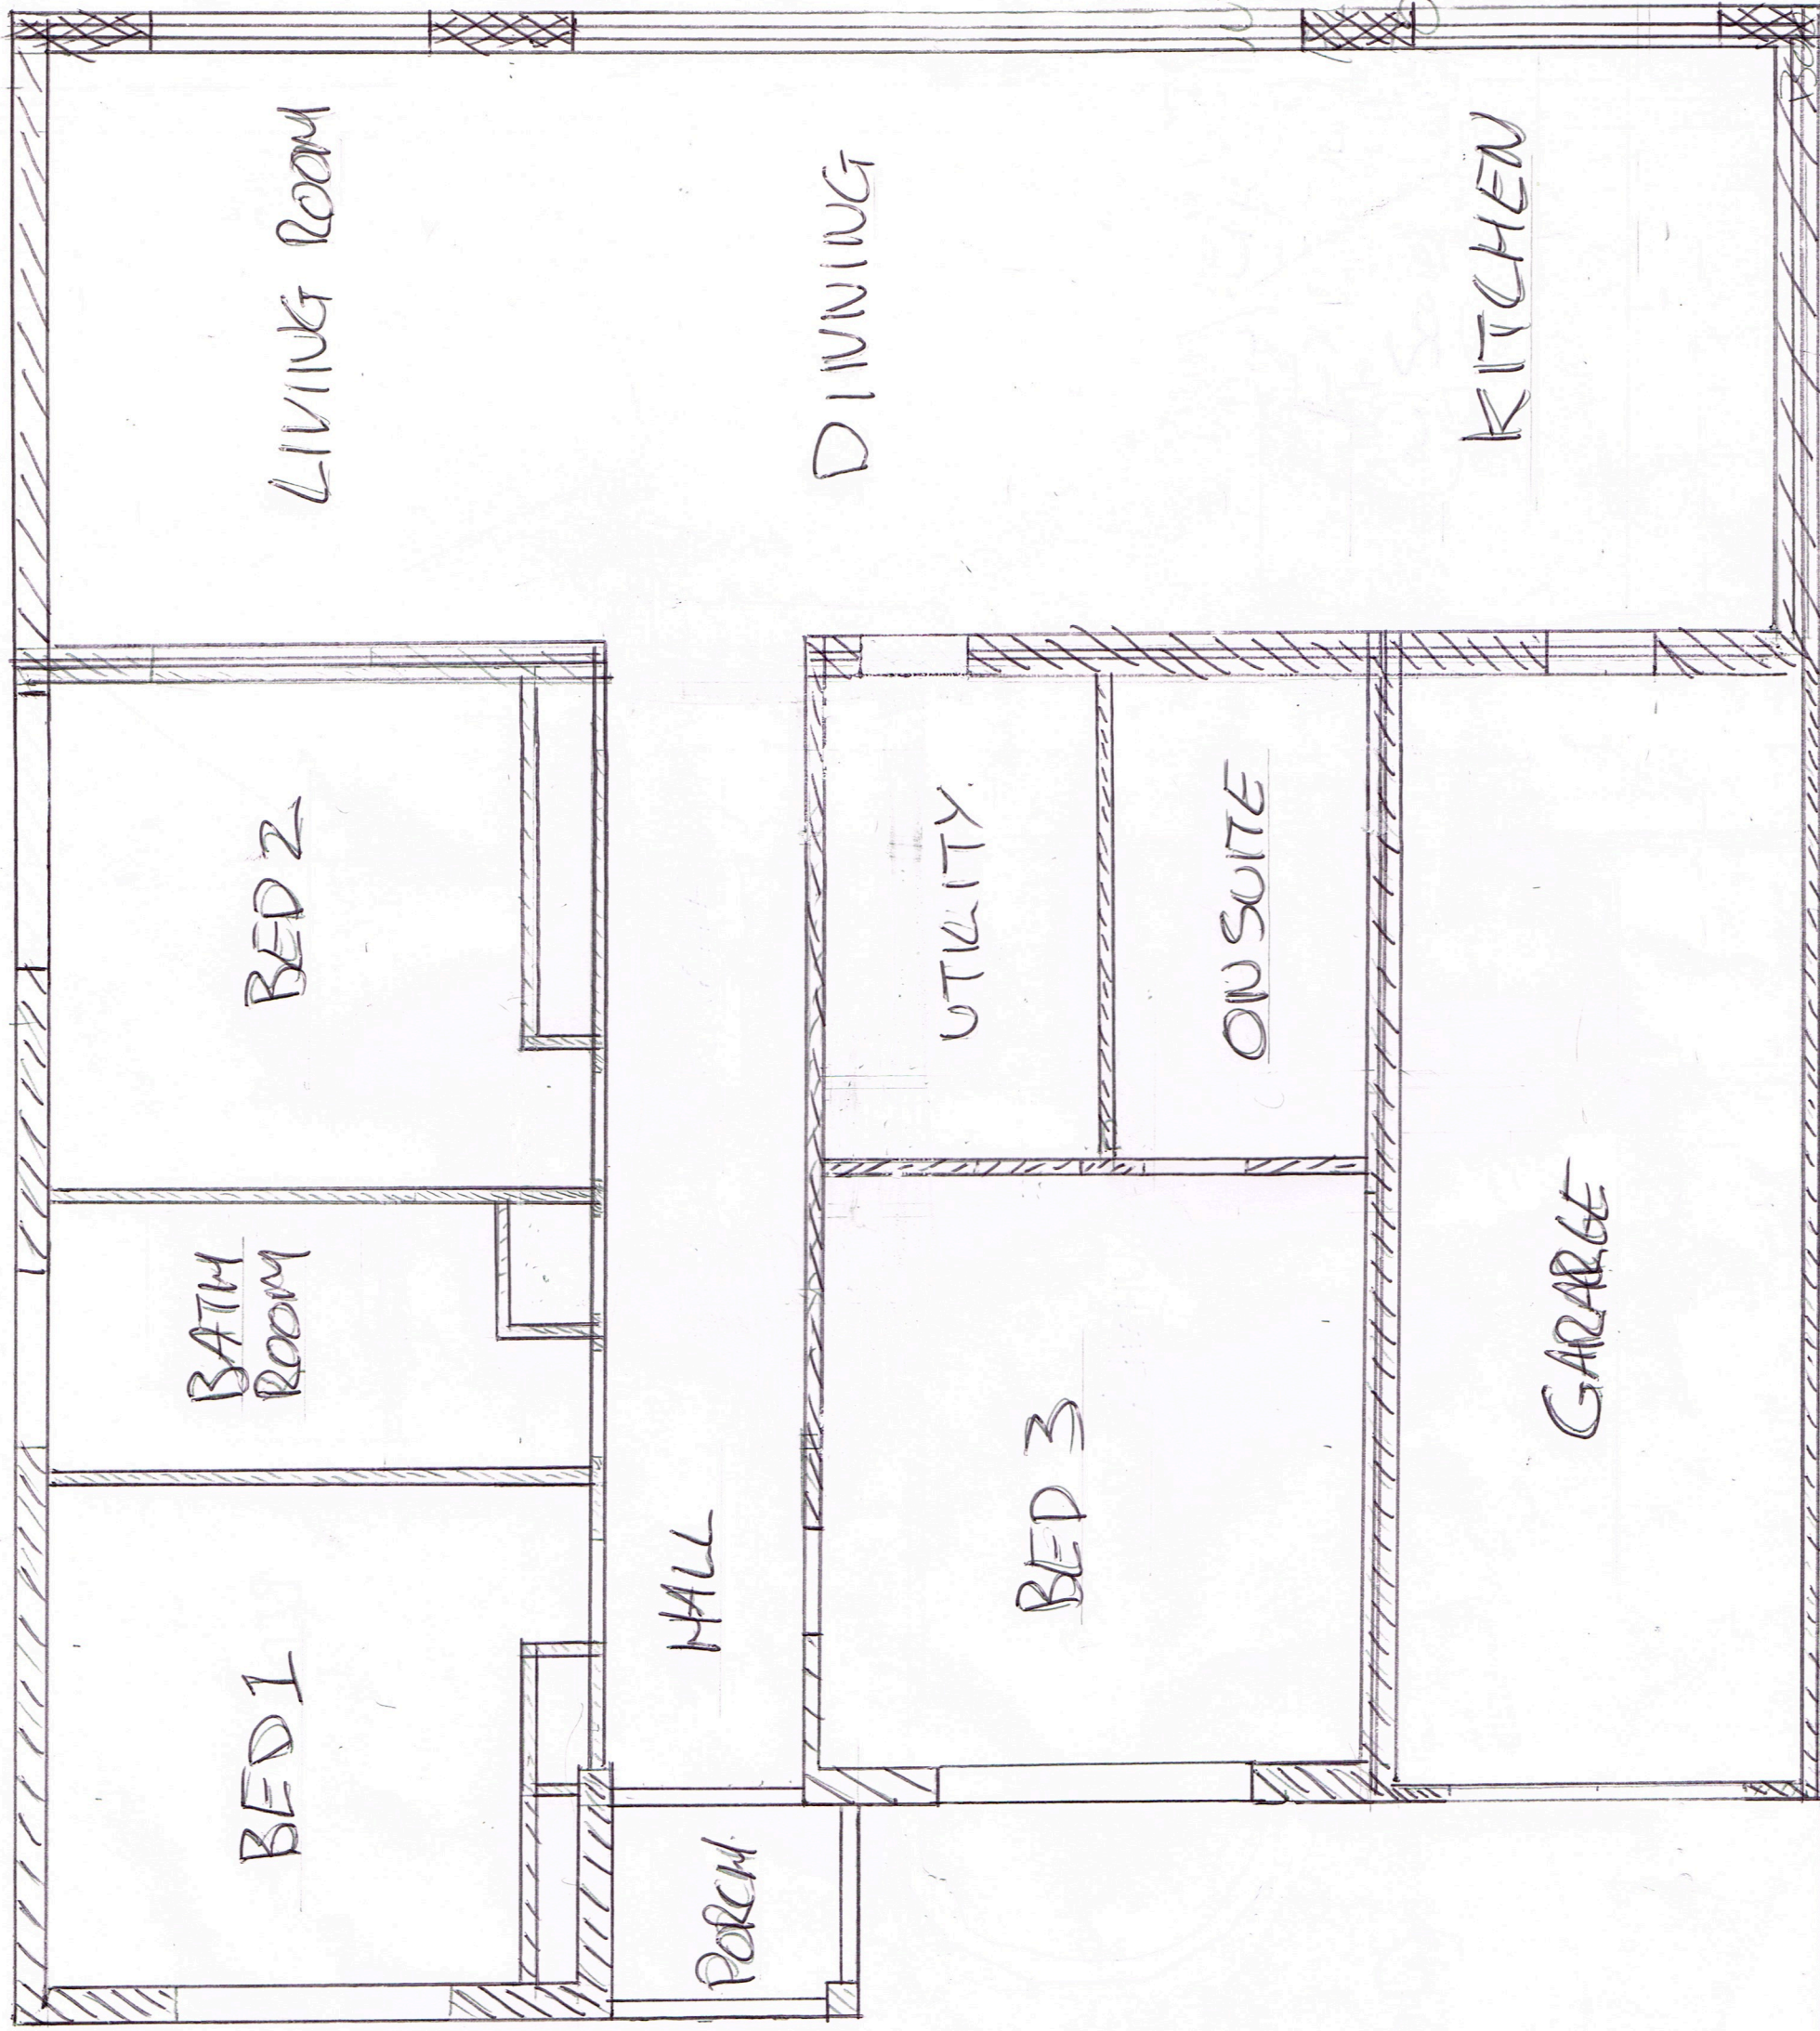

33 CHESTNUT
AVENUE
PROPOSED
FLOOR PLAN
@ Scale
1:50.

BOUNDARY

BOUNDARY