




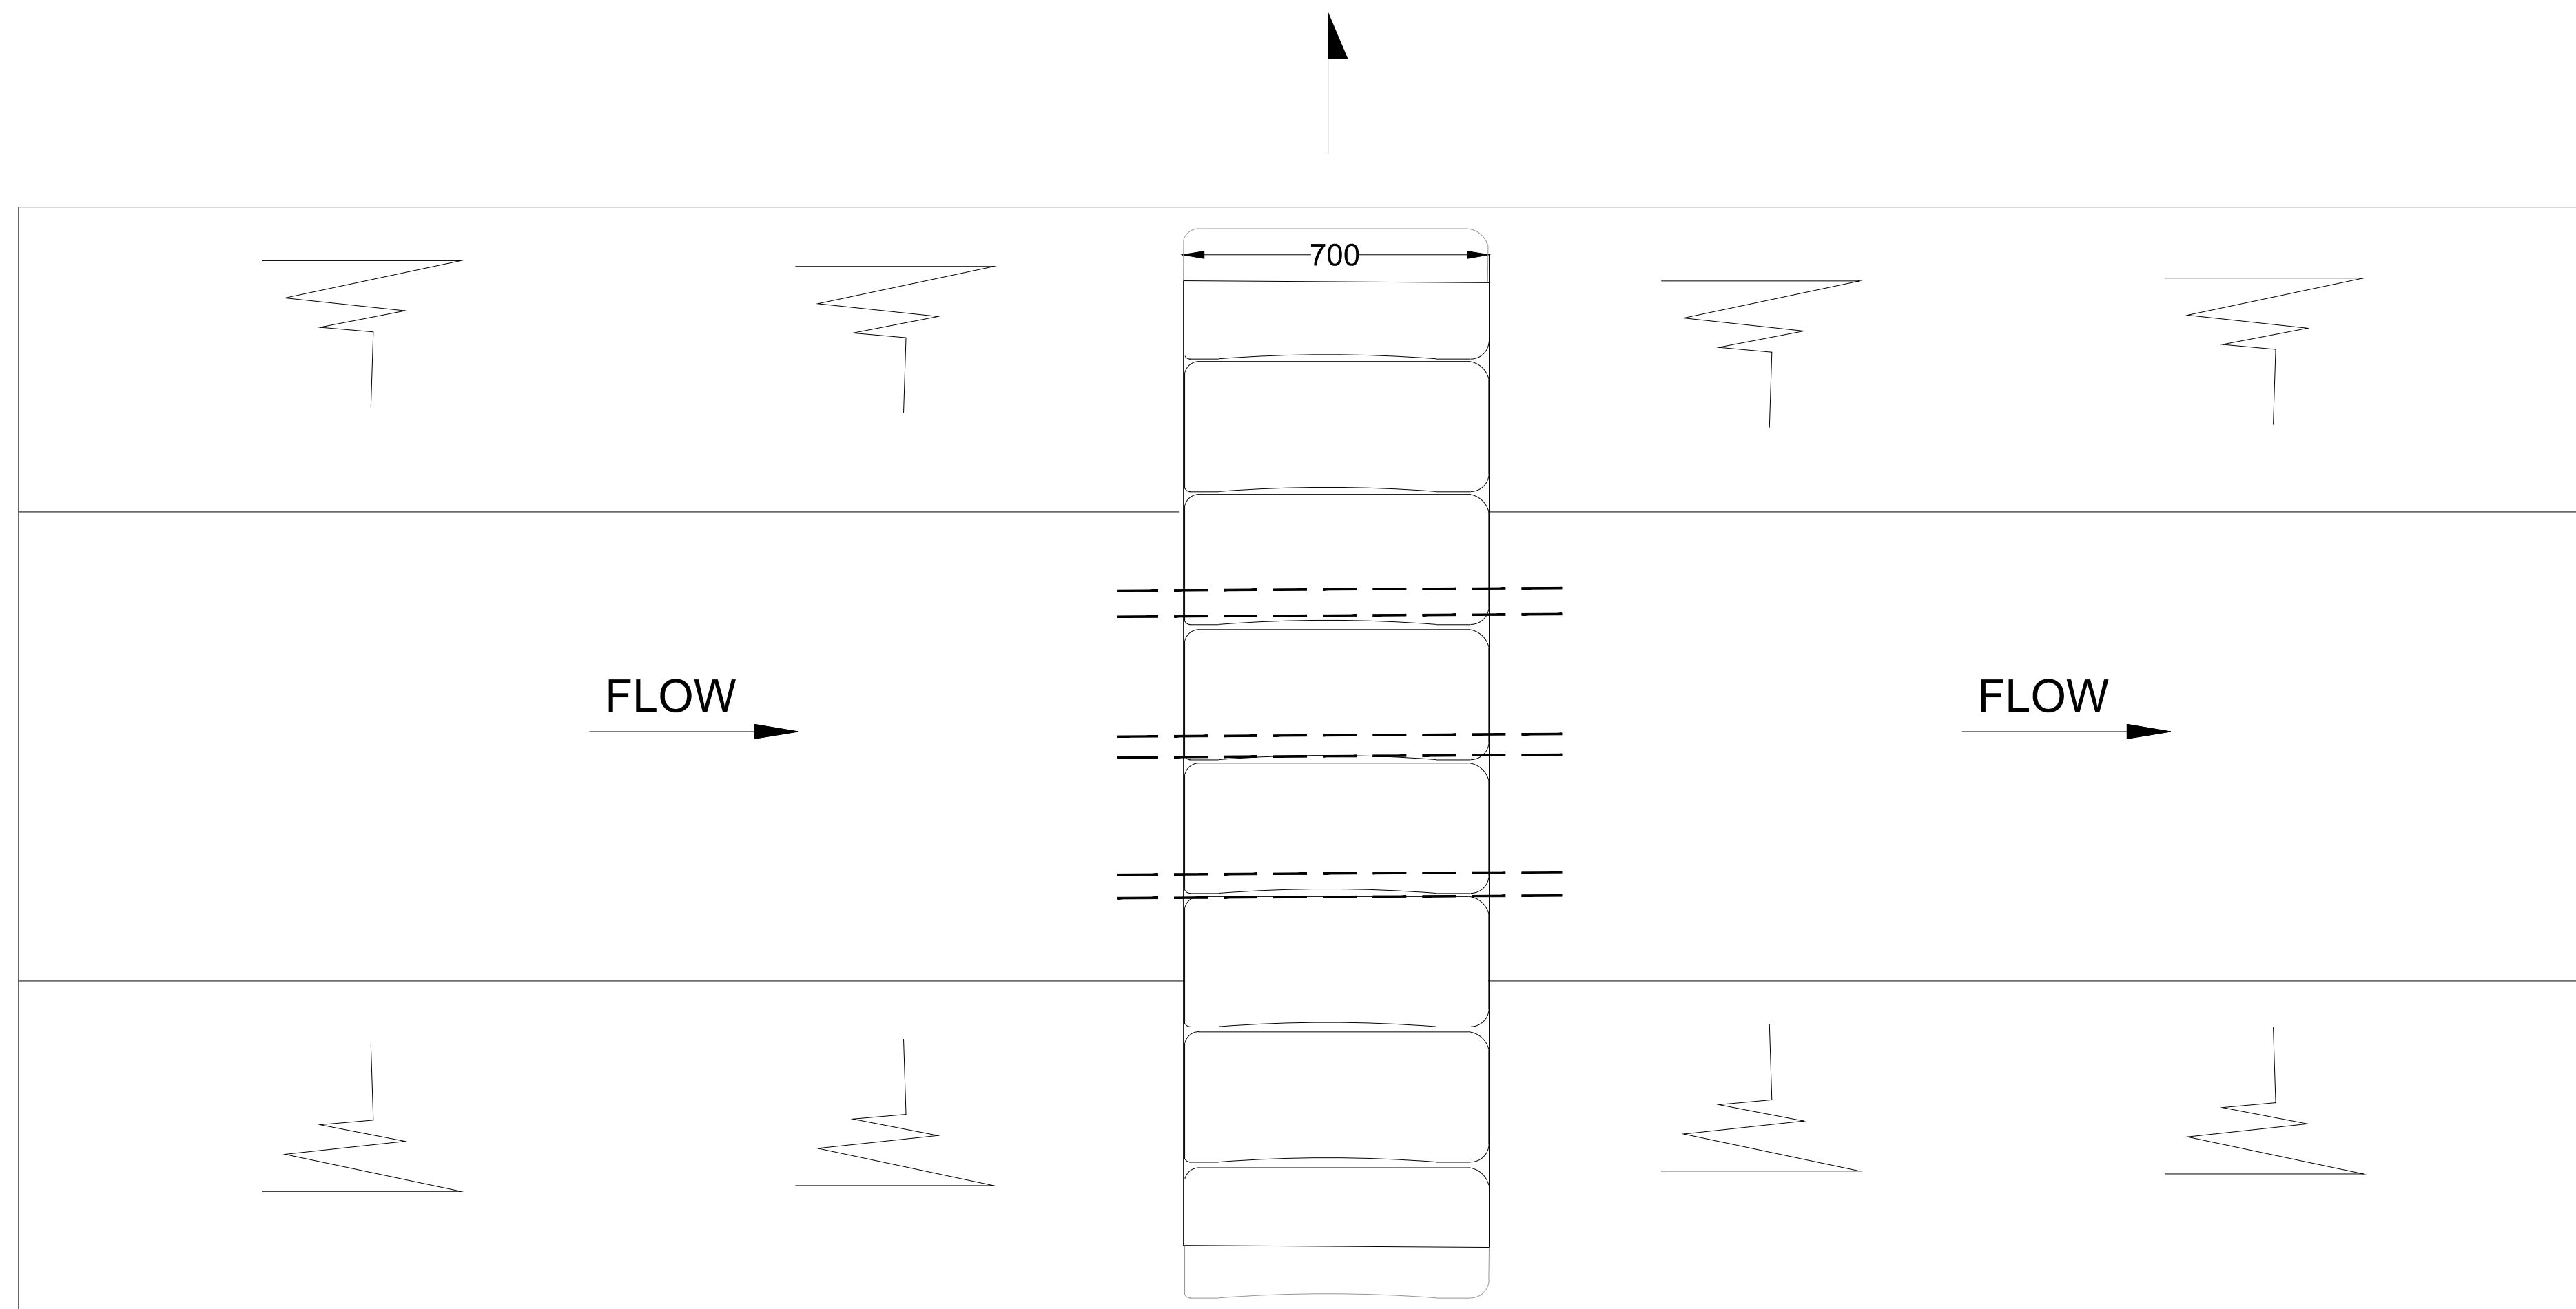

PLAN VIEW OF DITCH

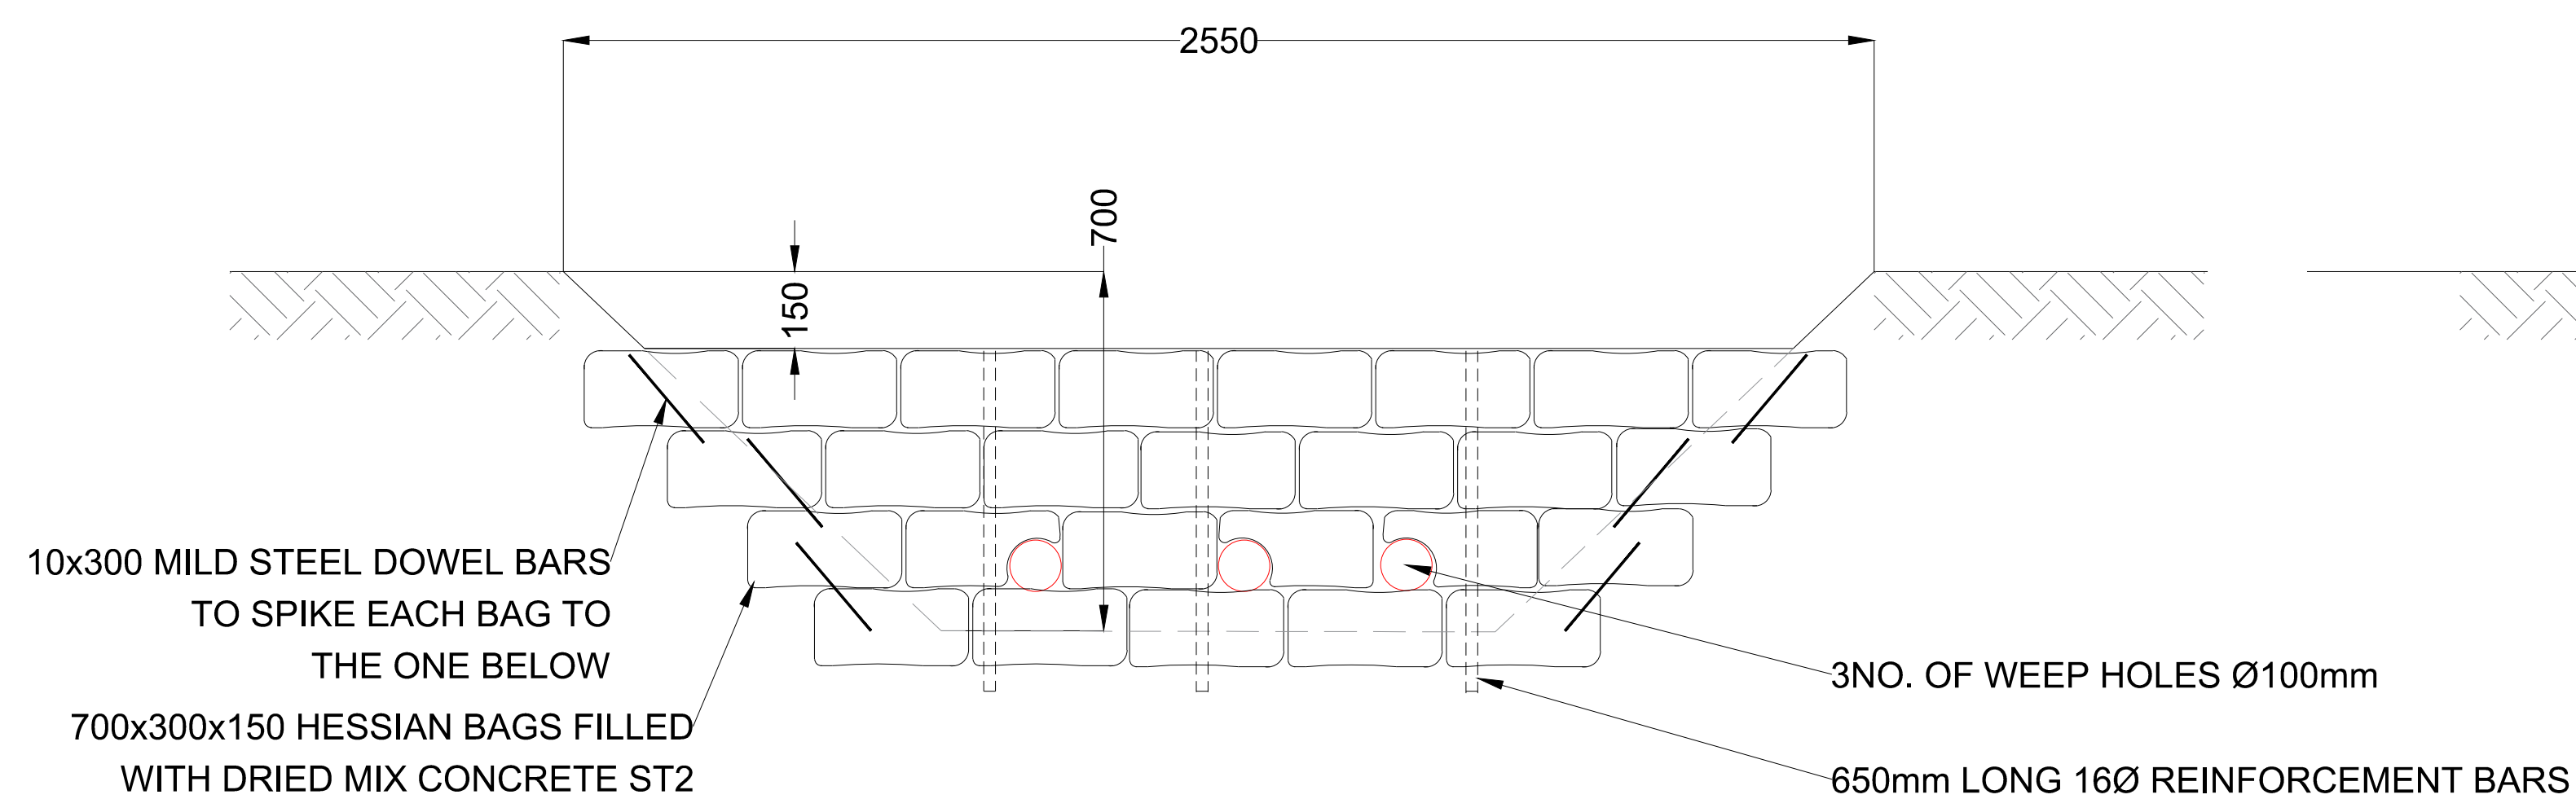

TYPICAL SECTION THROUGH TYPE 3 DITCH

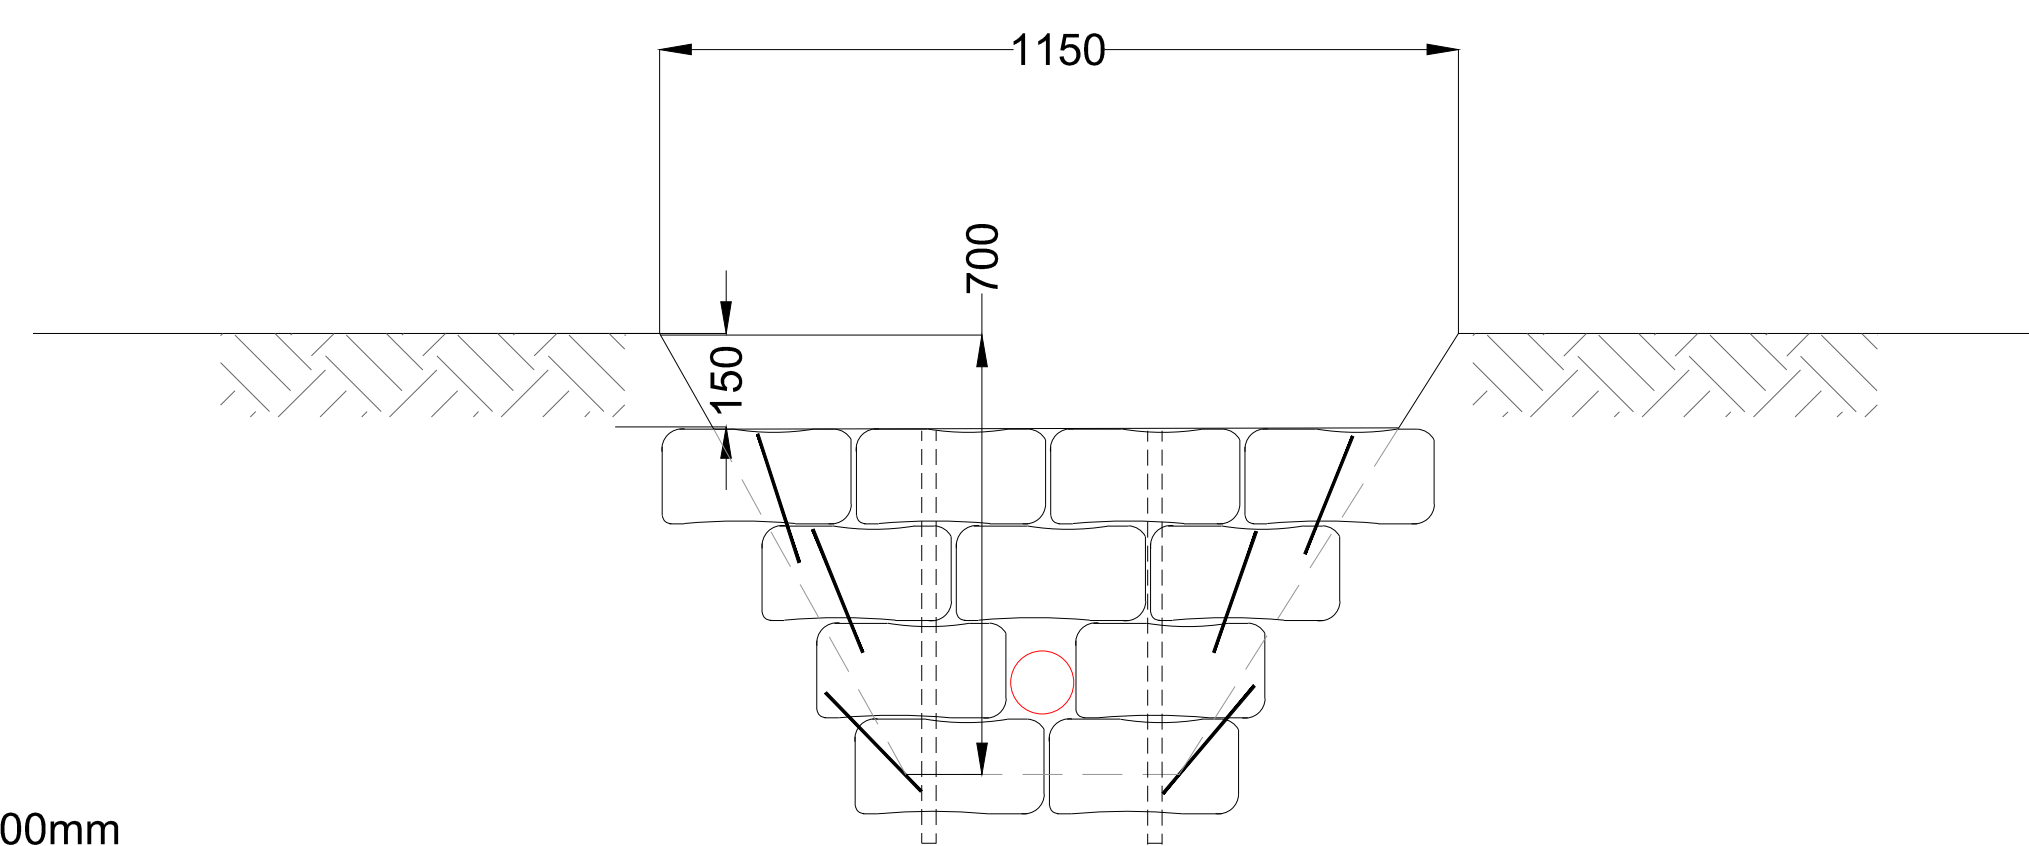

TYPICAL SECTION THROUGH TYPE 1 DITCH

- NOTES:

1. DO NOT SCALE FROM THIS DRAWING.
2. ALL DIMENSIONS ARE IN METRES UNLESS OTHERWISE STATED.
3. FOR LOCATION OF CHECK DAMS REFER TO DRAWINGS HTR-ATK-AR-ZZ-SK-D-0018-0020.

SAFETY, HEALTH AND ENVIRONMENTAL INFORMATION

In addition to the hazards/ risks normally associated with the types of work detailed on this drawing, all significant residual risks (moderate to very high) are indicated on the drawing with warning triangles. The risk register, in its entirety, is available on drawings HTR-ATK-ZZ-ZZ-DR-HS-0001 to 0007. The reference numbers shown against each triangle will correlate to risks shown on these schedules.

Environmental Risks are not shown on the drawings and reference should be made to the following
Document – HTR-ATK-XX-XX-RP-Z-0069 Outline Environmental

C01 A1	BV	WB	TJD	JF	First Issue				03/05/22
C02 A1	BV	WB	TJD	SM	Concrete sandbag headwall				30/06/22
Rev. Status	Drm By	Ckd By	Rev By	Auth By	Description				Date

ATKINS
Member of the SNC-Lavalin Group

Aztec West
500 Park Avenue
Almondsbury
Bristol
BS32 4RZ

Tel: +44 (0)1454 662000
Fax: +44 (0)1454 663333
www.atkinsglobal.com

Copyright © Atkins Limited (2020)

Drawing Suitability:	Status:
Initial non-contractual code	A1

Contractors Drawing Number:						
HTR	-	ATK	-	AR	-	ZZ
SK	-	D	-	0033		
Project		Originator		Volume		Location
		Type		Role		Number

Telephone: Havant (023) 9249 9888
Fax: Havant (023) 9245 3632
Website: www.portsmouthwater.co.uk
Registered Office: PO Box 8 West Street
Havant Hampshire PO9 1LG
REGISTERED IN ENGLAND No. 2536455

Project Ref. No: HTR	Sheet: 3 of 3	Scale: NTS	Sheet Size: A1
-------------------------	------------------	---------------	-------------------

Project Title: **HAVANT THICKET
RESERVOIR**

Drawing Title:	Check dam details
----------------	-------------------