




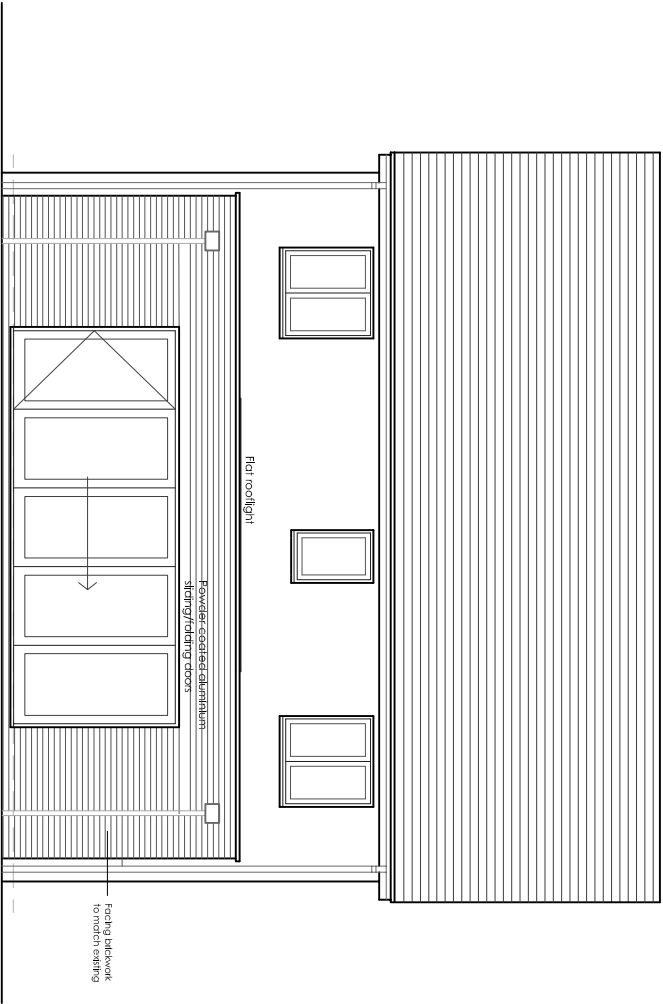

North Elevation

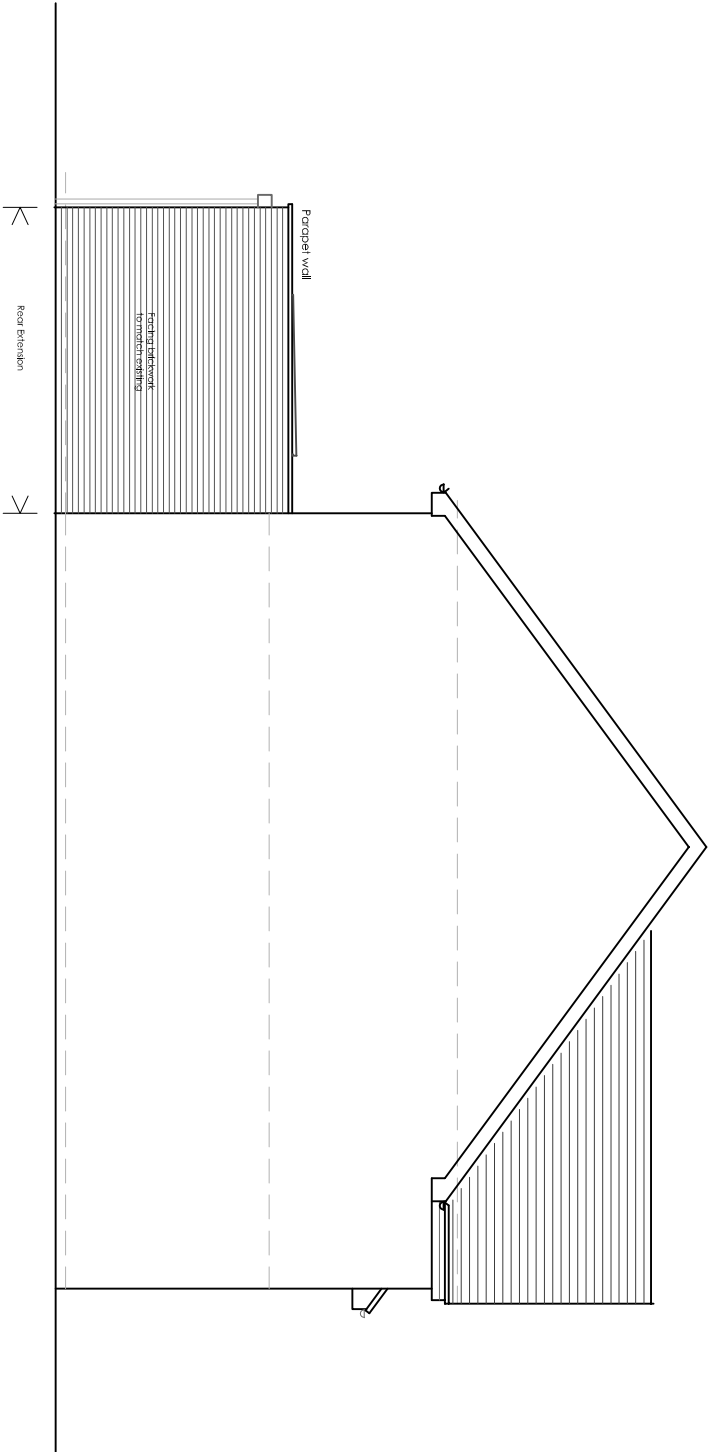

Scale in metres

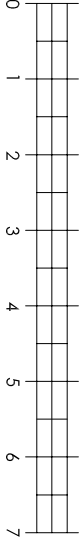

West Elevation

DRAWING	NUMBER
As Proposed	202204.Pap 04
North and West Elevations	REVISION
	SCALE
	1:100 @ A3
	DATE
	May 2022

PROJECT
Proposed single storey extension and alterations at 6 Wren Grove
Havant PO9 5FL

CLIENT
Paul and Kelli Rebbitt

Benjamin Favier Architects

23 Twitten Way Worthing BN14 7JU T. 01903 209635 M. 07946 380099

