



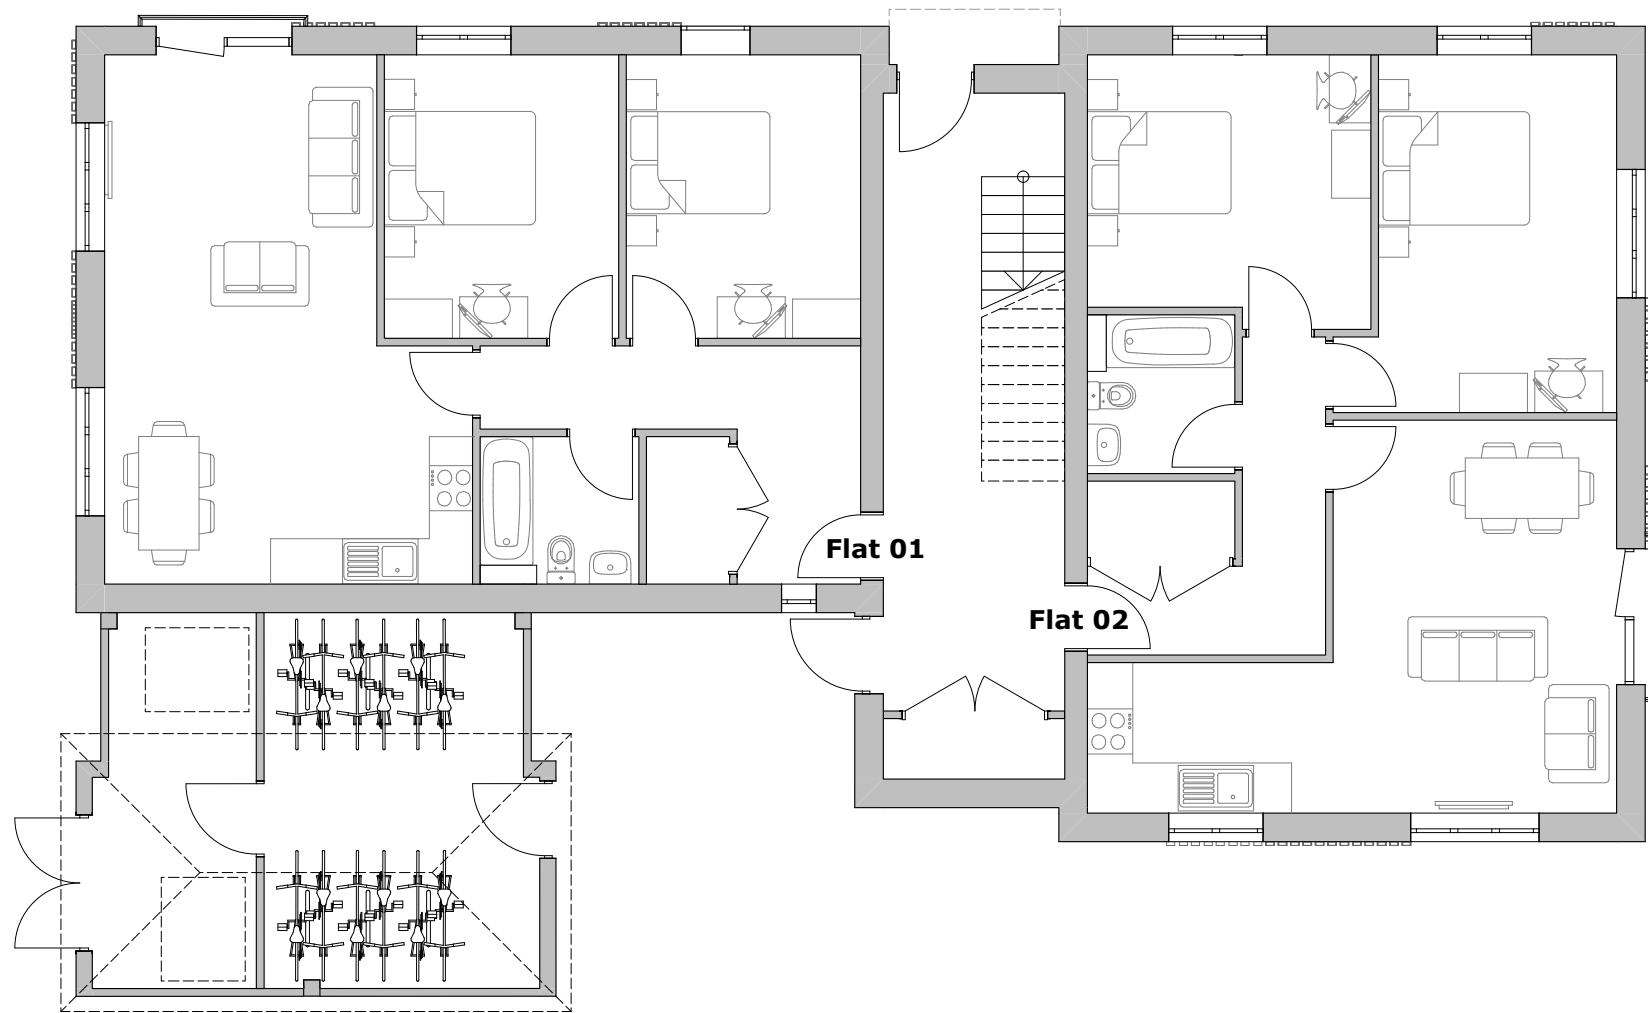

Ground Floor

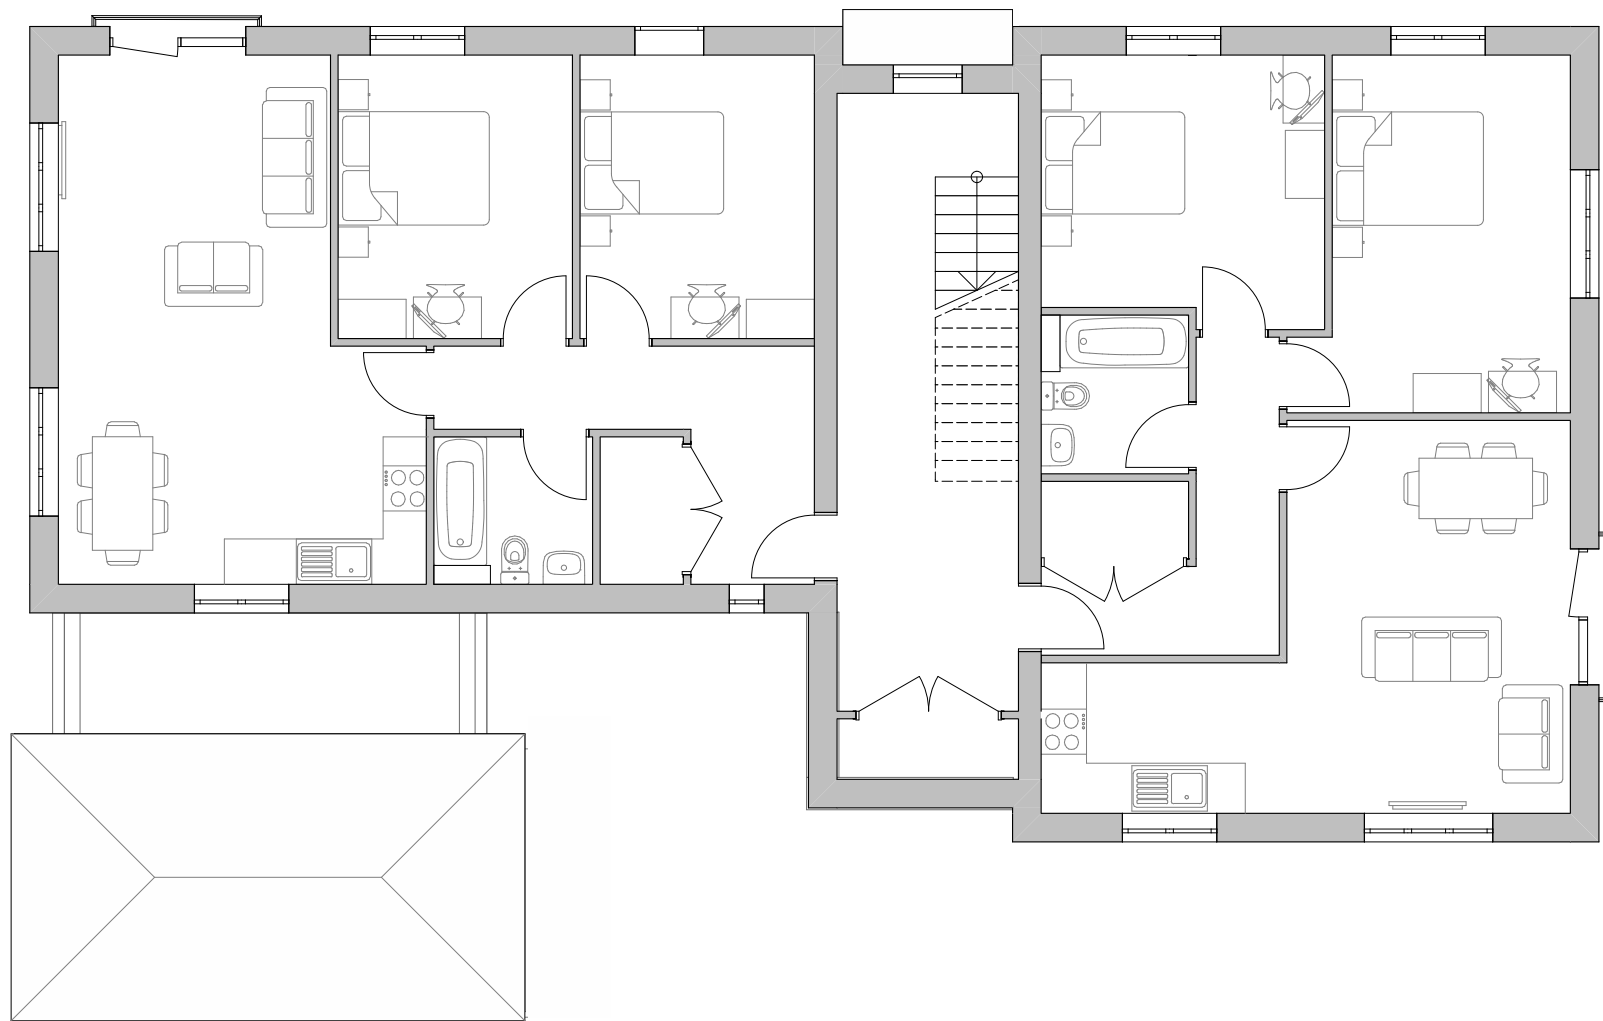

First & Second Floor




Please Note:

This drawing must not be scaled, dimensions to be checked on site and any discrepancies are to be highlighted to the Architect prior to construction. Always print in full **COLOUR**.

This drawing is to be read in conjunction with all other project drawings, construction notes and / or project specifications including those by other project consultants and specialists. All discrepancies should be reported immediately.

Prior to the commencement of any works, the Contractor is to check and / or determine all construction details including checking existing site levels and dimensions.

Design subject to detail development / approval. Measurements and accommodation schedules subject to amendments following coordinated input by others. Costings cannot be finalised until approval /confirmation by relevant authorities and Client.

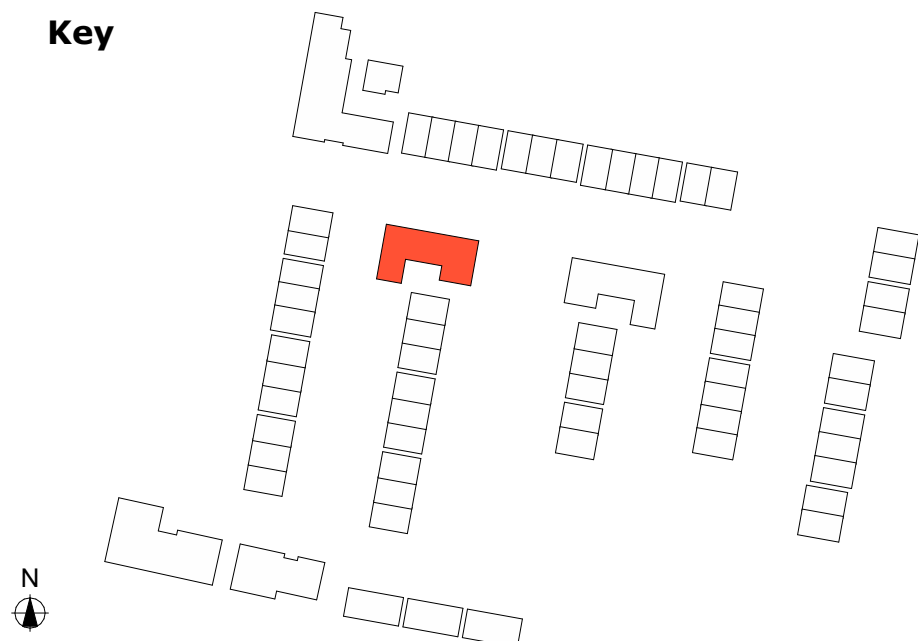

Block B
Flat 01(2B4P) area: 70sqm
Flat 02(2B4P) area: 70sqm

Rev	Description	Date	DB	CB
01	For Planning	18.03.22	VF	CC

Project Havant and South Downs College	Date March 2022
Scale 1:100 @ A1	Revision P1
Drawn By/Checked By VF/CC	Status For Planning
Dwg # 20.001.206 Block B - Plans	



Furzehall Farm, Wickham Road
Fareham, Hampshire
PO16 7JH

01329 283 225
email@hgp-architects.co.uk
www.hgp-architects.co.uk

HGP Architects Ltd. Copyright Reserved

Suite B, Kings Point House,
5 Queen Mother Square,
Poundbury,
DT1 3BW

www.placesforpeople.co.uk