


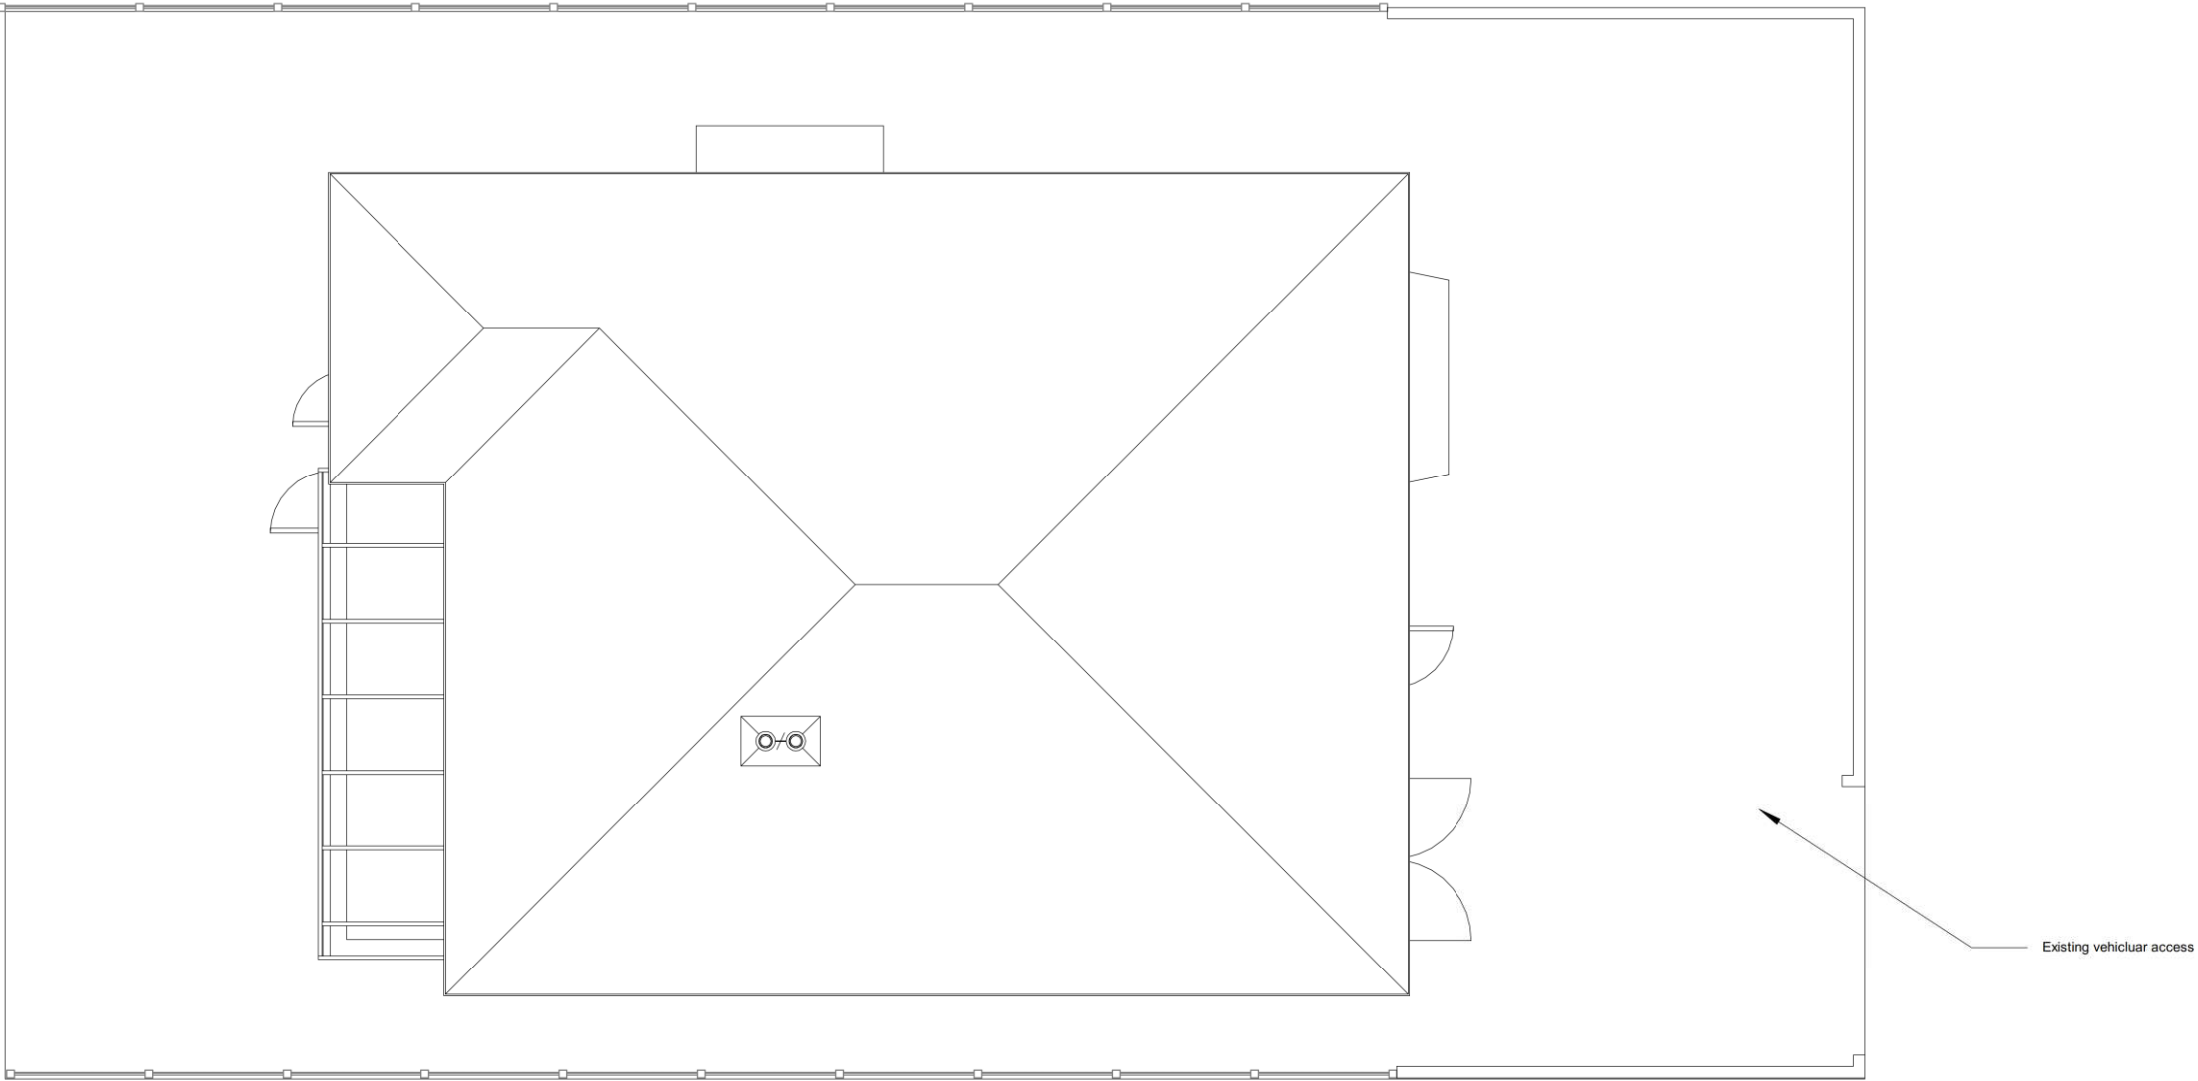

1:500		50
1:200		20
1:100		10
1:50		5

parkers
executive
design

All measurement to be checked on site prior to any commenent (C) Copyright of Parkers Design (Southern) Limited. Any reproduction of these drawings will require written authority from the copyright owner. Parkers Design Limited - The Studio @ 90, PO9 2PR www.pexd.co.uk - info@pexd.co.uk - 07776 008822	PROJECT	CLIENT			
	24 Warfield Crescent PO7 7JP	Bulter			
	SHEET	Date	Issue Date	Scale (@ A3)	1 : 100
	Existing Parking	Drawn by	SW	DRAWING NUMBER	REV
		Checked by	SR	P 11	