


North
↖

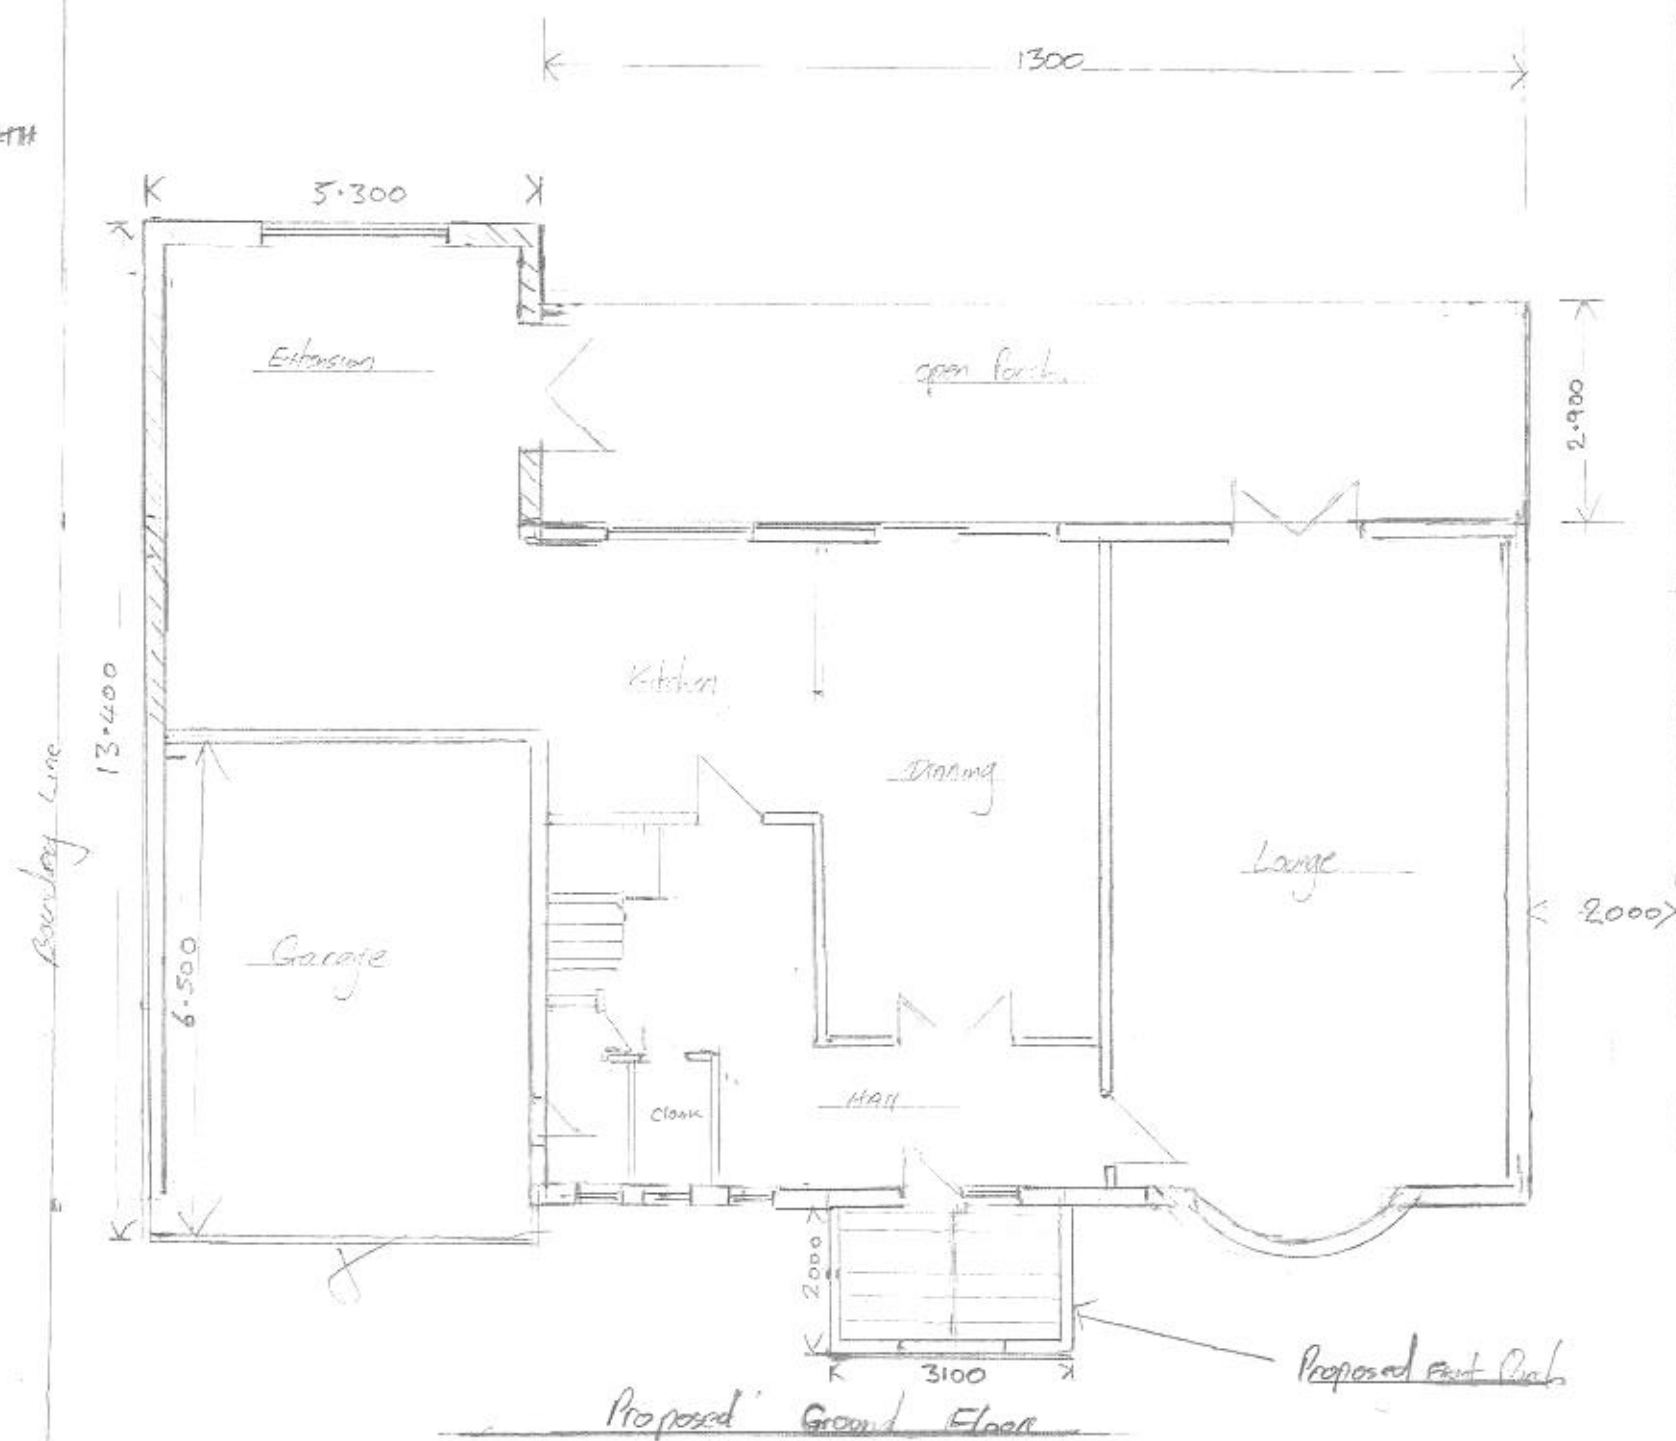

0 1 2 3 4 5
Scale Bar

TAH TREES
Edward Gardens
Havant
Hampshire
PO 9-3JJ
Drawing No 0005

Scale 1/100

REVISION