



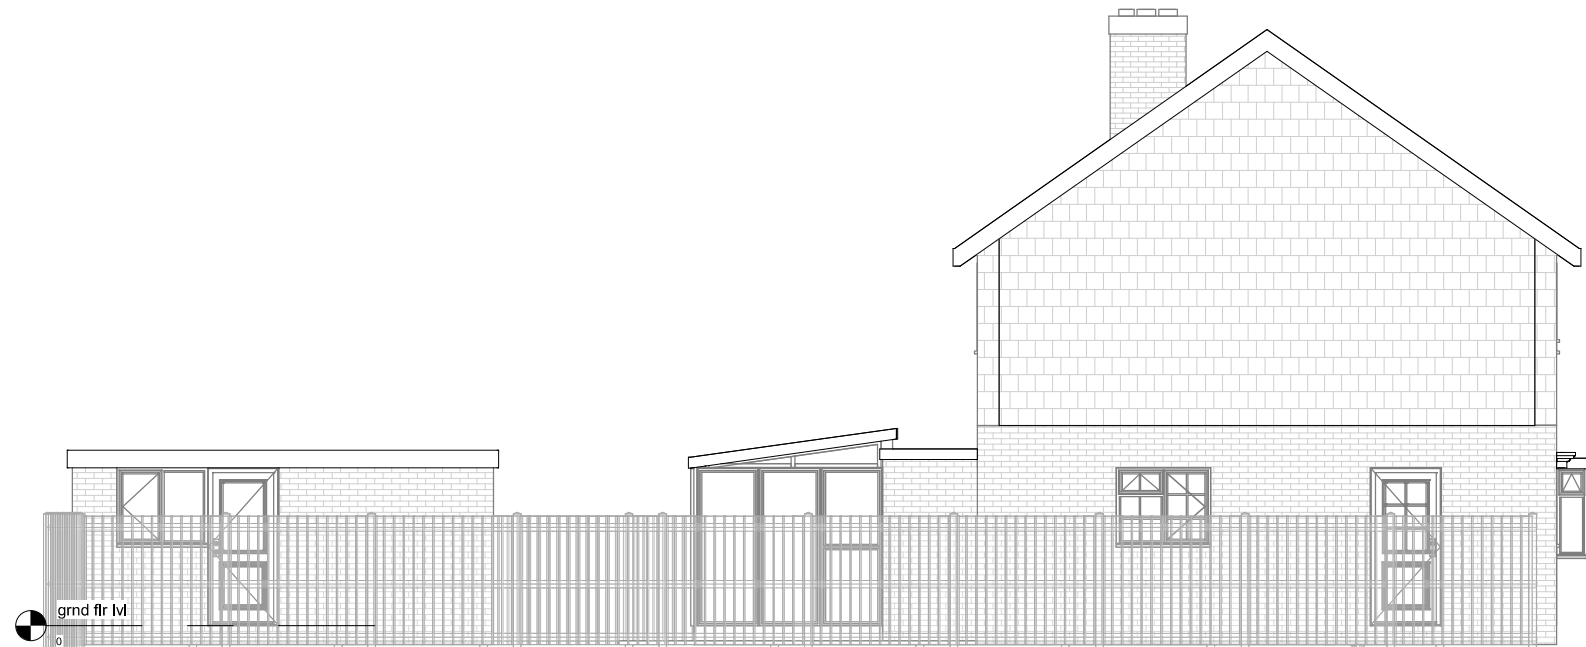

Existing Elevation-Left side

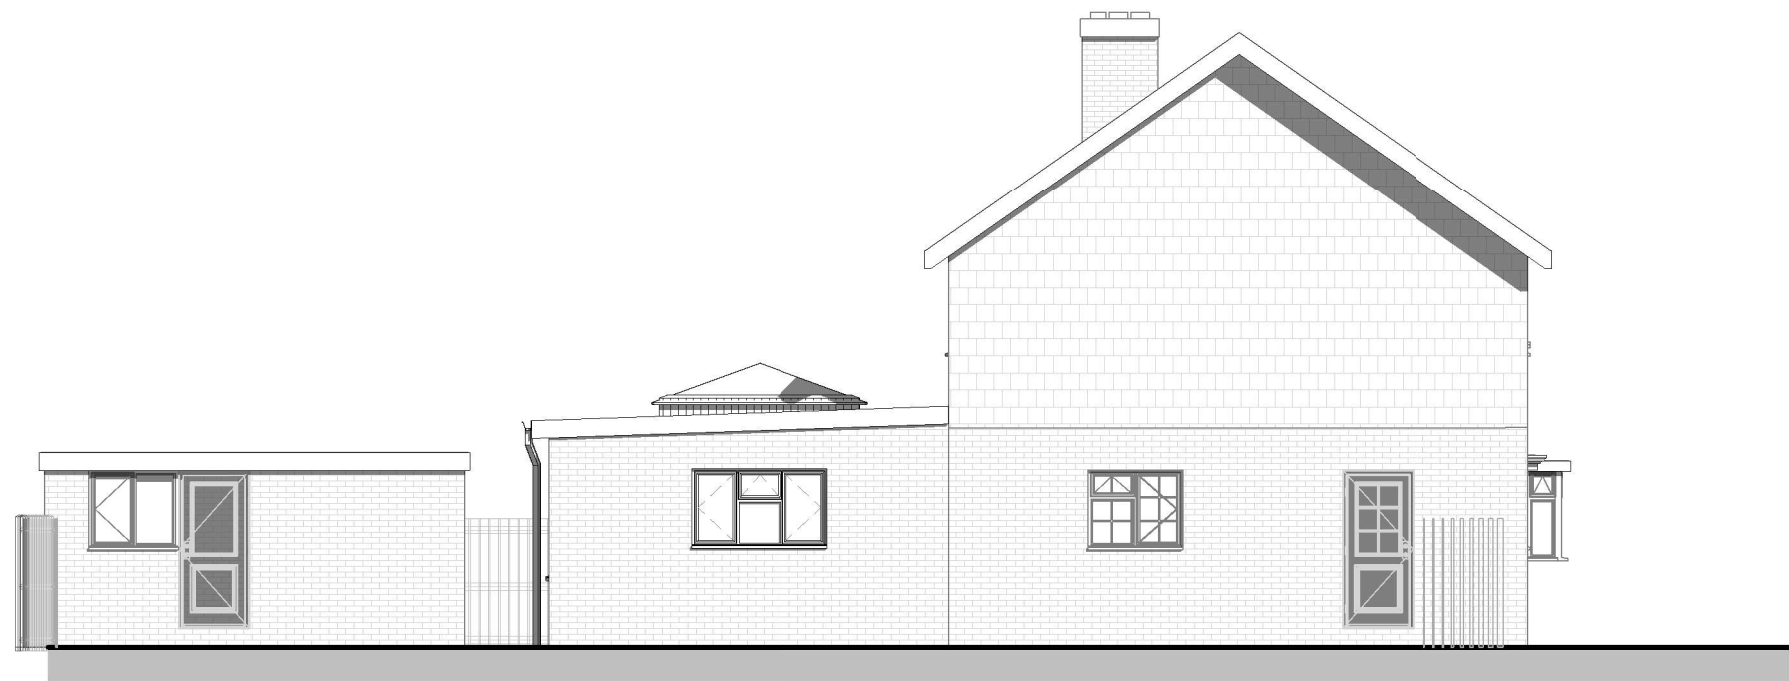

Proposed Elevation-Left side

pd

parkers

executive

design

1:500

1:200

1:100

1:50

50

20

10

5

All measurement to be checked on site prior to any commenment

Parkers Design Limited - The Studio @ 90, PO9 2PR

www.pexd.co.uk - info@parkersdesign.com - 07776 008822

PROJECT	10 High Trees P07 7XP		CLIENT Funnell		
			Date	Issue Date	Scale (@ A3) 1 : 100
SHEET	Elevation-Left side		Drawn by SW	DRAWING NUMBER	REV
			Checked by SR	P 6	