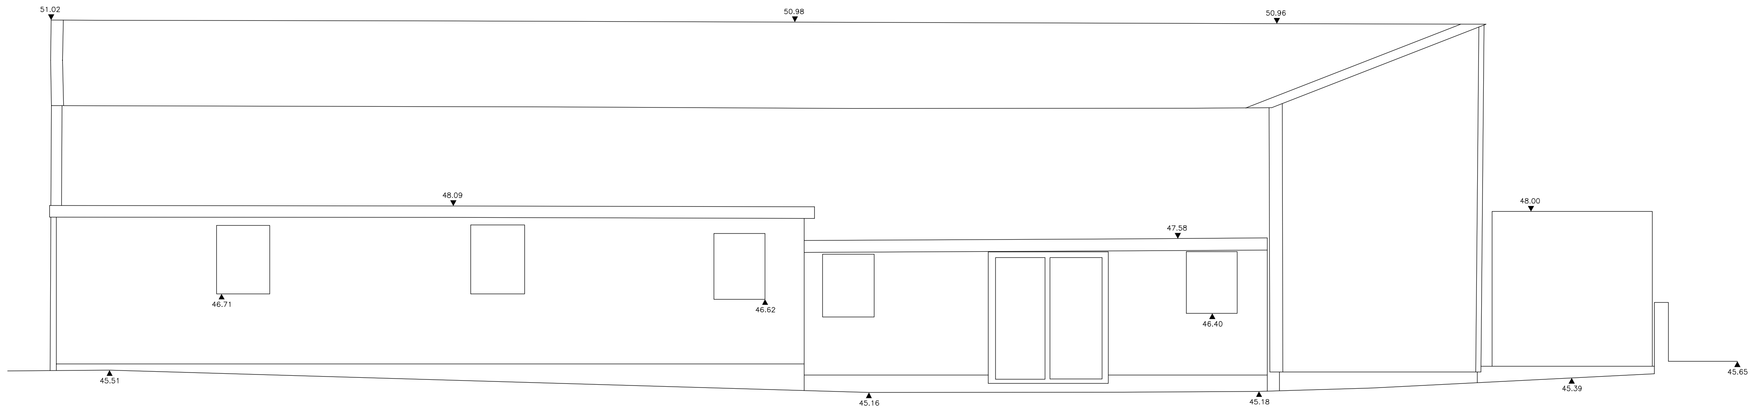

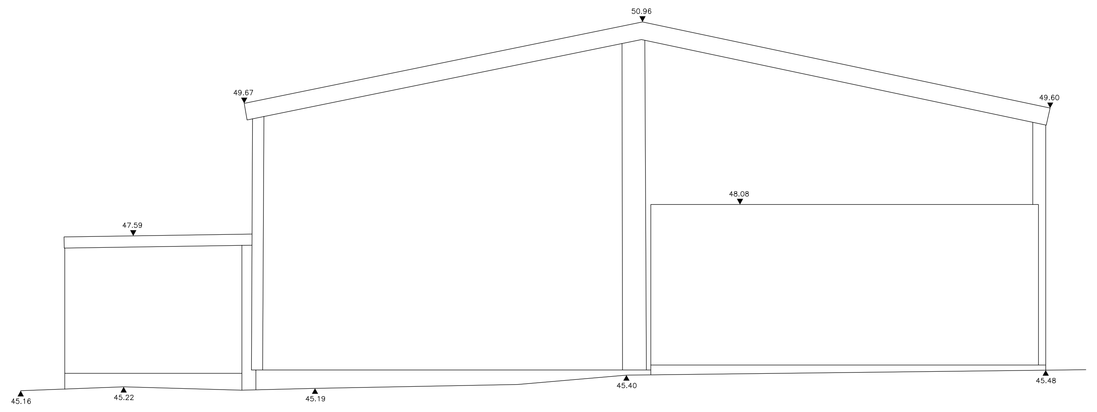

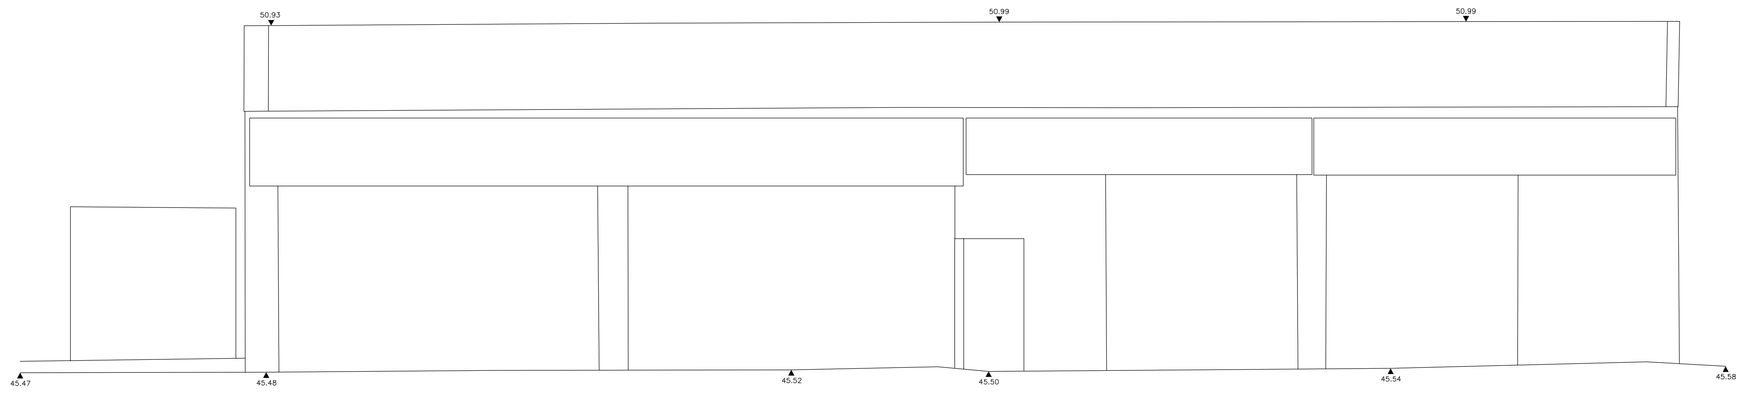

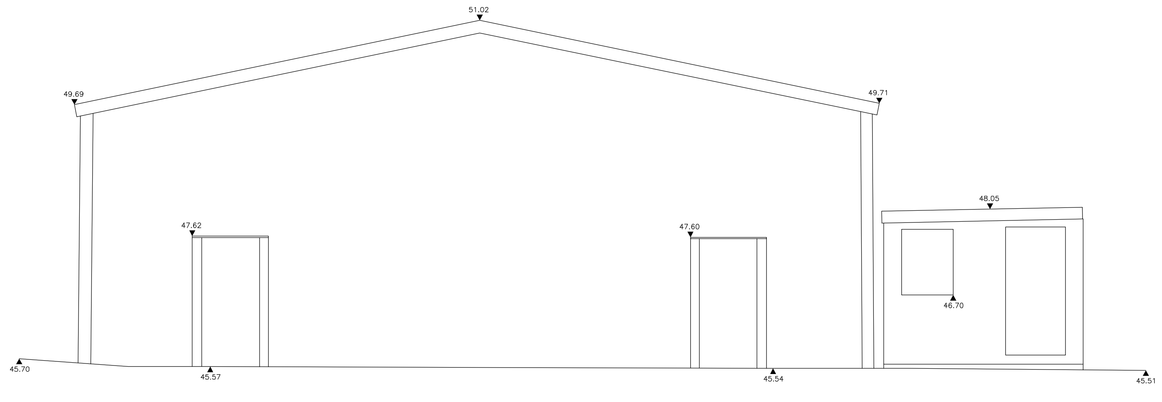

NOTES

THIS DRAWING IS NOT TO BE SCALED.
THE GENERAL CONTRACTOR IS TO CHECK ALL DIMENSIONS AND NOTIFY THE DESIGNERS OF ANY DISCREPANCIES OR OMISSIONS.

LEVELS RELATED TO OSBM
Pillar, Wall, No. 31 Stokes Hill Road. Value: 44.55m

DATE	REVISIONS

BROWNING
SURVEY & MAPPING
12 WOLLISON RISE
WHITELEY
FAREHAM
PO15 7JX
TEL: 07702 332181
© COPYRIGHT

CLIENT
MARTYN TODD

PROJECT
1A VICTORIA ROAD
WATERLOOVILLE
HANTS
PO7 7ET

TITLE
ELEVATIONS

SCALE 1:50 @ A0

DATE OCTOBER 2020 DRAWN PSB

DRG No. 20-102-03 REV.