




**Note:**  
Do not Scale from this Drawing (except for planning approval).  
All dimensions are in millimetres and to be checked on site.  
All Dimensions relating to subcontractors or suppliers work  
must be checked and agreed between the main contractor and  
the sub-contractors and suppliers.

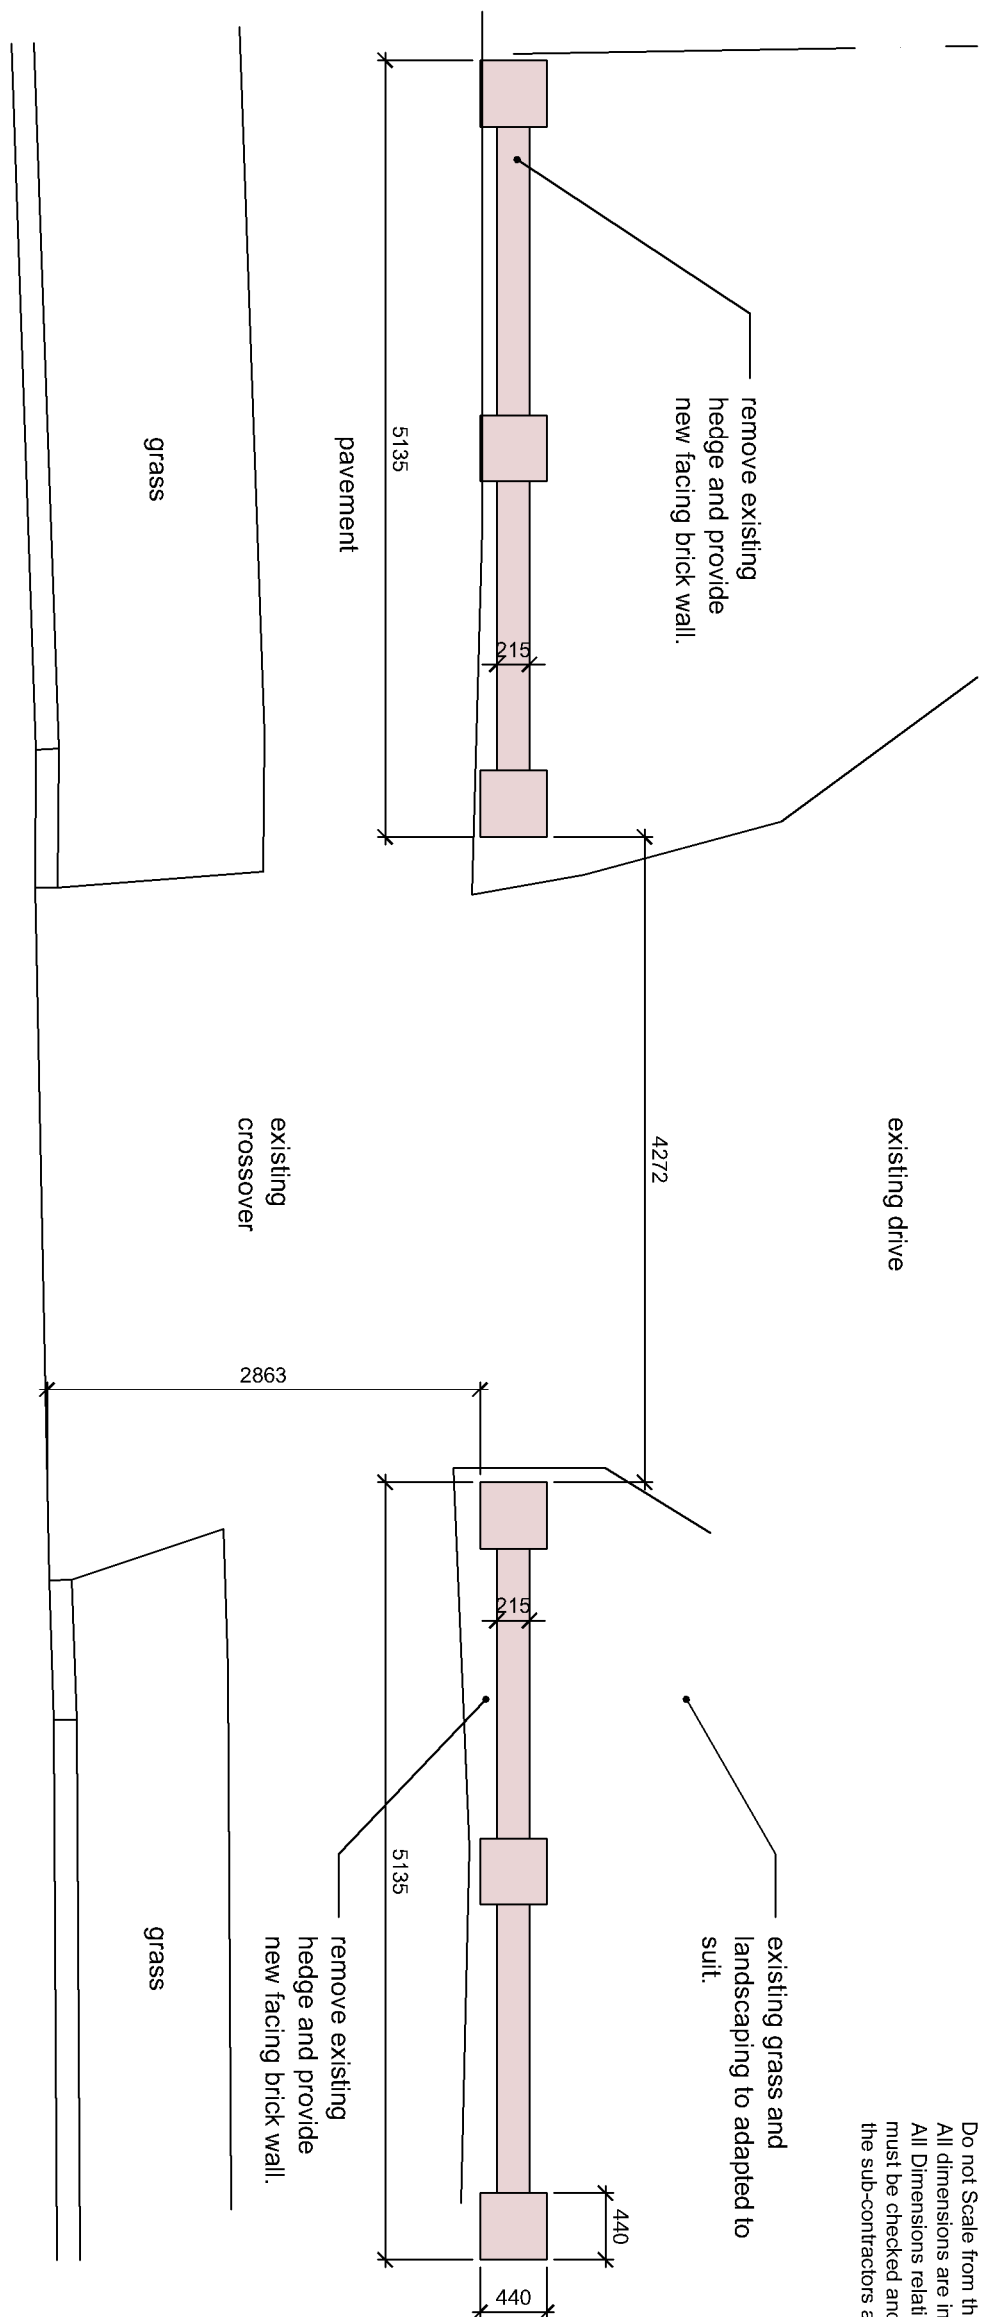


PROPOSED FRONT WALL PLAN  
SCALE 1:50

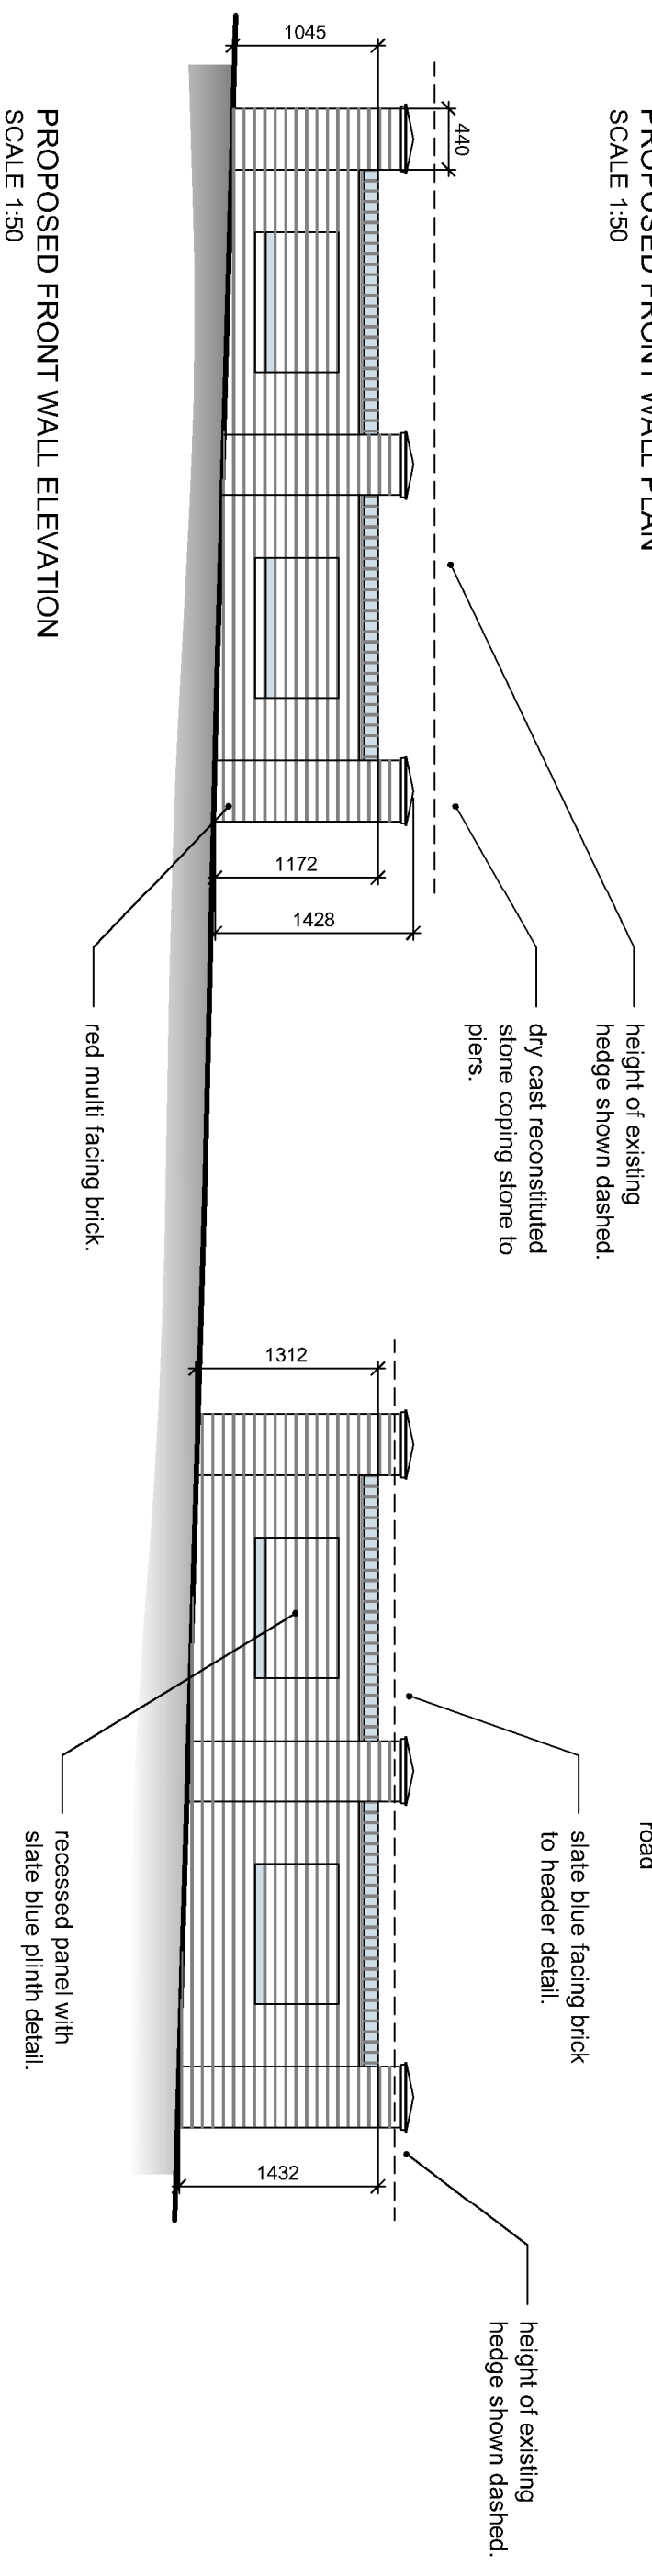

**PROPOSED FRONT WALL ELEVATION**  
**SCALE 1:50**

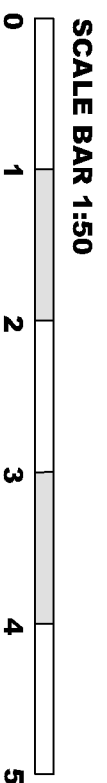

|                                                                                       |                             |                   |                                     |                 |
|---------------------------------------------------------------------------------------|-----------------------------|-------------------|-------------------------------------|-----------------|
| DRAWING TITLE -<br><br><b>PLANNING APPLICATION -<br/>PROPOSED FRONT BOUNDARY WALL</b> | DATE -<br><b>April 2024</b> |                   | SCALE -<br><b>1:50 @ A3</b>         |                 |
|                                                                                       | DRN -<br><b>gp</b>          | CHK -<br><b>-</b> | DRAWING REF -<br><b>23251 PL303</b> | REV<br><b>A</b> |
| CLIENT -<br><br><b>Mr &amp; Mrs Dixon, 82 The Dale, Widley, Hants.</b>                |                             |                   |                                     |                 |

 

**grp architectural design**  
 t. 07747 011252    e. [gavin.page77@gmail.com](mailto:gavin.page77@gmail.com)