




THIS DRAWING SHOULD BE READ IN CONJUNCTION WITH ANY OTHER RELEVANT DRAWINGS AND THE CONSTRUCTION MANUAL. THE BUILDER SHOULD CHECK ALL LEVELS AND SITE DIMENSIONS BEFORE WORK STARTS AND NOTIFY SCANDIA OF ANY DISCREPANCY IF IN DOUBT PLEASE ASK

© COPYRIGHT IN THIS DRAWING AND WORK EXECUTED IS AND REMAINS THE PROPERTY OF SCANDIA-HUS LIMITED AND OR ITS SUBSIDIARIES IN ACCORDANCE WITH THE PROVISIONS OF THE COPYRIGHT ACT. PERMISSION TO PRODUCE COPIES OR MODIFIED DRAWINGS IN WHOLE OR IN PART FOR ANY PURPOSE SHOULD BE OBTAINED FROM SCANDIA-HUS LIMITED & ANY SUCH REPRODUCTIONS SHOULD INCLUDE THIS & THE FOREGOING STATEMENT

REV	DESCRIPTION	DATE	DRN	CHK
A	REVISED TO PANEL HEIGHT	19/10/23	CC	
B	NEW SCHEME	3/1/24	JP	
C	VELUX UPDATED	08/02/23	CC	
D	MODS TO PLAN & LOWER RIDGE	16/04/24	CC	

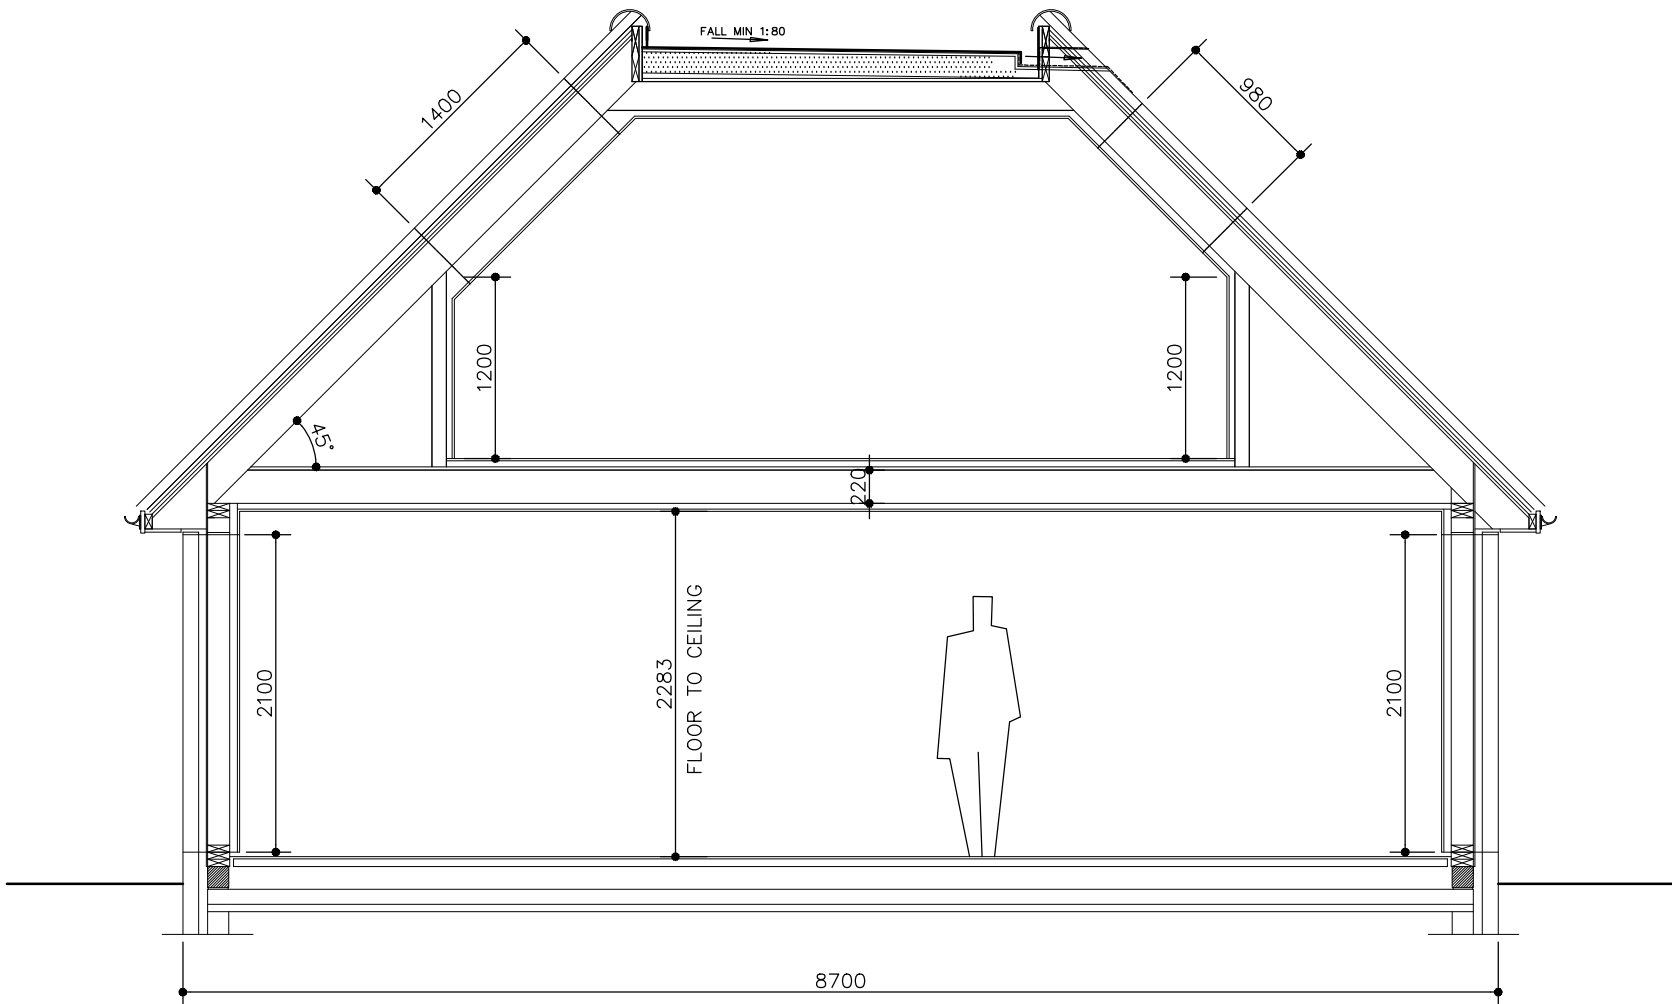

OUTLINE SECTION – A–A

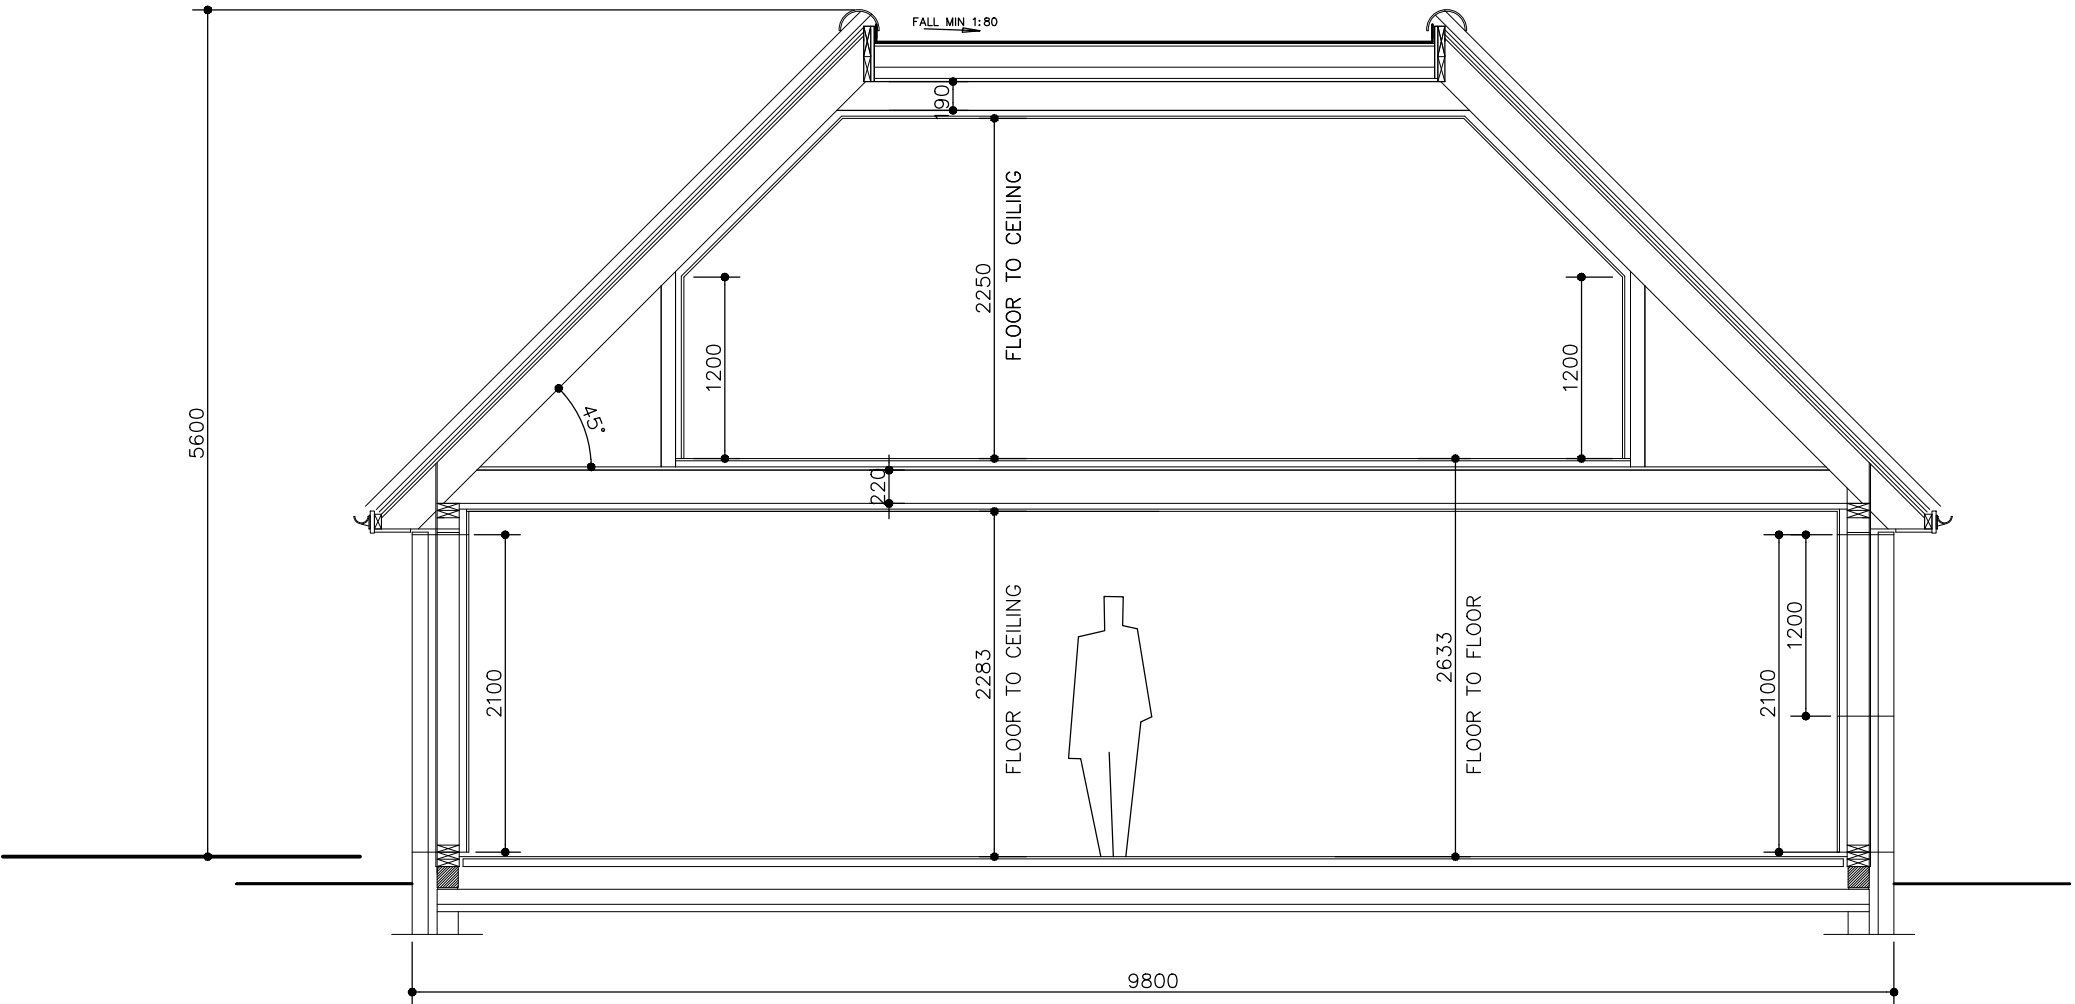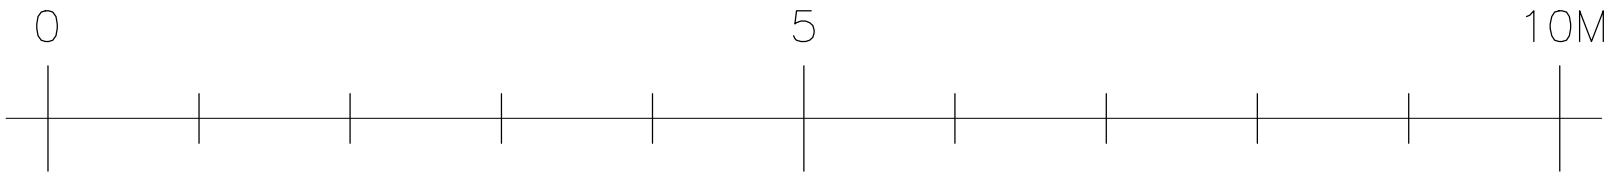

OUTLINE SECTION B–B



SCANDIA-HUS BUSINESS PARK,
FELCOURT ROAD, FELCOURT, EAST GRINSTEAD,
WEST SUSSEX, RH19 2LP : TEL 01342 838060

FOR
MR. RUSSELL & MS. SPILSTED

SITE
LAND JOINING 91 ST. THOMAS AVE
HAYLING ISLAND
PO11 0EU

TITLE
PROPOSED DWELLING
OUTLINE SECTIONS

C/No.
238053

DRAWN
CC

DATE
09/23

0/No.

SCALE
1:50 @A2

DRAWING NUMBER
05

REV D