


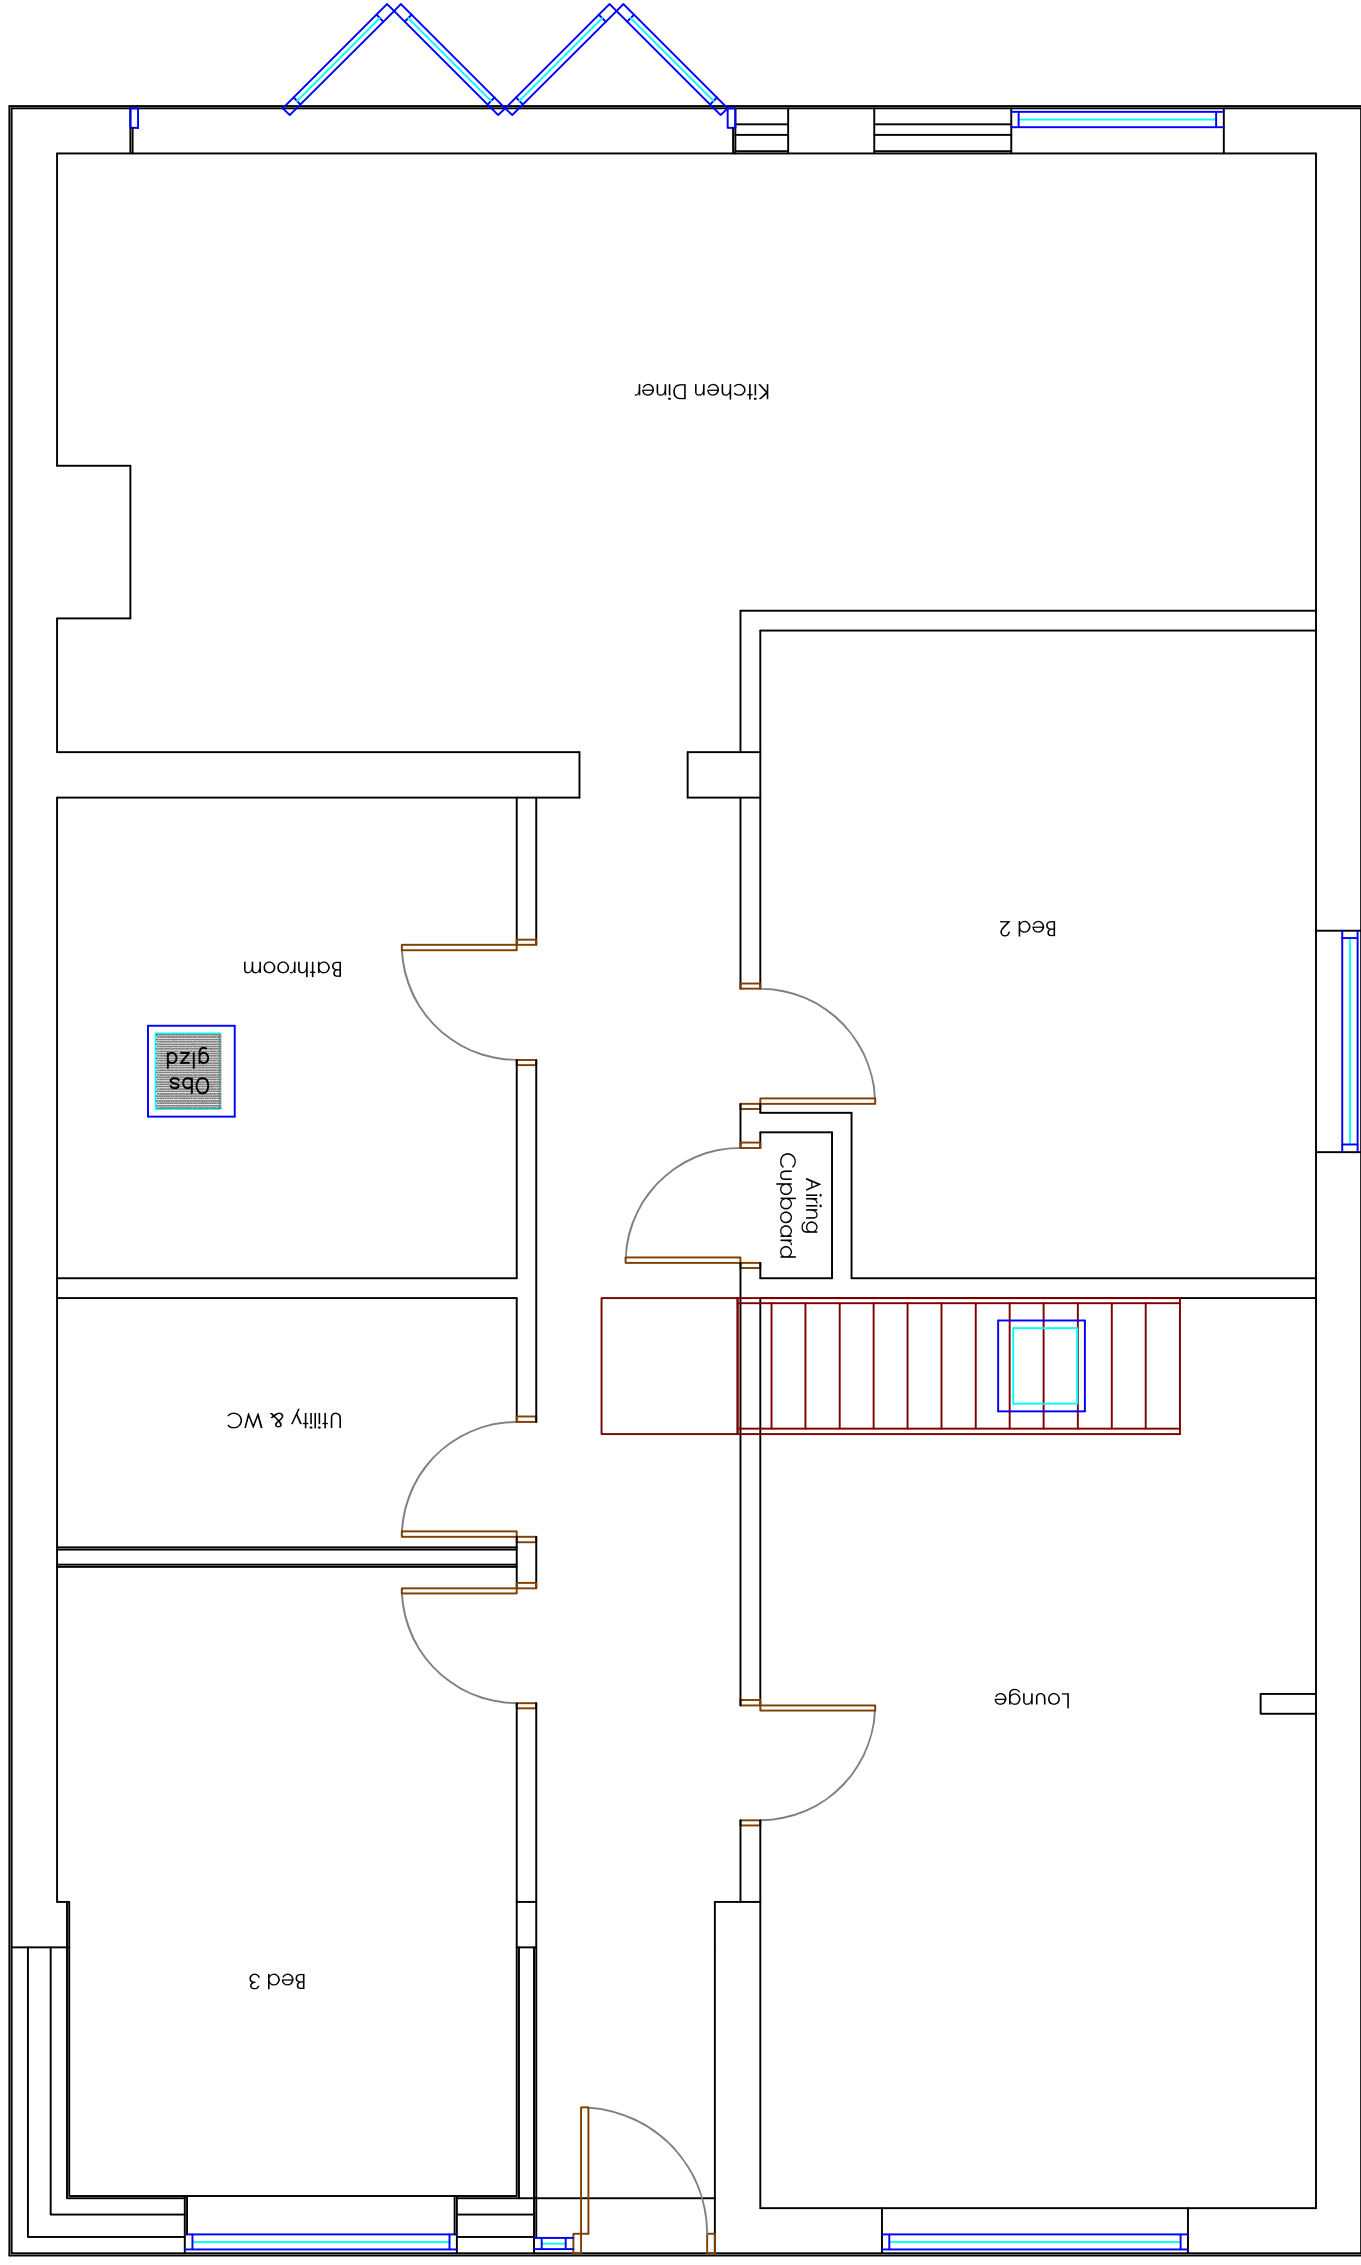

Copyright is reserved by NOW Survey and is issued on the condition that it is not copied or disclosed by or to any unauthorised persons without prior consent in writing from NOW Survey. All dimensions to be checked on site All structural elements to be specified by a suitably qualified structural engineer.	REV	DESCRIPTION	DRAWN	DATE	0 1 2 3 4 5	Drawing Ref 64 LOVEDEAN 07 Scale at A3 Scale at A1 1:25 1:50 Date 07 NOV 2024 Drawn by GBS	64 Lovedean Lane, Cowplain, Hampshire, PO8 8HR.
--	-----	-------------	-------	------	---	---	---