



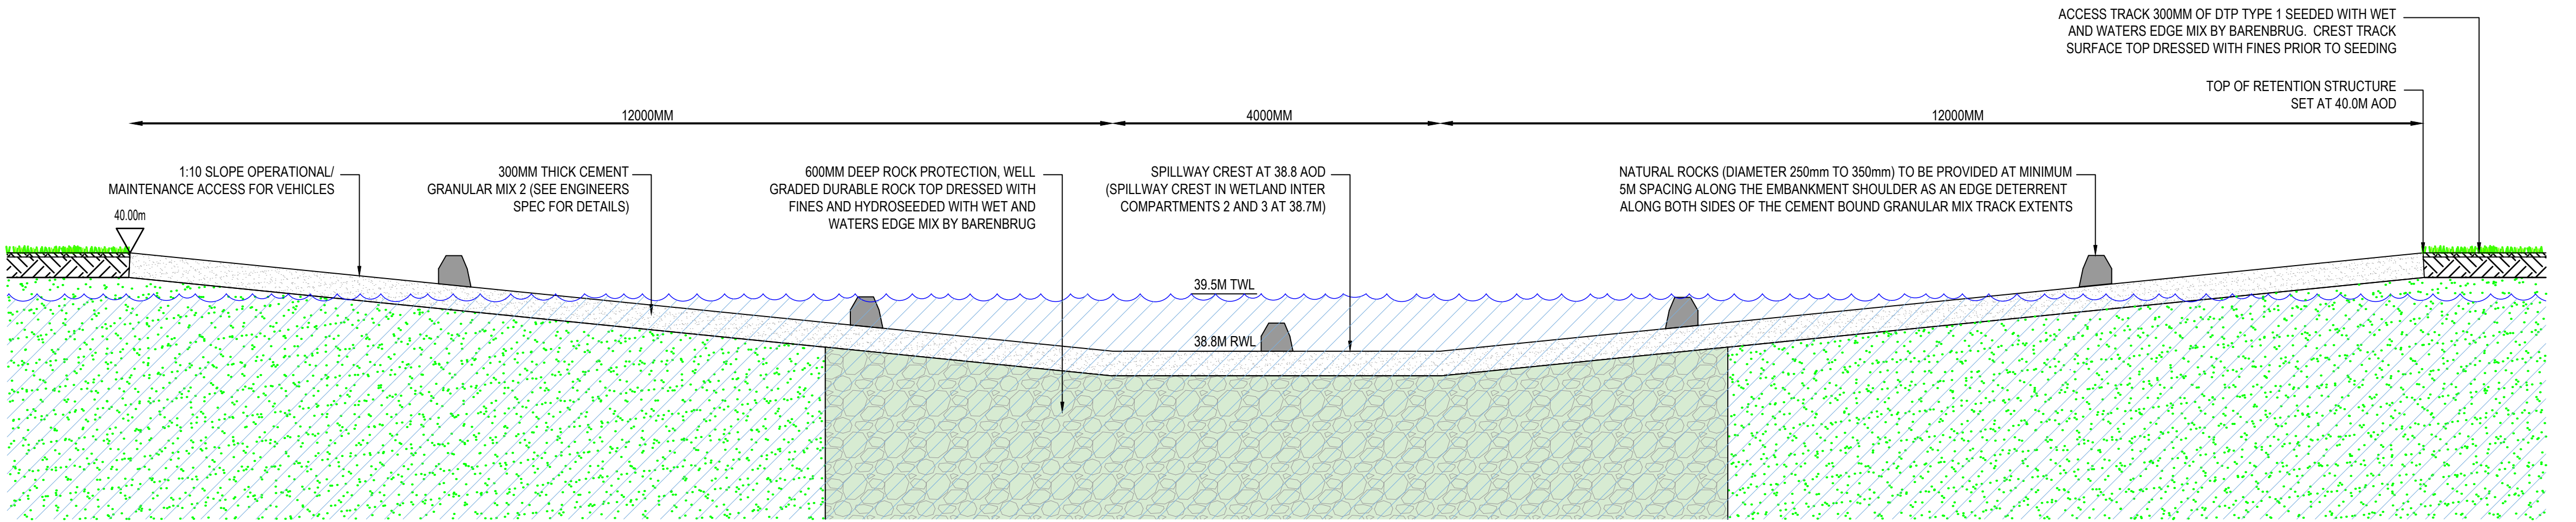


DETAIL 12: SPILLWAY FEATURE (VEHICLE ACCESS)

Scale 1:50

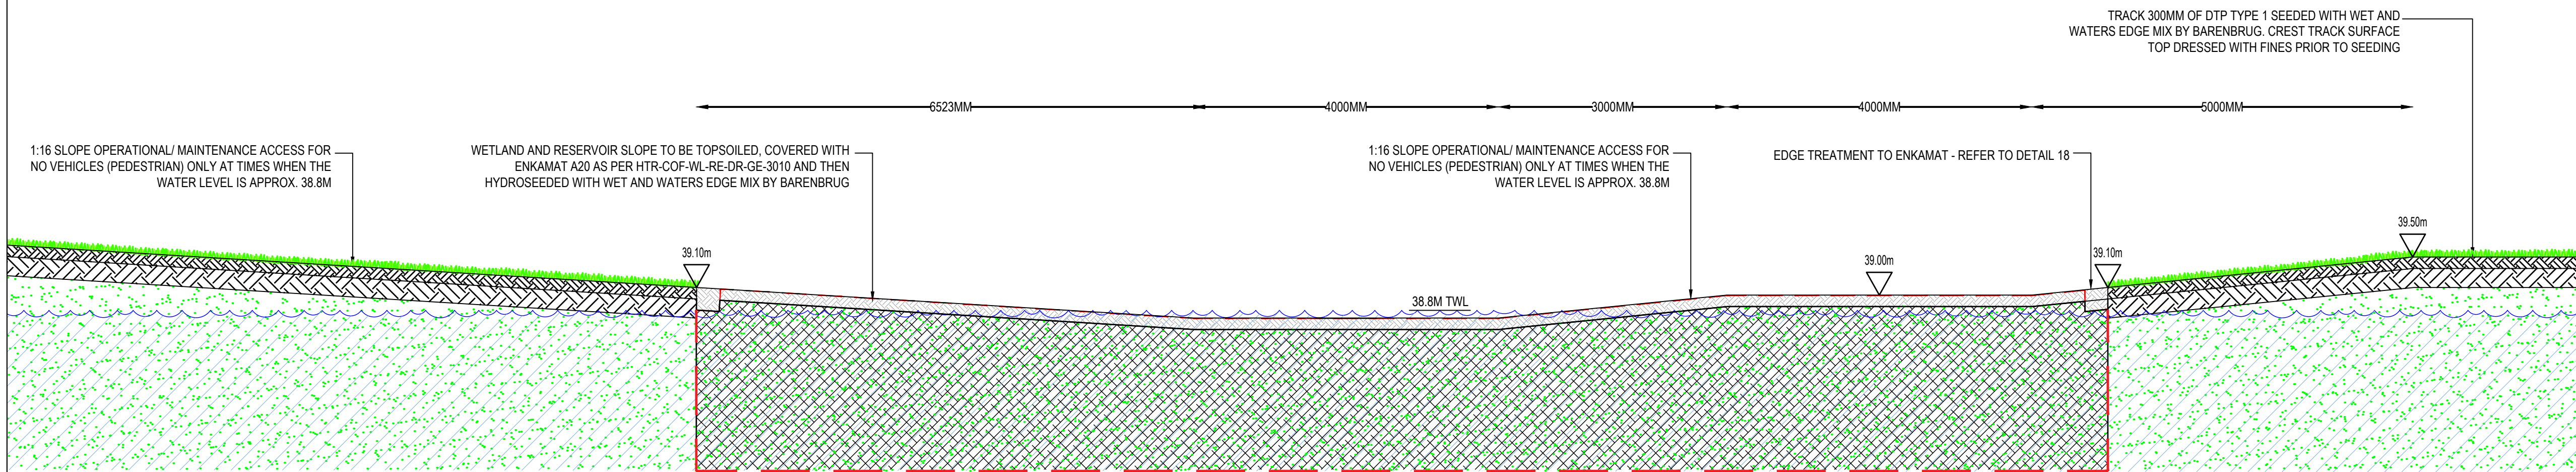


DETAIL 13: SPILLWAY FEATURE (NO VEHICLE ACCESS)

Scale 1:50

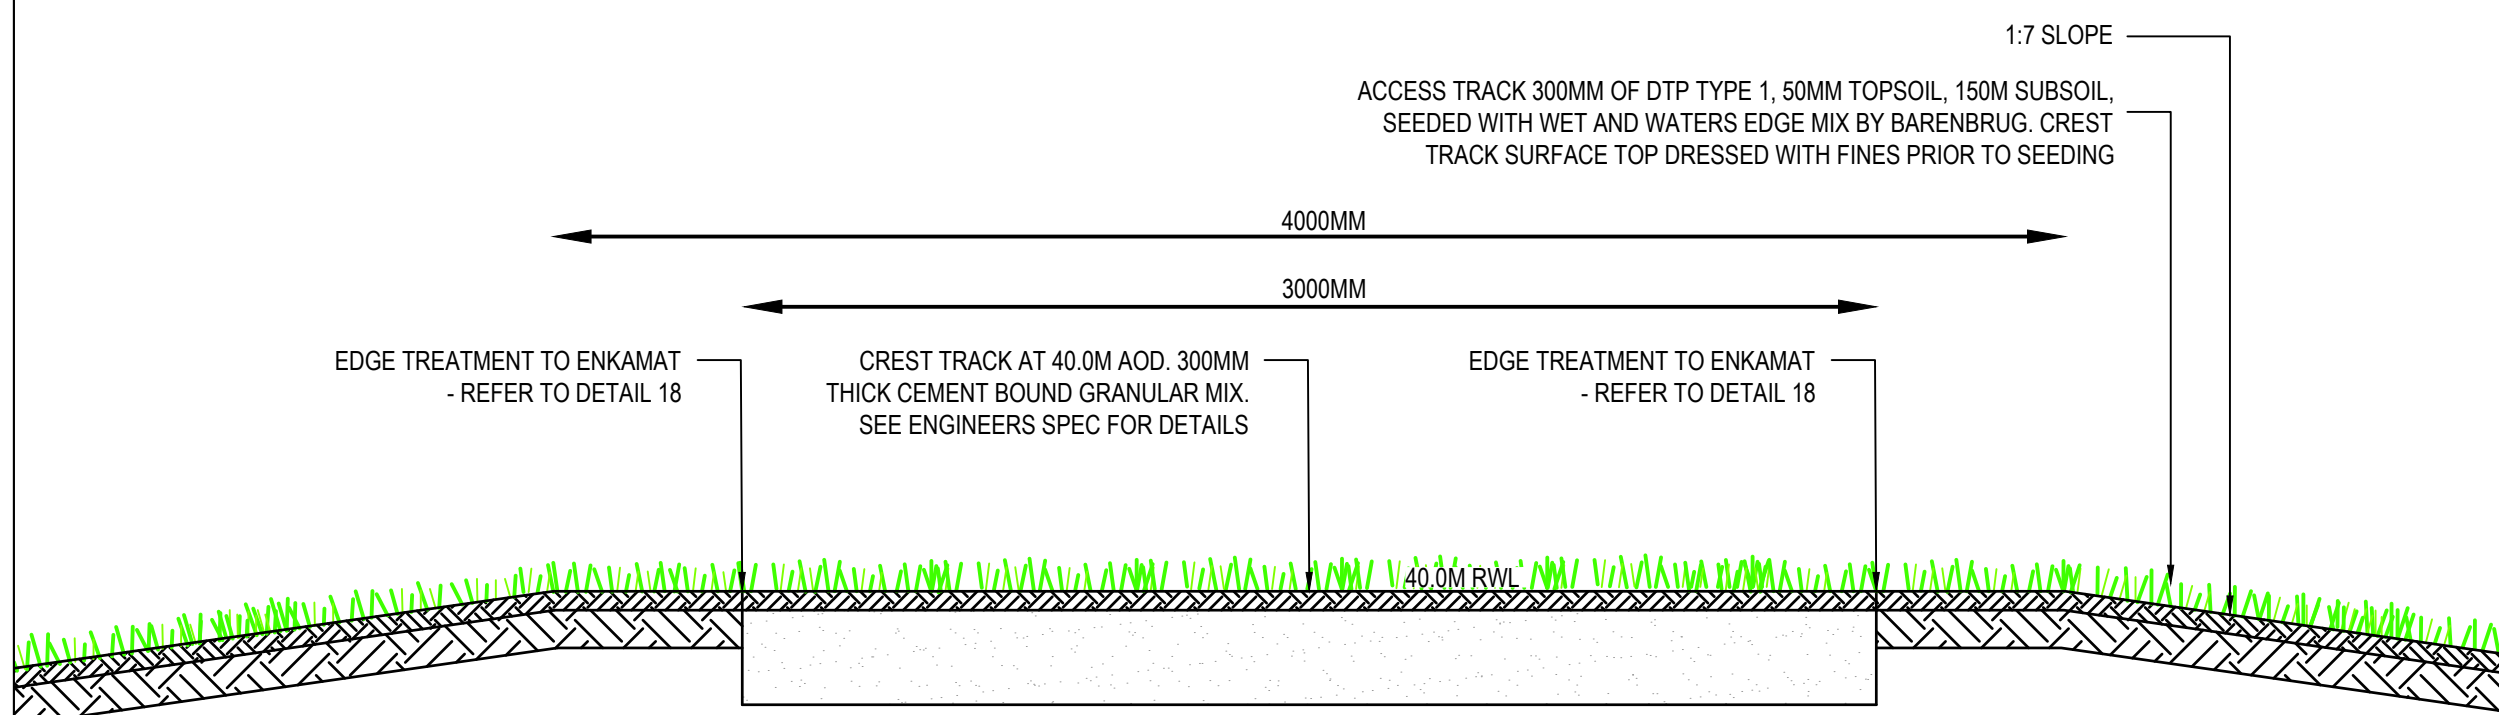

DETAIL 14: WRS CREST TRACK CROSS SECTION WITH VEHICLE ACCESS (4M WIDE)

SCALE 1:20

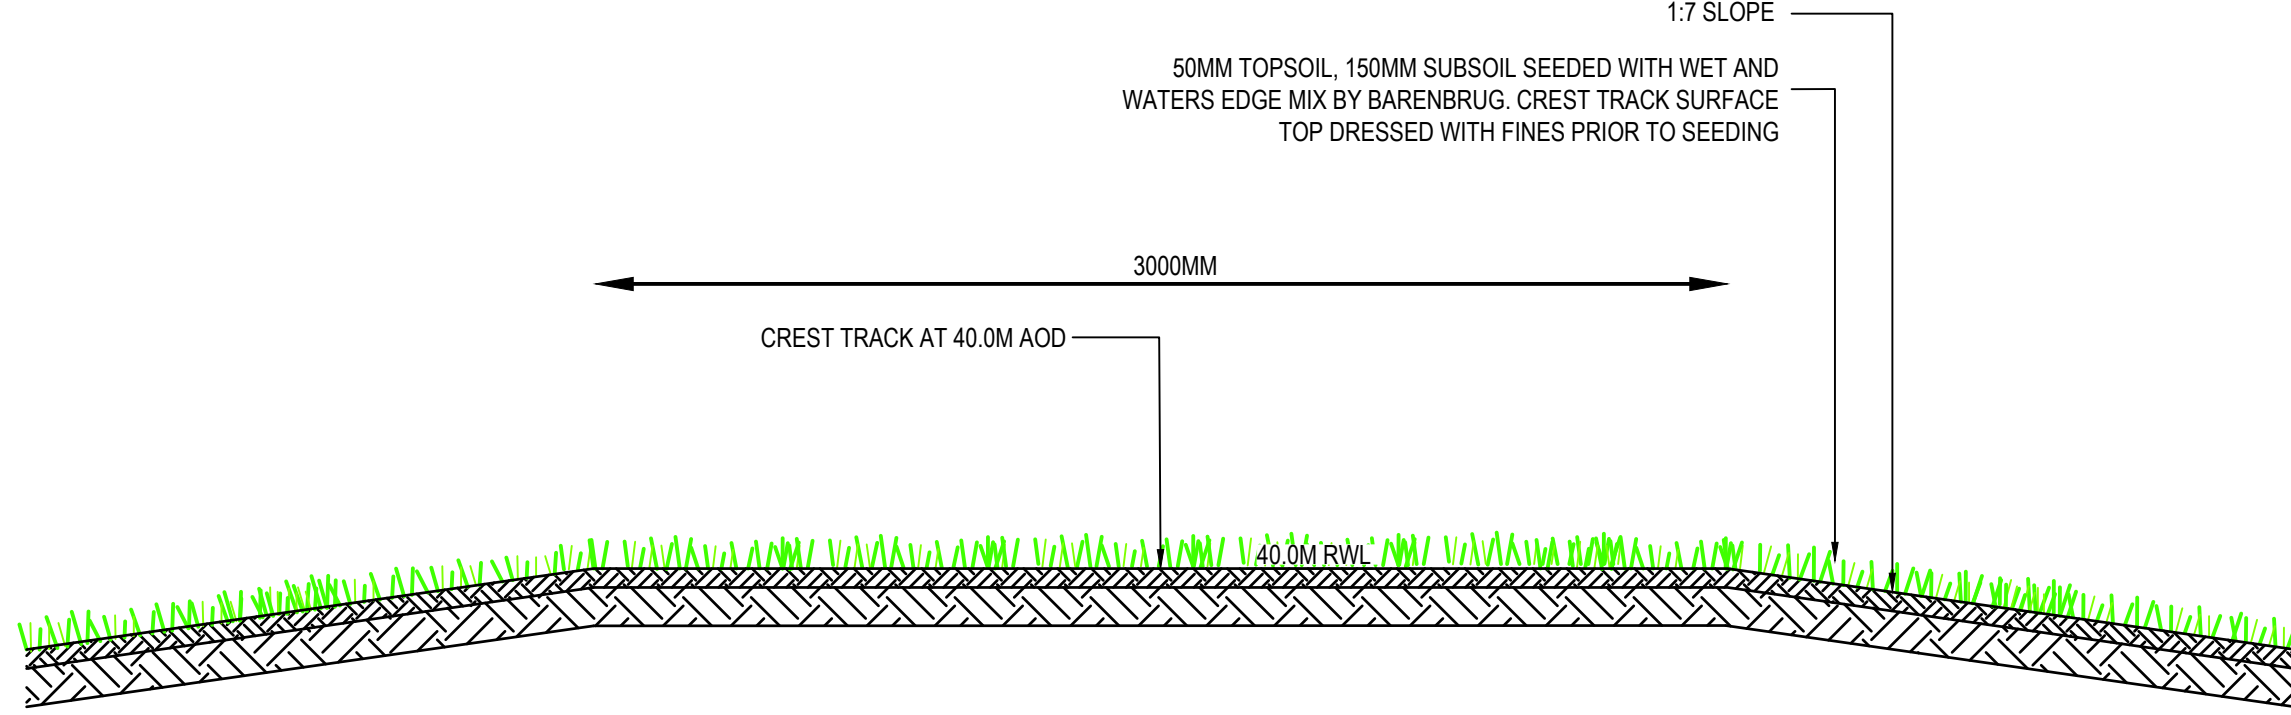

DETAIL 15: WRS CREST TRACK CROSS SECTION NO VEHICLE ACCESS (3M WIDE)

SCALE 1:20

NOTES

1. ALL DIMENSIONS ARE IN MILLIMETRES UNLESS NOTED OTHERWISE (UNO).
2. ALL LEVELS ARE IN METRES TO ORDNANCE DATUM UNO.
3. TWL = TOP OF WATER LEVEL.
4. RWL = RETAINED WETLAND LEVEL.

REFERENCE DOCUMENTS AND DRAWINGS

HTR-GHD-WL-ZZ-DR-L-0110-115 WETLAND RETAINING STRUCTURE - LANDSCAPE CONSTRUCTION SOFTWARE SHEETS 1-6

P01	FOR COMMENT	SWG	SWG	14/05/2024
Rev	Description	Checked	Approved	Date
Author	ST	Drafting Check	SWG	
Designer	LS	Design Check	SWG	

Telephone: Havant (023) 9249 9888
Fax: Havant (023) 9245 3632
Website: www.portsmouthwater.co.uk
Registered Office: PO Box 8 West Street
Havant Hampshire PO9 1LG
REGISTERED IN ENGLAND No. 2538455



Client PORTSMOUTH WATER

Project HAVANT THICKET RESERVOIR

Status FOR COMMENT

Status Code S3

Drawing Title WETLANDS AREA
LANDSCAPE CONSTRUCTION
DETAILS - SHEET 3

Size

A1

HTR-GHD-WL-ZZ-DR-L-0127

Drawing No.

Rev

P01