





LEGEND	
FL	Floor Level
B	Beam Height
A	Arch Height
C	Ceiling Height
FC	False Ceiling Height
P	Purling Height
S	Sill Height
H	Head Height
RA	Roof Access
RL	Roof Light
IC	Inspection Cover
RWP	Rain Water Pipe
HLW	High Level Window
HWC	Hot Water Cylinder

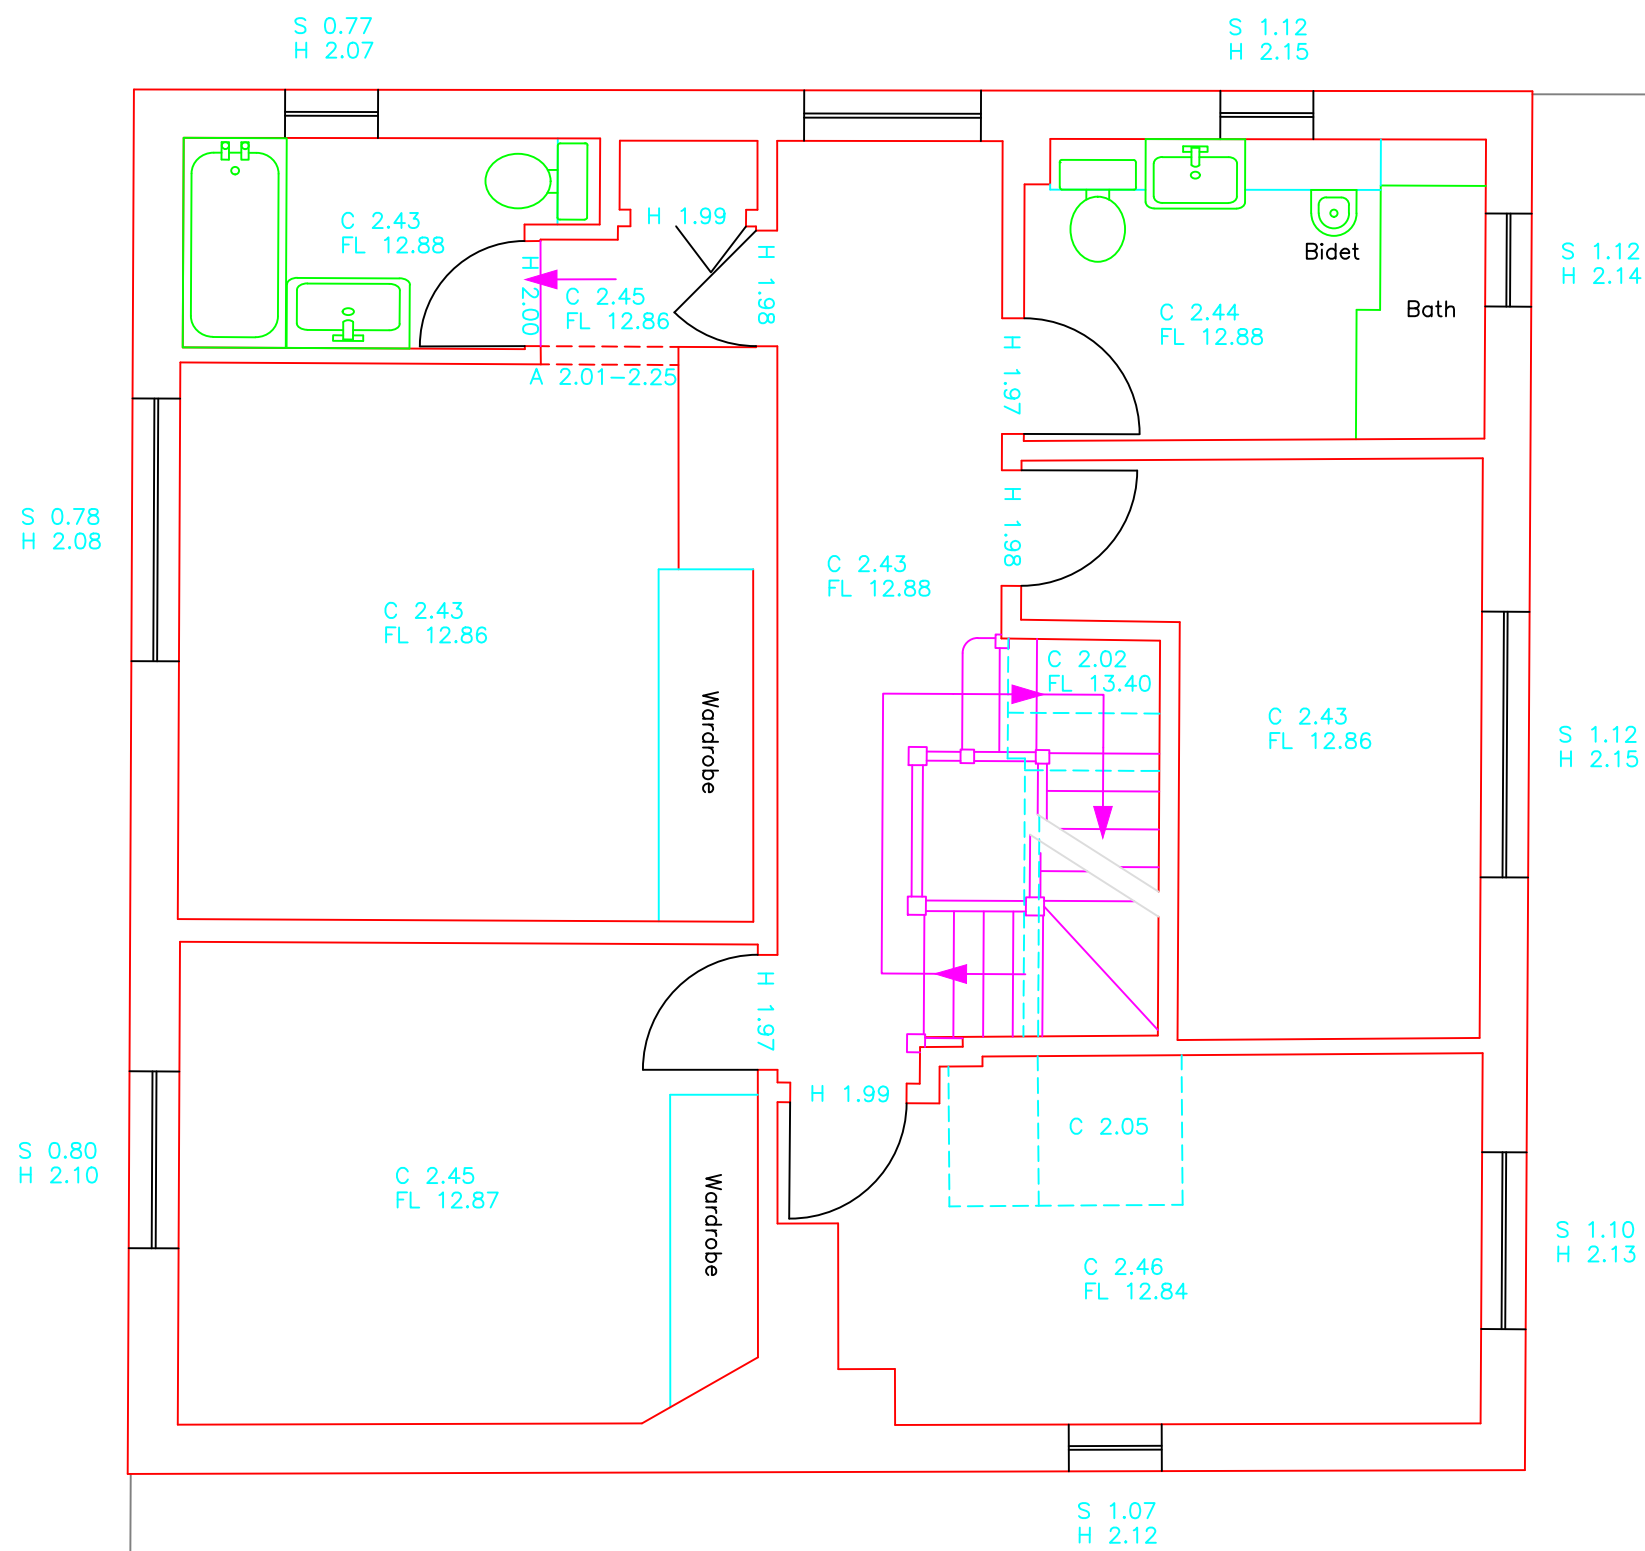

F i r s t F l o o r

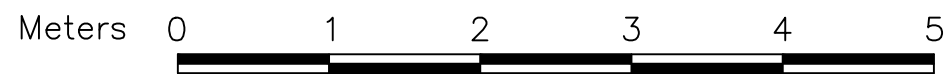

Scale Bar

Northpoint The northpoint is indicative only.	
Levels Levels are related to a temporary benchmark height 10.00 m situated at station 1, 1000mE, 1000mN.	
 3DMap Surveys Ltd Web: 3dmapsurveys.co.uk Email: sales@3dmapsurveys.co.uk Phone: 02380 485 968	
Client	Michelle and David West
Location	Framfield 2 Elm Road Havant PO9 2SZ
Type of Survey	Measured Building Survey
Plotted Scale	1:50@A2
Date	January 2024
Ref No	231119
QA Checked	NP
Revision	Drawing No 2 of 4