




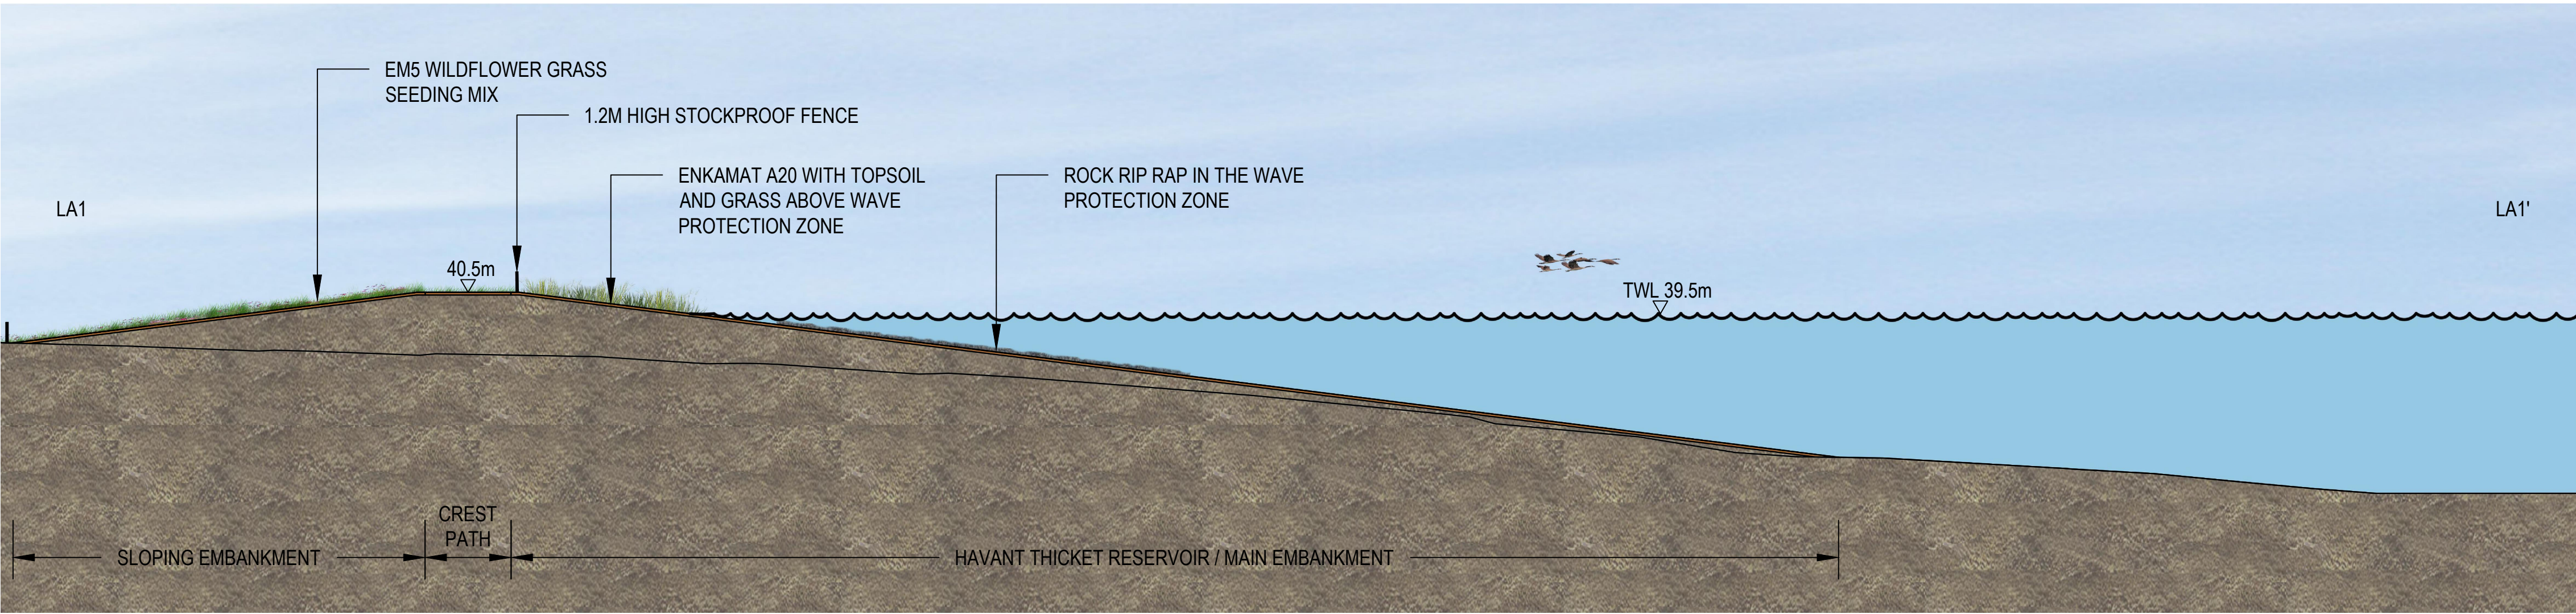

SECTION LA1-LA1'

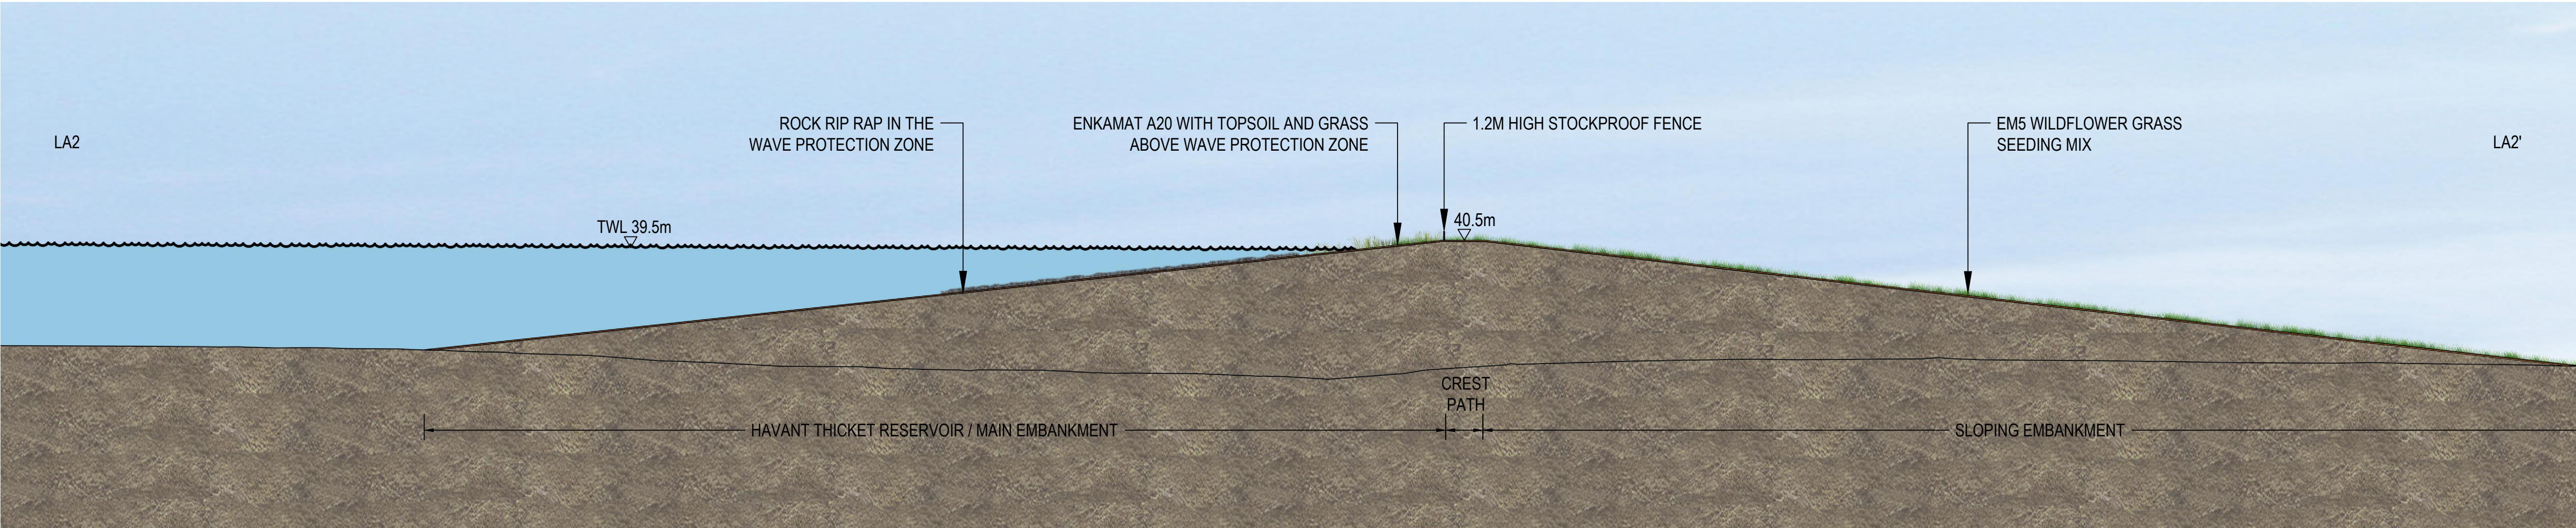

SECTION LA2-LA2'

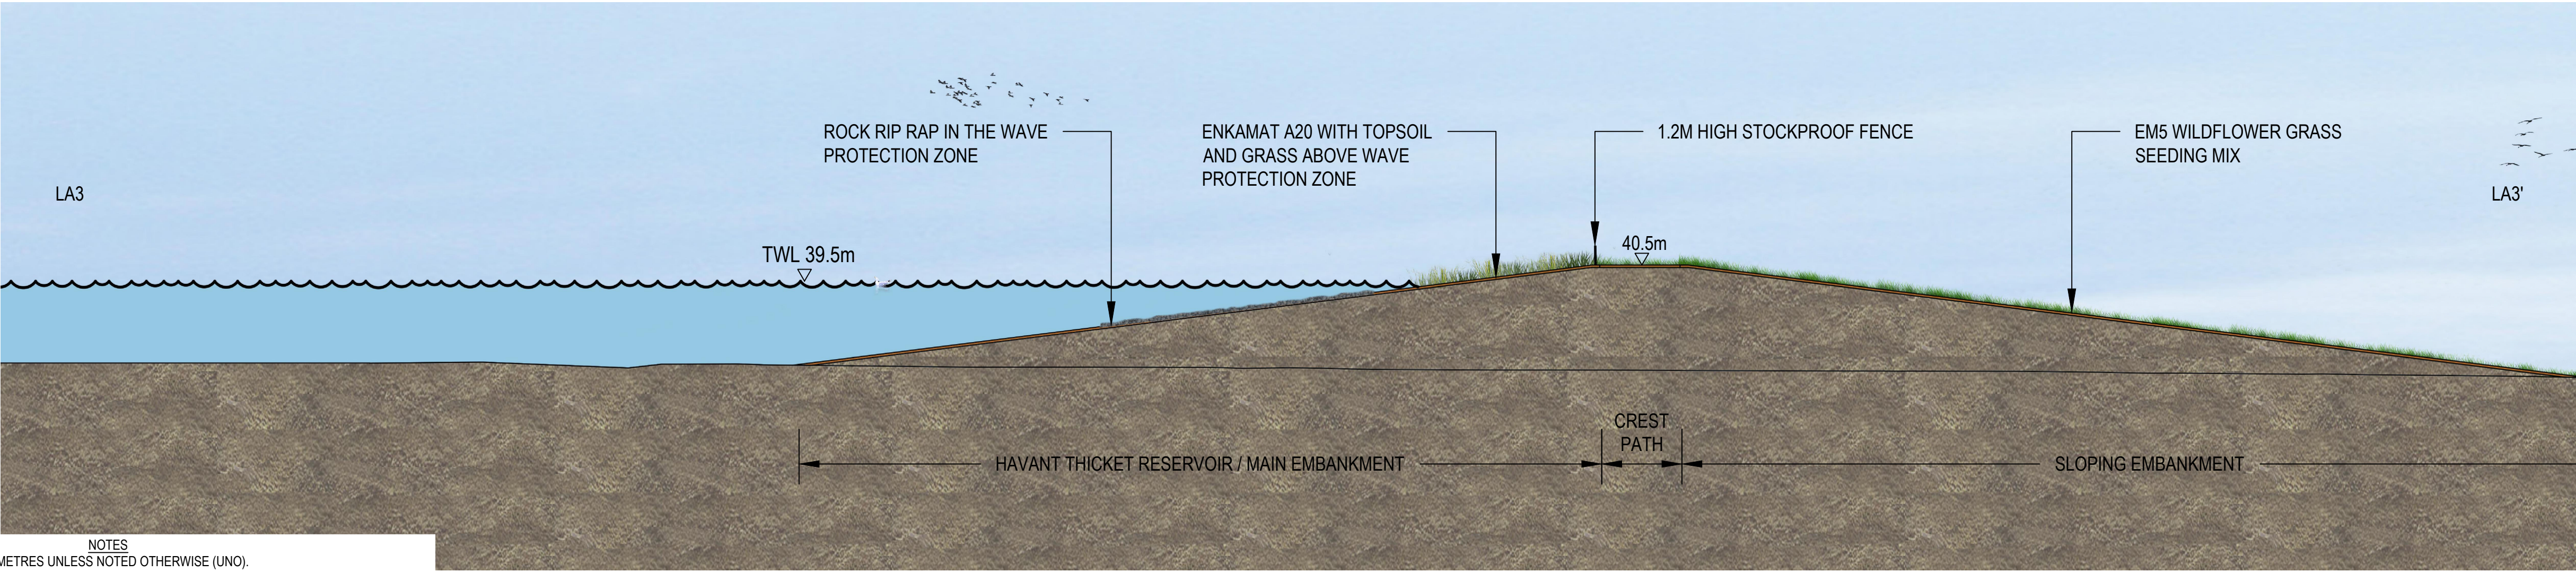

SECTION LA3-LA3'

NOTES

1. ALL DIMENSIONS ARE IN MILLIMETRES UNLESS NOTED OTHERWISE (UNO).
2. ALL LEVELS ARE IN METRES TO ORDNANCE DATUM UNO.
3. TWL = TOP OF WATER LEVEL

Rev	Description	Checked	Approved	Date
P02	FOR APPROVAL	SWG	SWG	15/04/2024
P01	FOR COMMENTS	SWG	SWG	09/04/2024
Author	LS	Drafting Check	ST	
Designer	LS	Design Check	ST	

REFERENCE DOCUMENTS AND DRAWINGS

FOR SECTION LOCATIONS REFER TO HTR-GHD-ZZ-ZZ-DR-T-0017 - MAIN EMBANKMENT LANDSCAPE PLAN

Telephone: Havant (023) 9249 9888
Fax: Havant (023) 9245 3632
Website: www.portsmouthwater.co.uk
Registered Office: PO Box 8 West Street
Havant Hampshire PO9 1LG
REGISTERED IN ENGLAND No. 2536455



Project No.
12547181

Client PORTSMOUTH WATER

Project HAVANT THICKET RESERVOIR

Status FOR APPROVAL

Drawing
Title
MAIN EMBANKMENT
LANDSCAPE
CROSS SECTIONS LA1-LA3
Status
Code S4

HTR-GHD-ZZ-ZZ-DR-T-0018

Size
A1

Rev
P02