


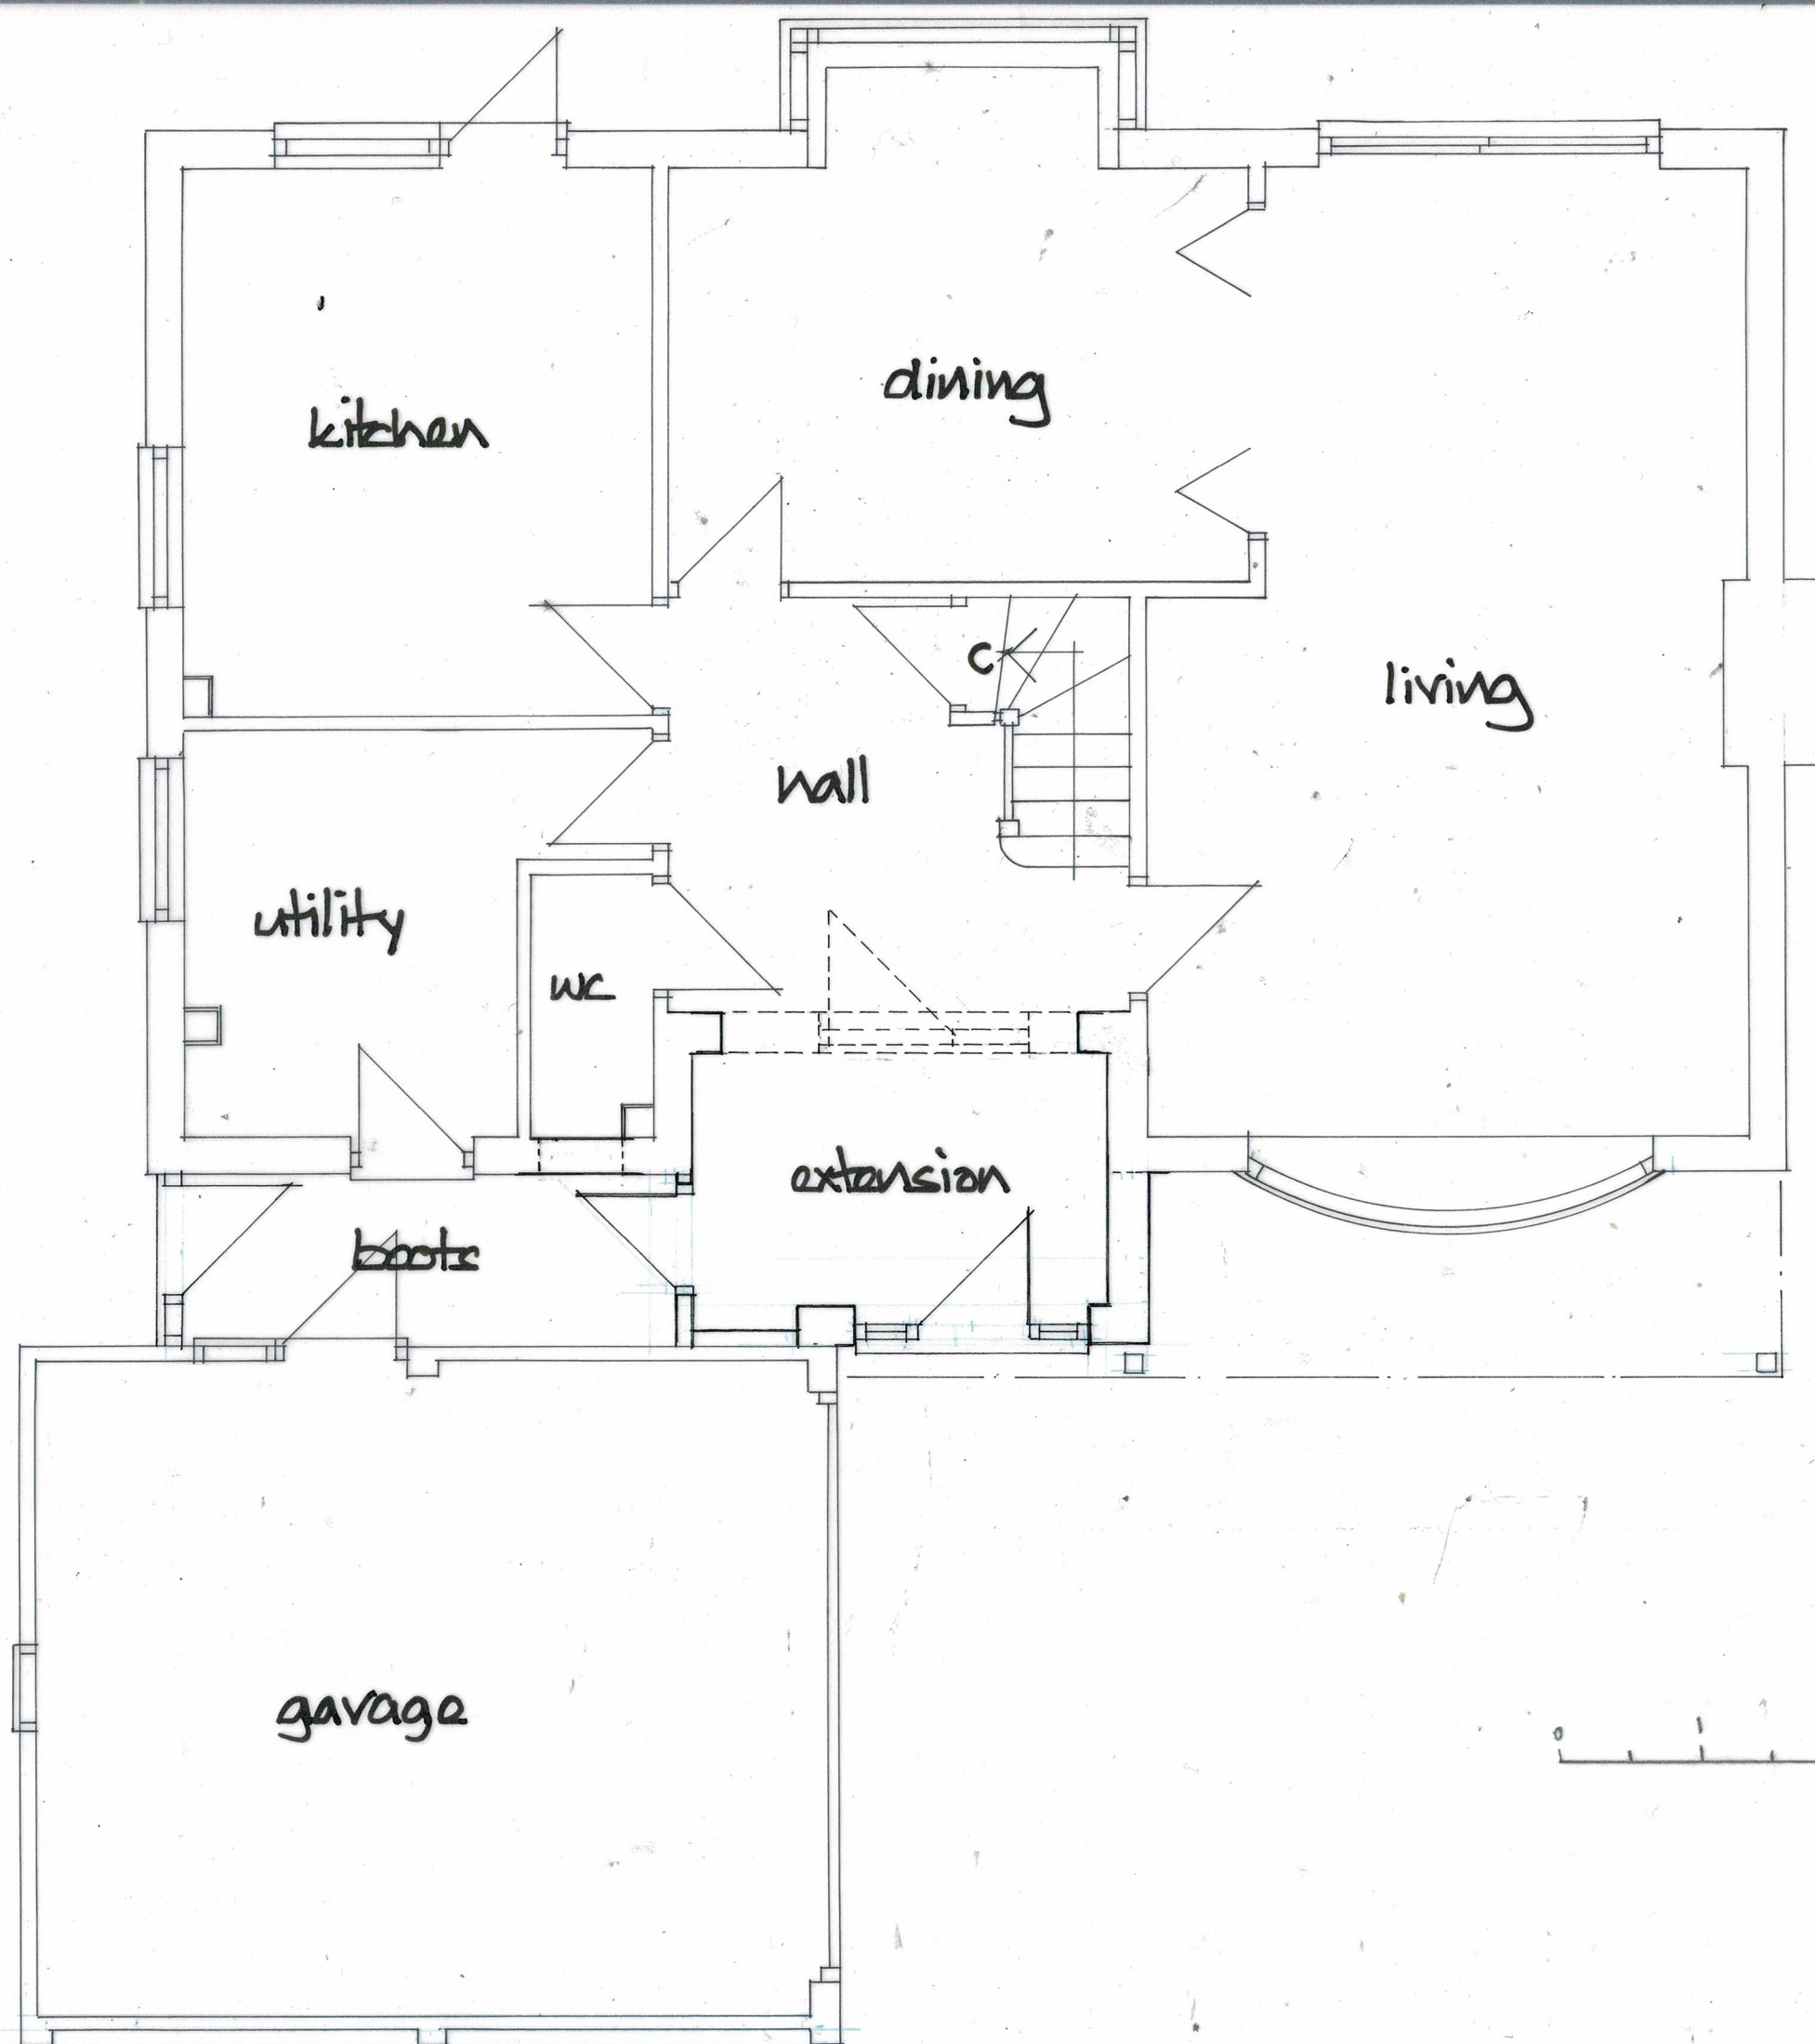

DEREK TREAGUS ASSOCIATES ARCHITECTURAL SERVICES Tel: 07956 624094 Email: derek.treagus@gmail.com			
Project	EXTENSIONS & ALTERATIONS TO 6 THE MALLARDS, LANGSTONE, HAVANT, HAMPSHIRE.		
Client	Mr & Mrs D Kan		
Subject	Planning Drawing Proposed Ground Floor		
Date:	Feb 2024	Scale:	1:50
Rev:		Drg. No.	24/369/03
• Copyright reserved. • All dimensions are to be site confirmed and should not be scaled unless for Planning purposes. • Verify all queries with the office.			