Datum +3m

North Elevation

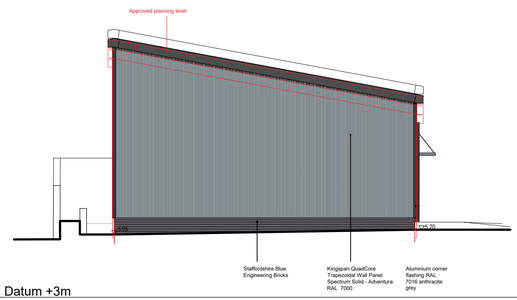

Datum +3m

East Elevation

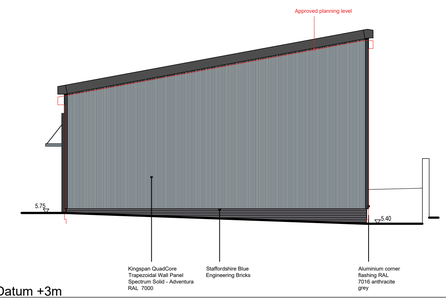

Datum +3m

West Elevation

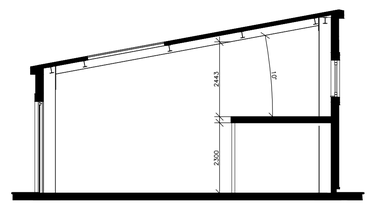

Section

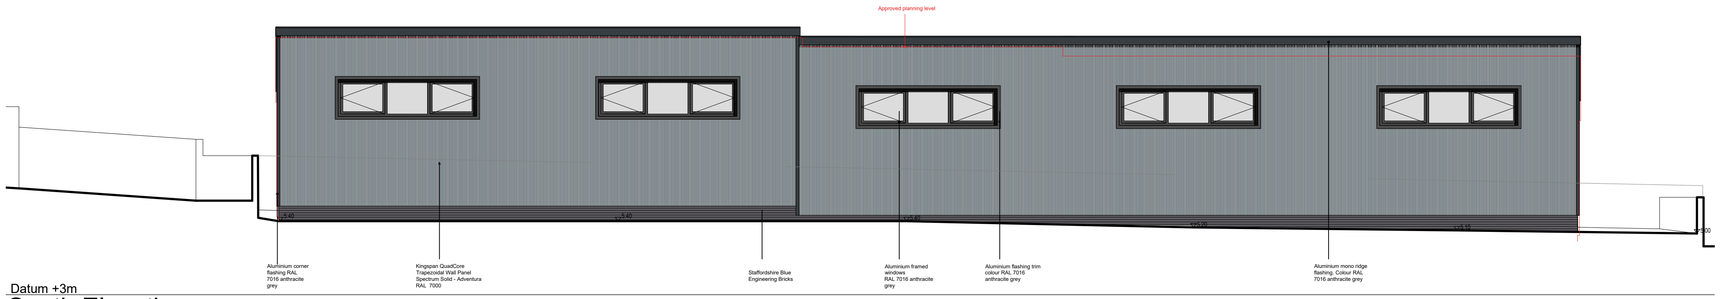

Datum +3m

South Elevation

notes:

revisions:

A	17.12.2021	PT	Colours & roof pitch amended following client meeting
B	10.02.2022	PT	Drawing updated & Issued for Planning
C	04.11.2024	AG	Drawing updated & Issued for Planning Amendment.

revisions:

0 100mm @A1 / 50mm @A3

NOTE: The contractor is responsible for checking all site dimensions and levels. These should be checked prior to the ordering of any components and before the commencement of the works. All discrepancies should be brought to the attention of the Contract Administrator

M&M Hall Family Pension Trust

Seagull Lane

Emsworth, Hampshire, PO10 7QH

drawing information title **Proposed Elevations Units 1-5**

status : Information
date : November 21
scale : 1:100 @ A1
drawn : PT
checked : IV

pwparchitects
PWP Architects Ltd 61 South Street, Havant, Hampshire PO9 1BZ
t: 02392 482494 f: 02392 481152
e: design@pwp-architects.com
w: www.pwp-architects.com

job: 5807 dwg: 3008 rev: C