


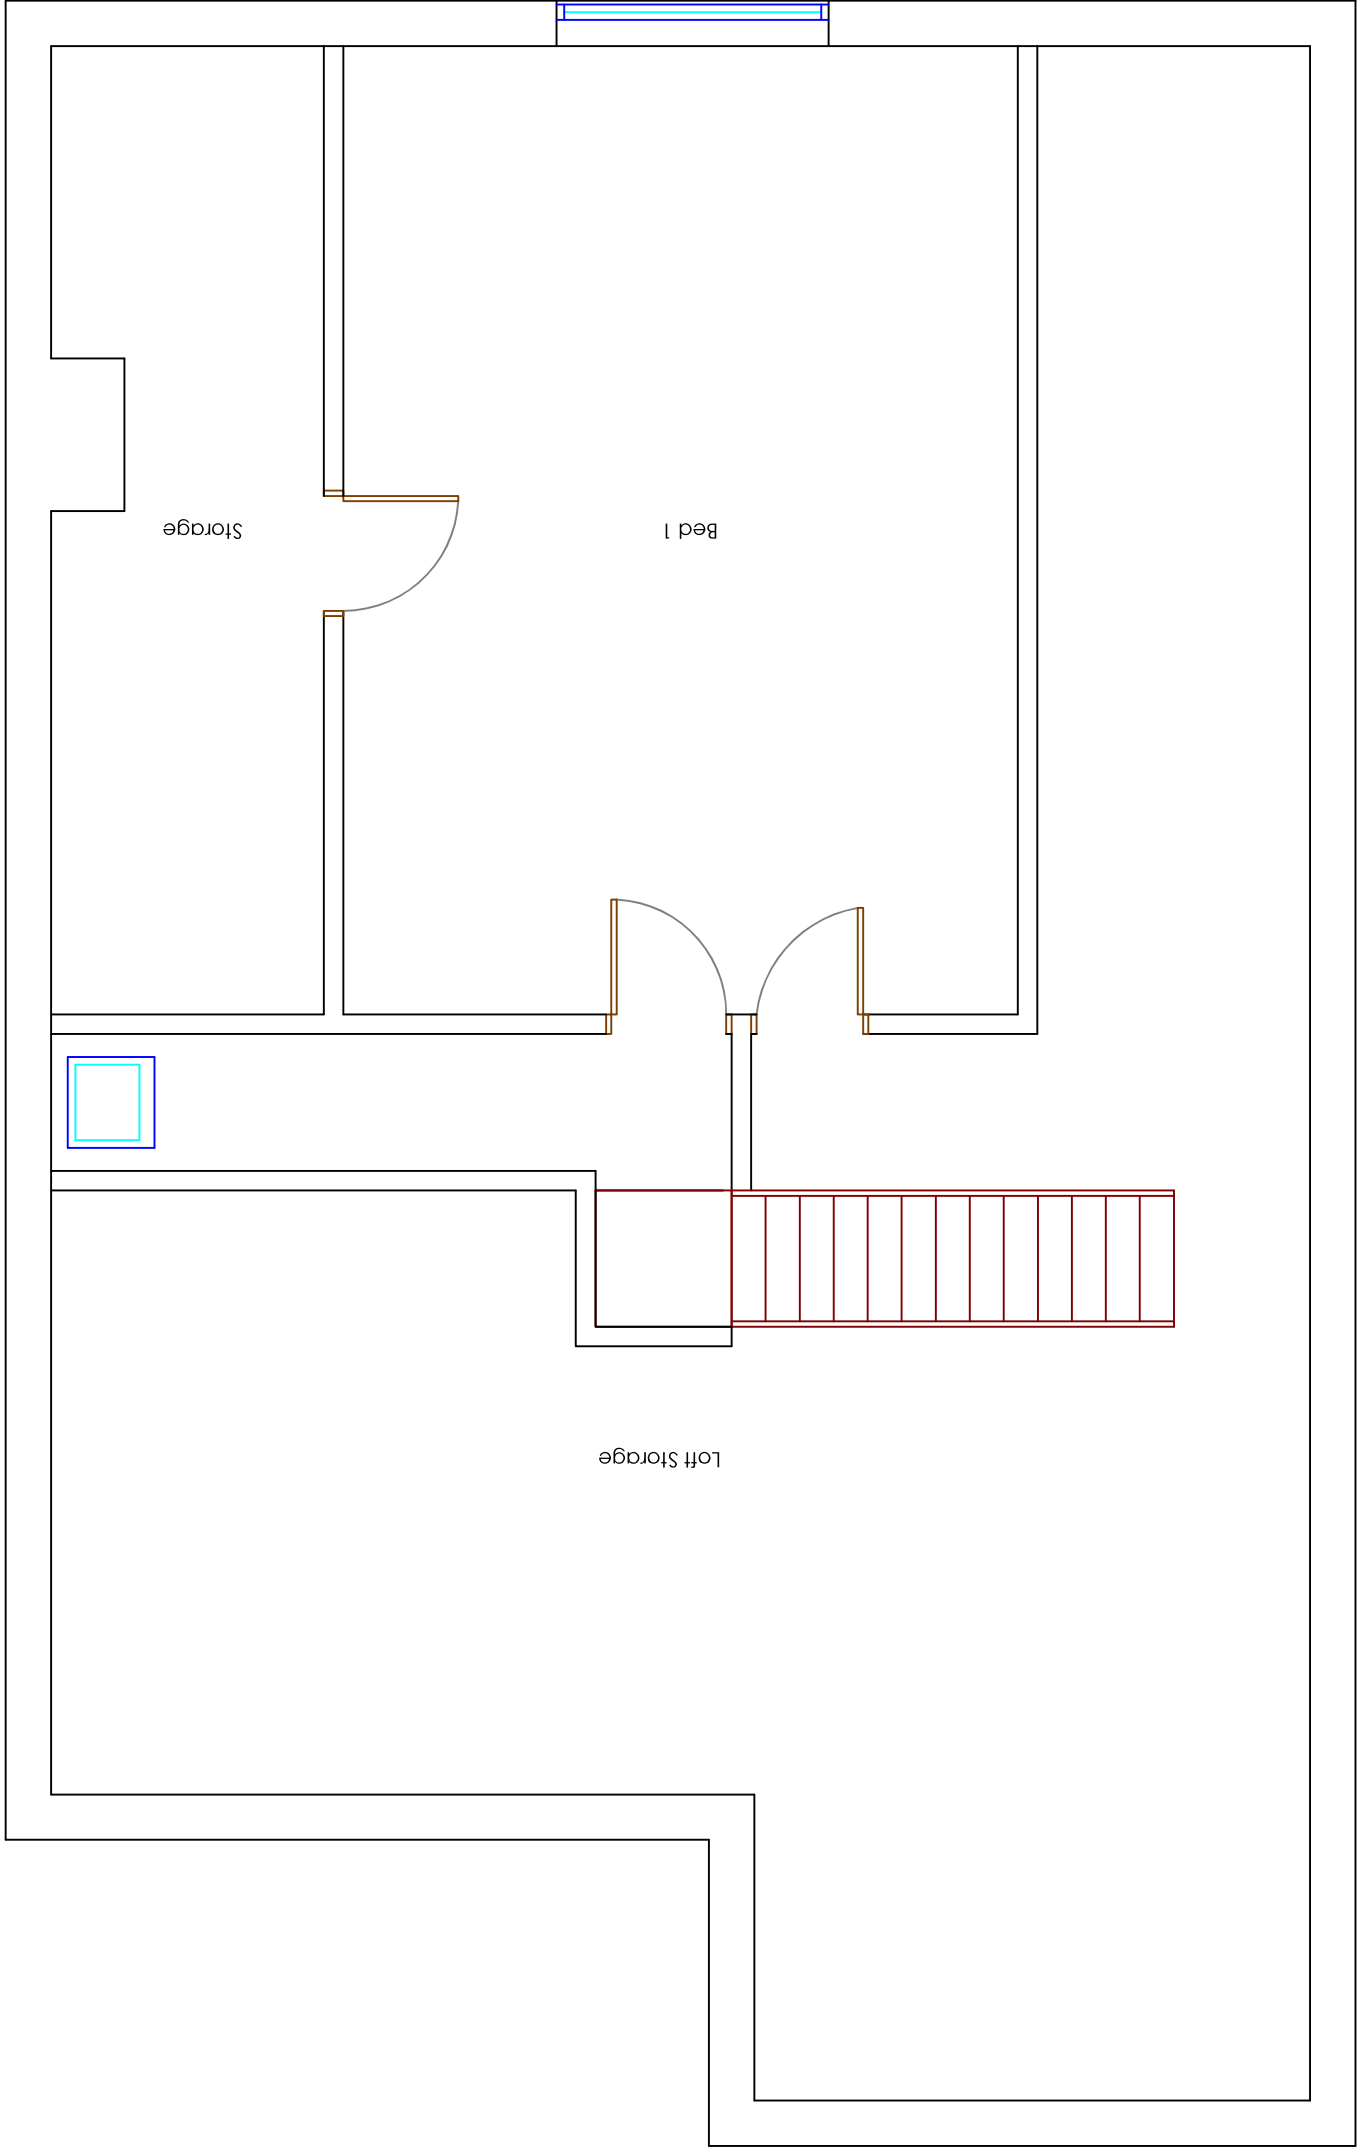

EXISTING FIRST FLOOR

Copyright is reserved by NOW Survey and is issued on the condition that it is not copied or disclosed by or to any unauthorised persons without prior consent in writing from NOW Survey.

All dimensions to be checked on site

All structural elements to be specified by a suitably qualified structural engineer.

REV	DESCRIPTION	DRAWN	DATE
-	Initial design	GBS	04.11.24

Drawing Ref

64 LOVEDEAN 03

Scale at A1

1:25

Scale at A3

1:50

Date

04 NOV 2024

Drawn by

GBS

0

1

2

3

4

5

Scale Bar

64 Lovedean Lane,
Cowplain,
Hampshire,
PO8 8HR.

now

Chartered Surveyors

4 Meeting House Lane
Ringwood
Hampshire BH24 1AY
Tel 0345 050 0022
www.now-survey.com