





Site Layout Plan - Boundary Treatment
1: 350

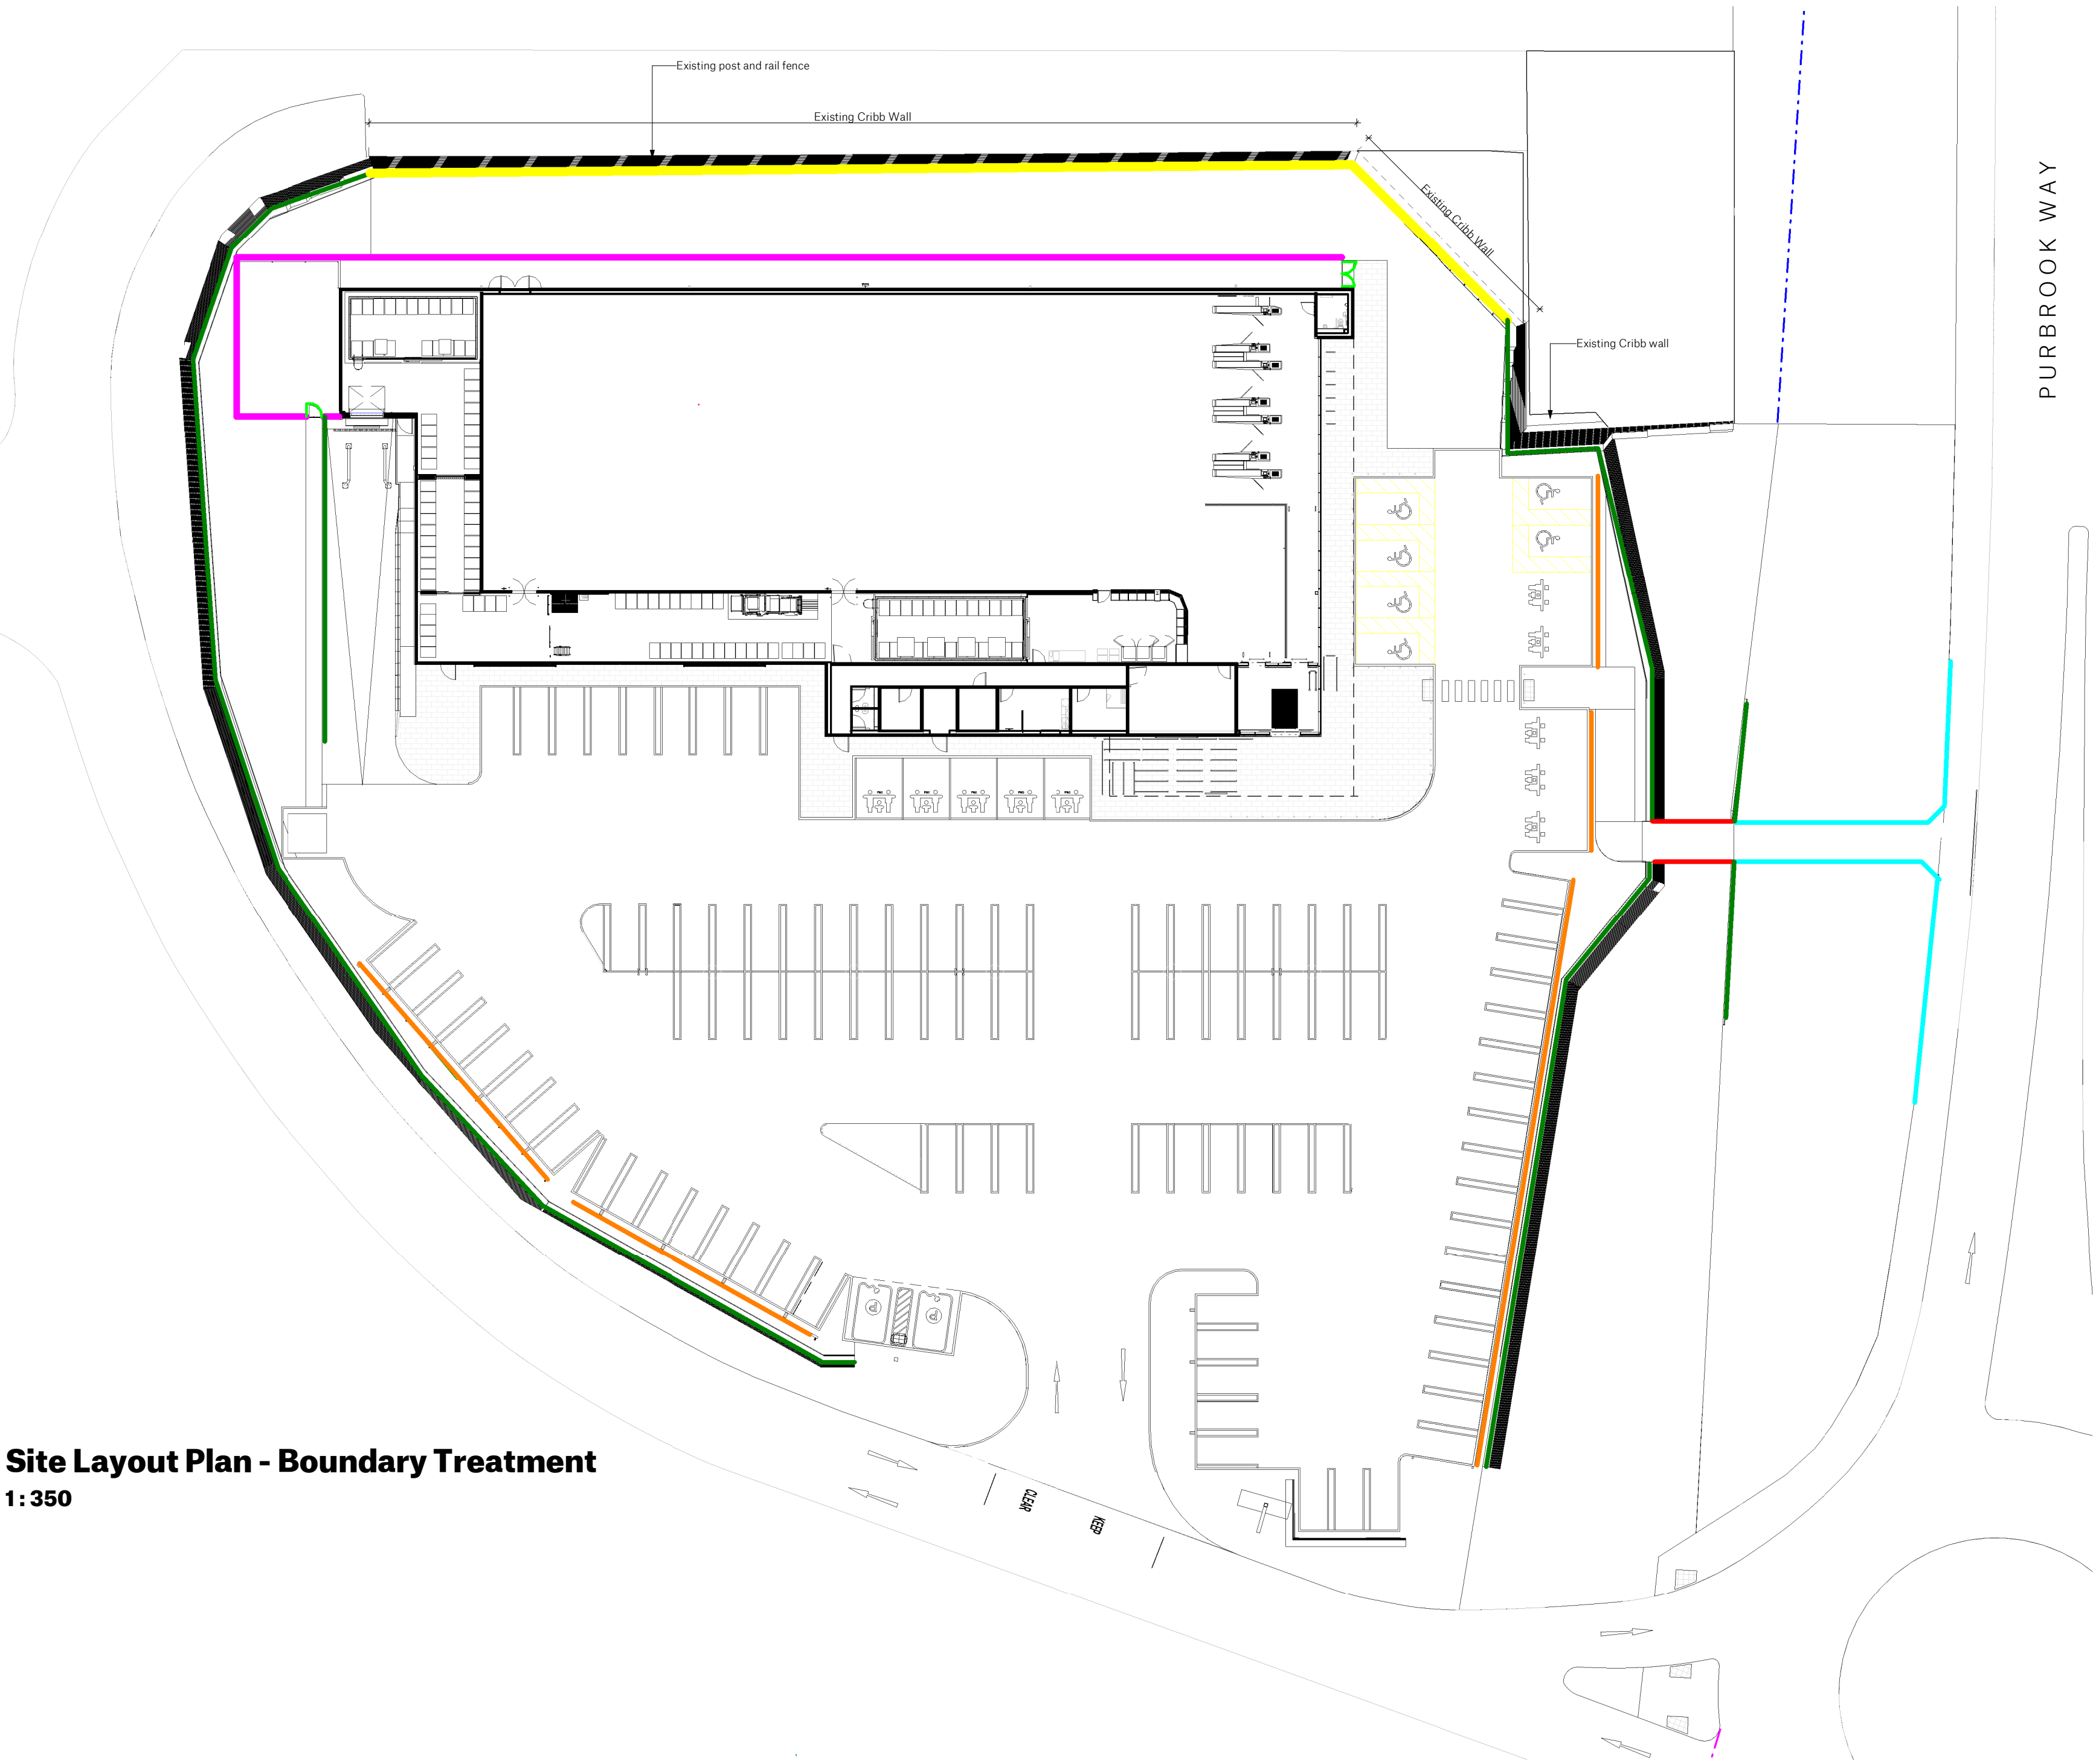


Plant Area Gate
1: 20

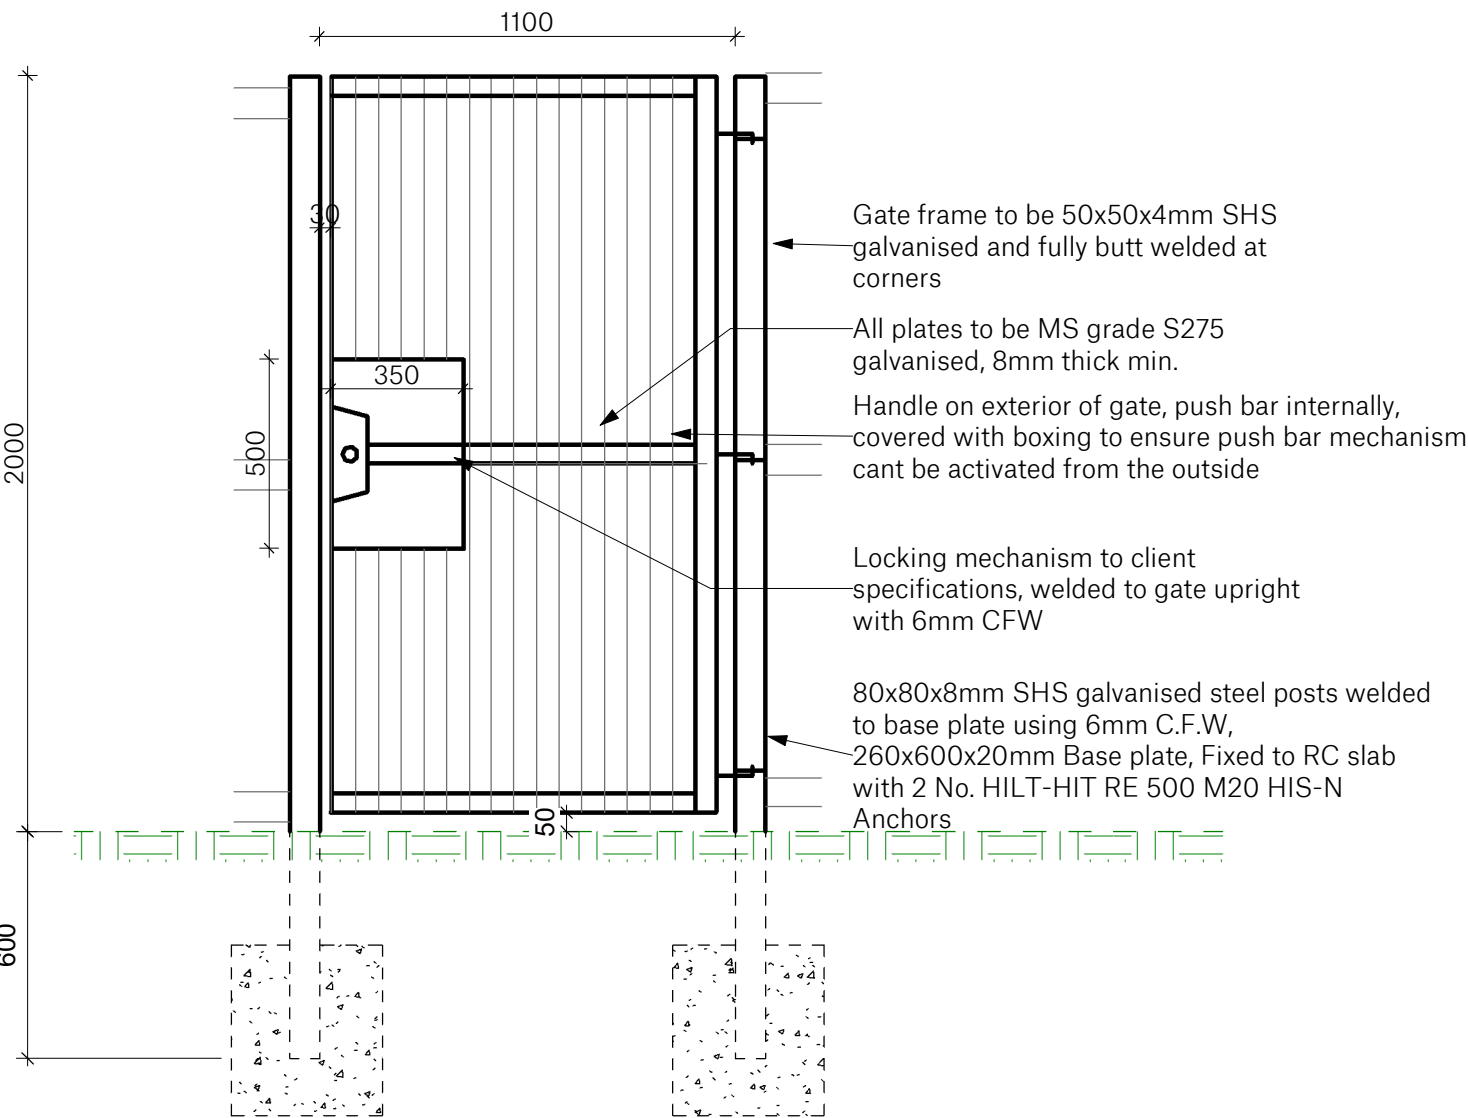

Pedestrian Access Gate
1: 20

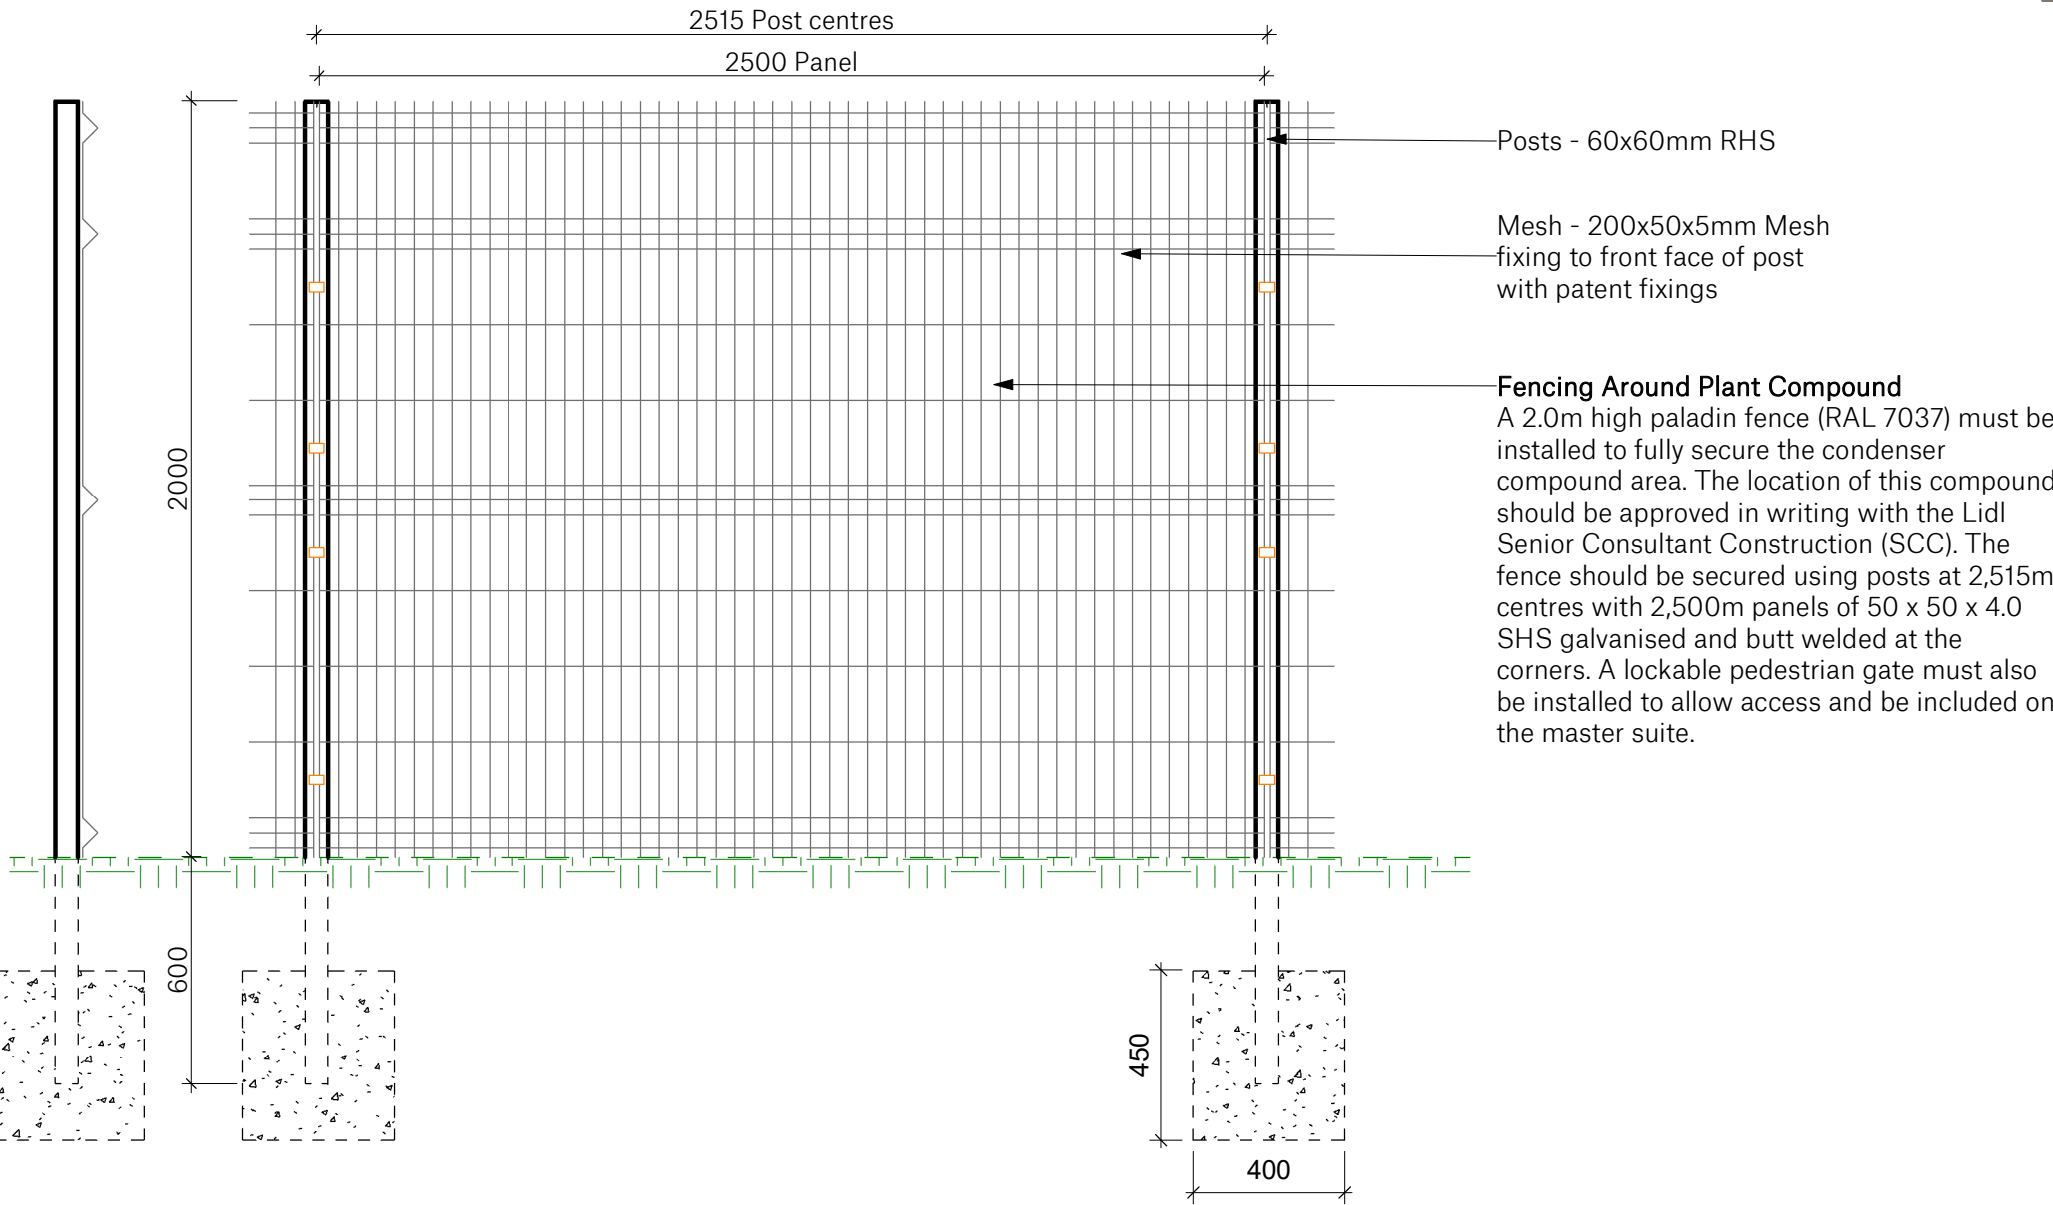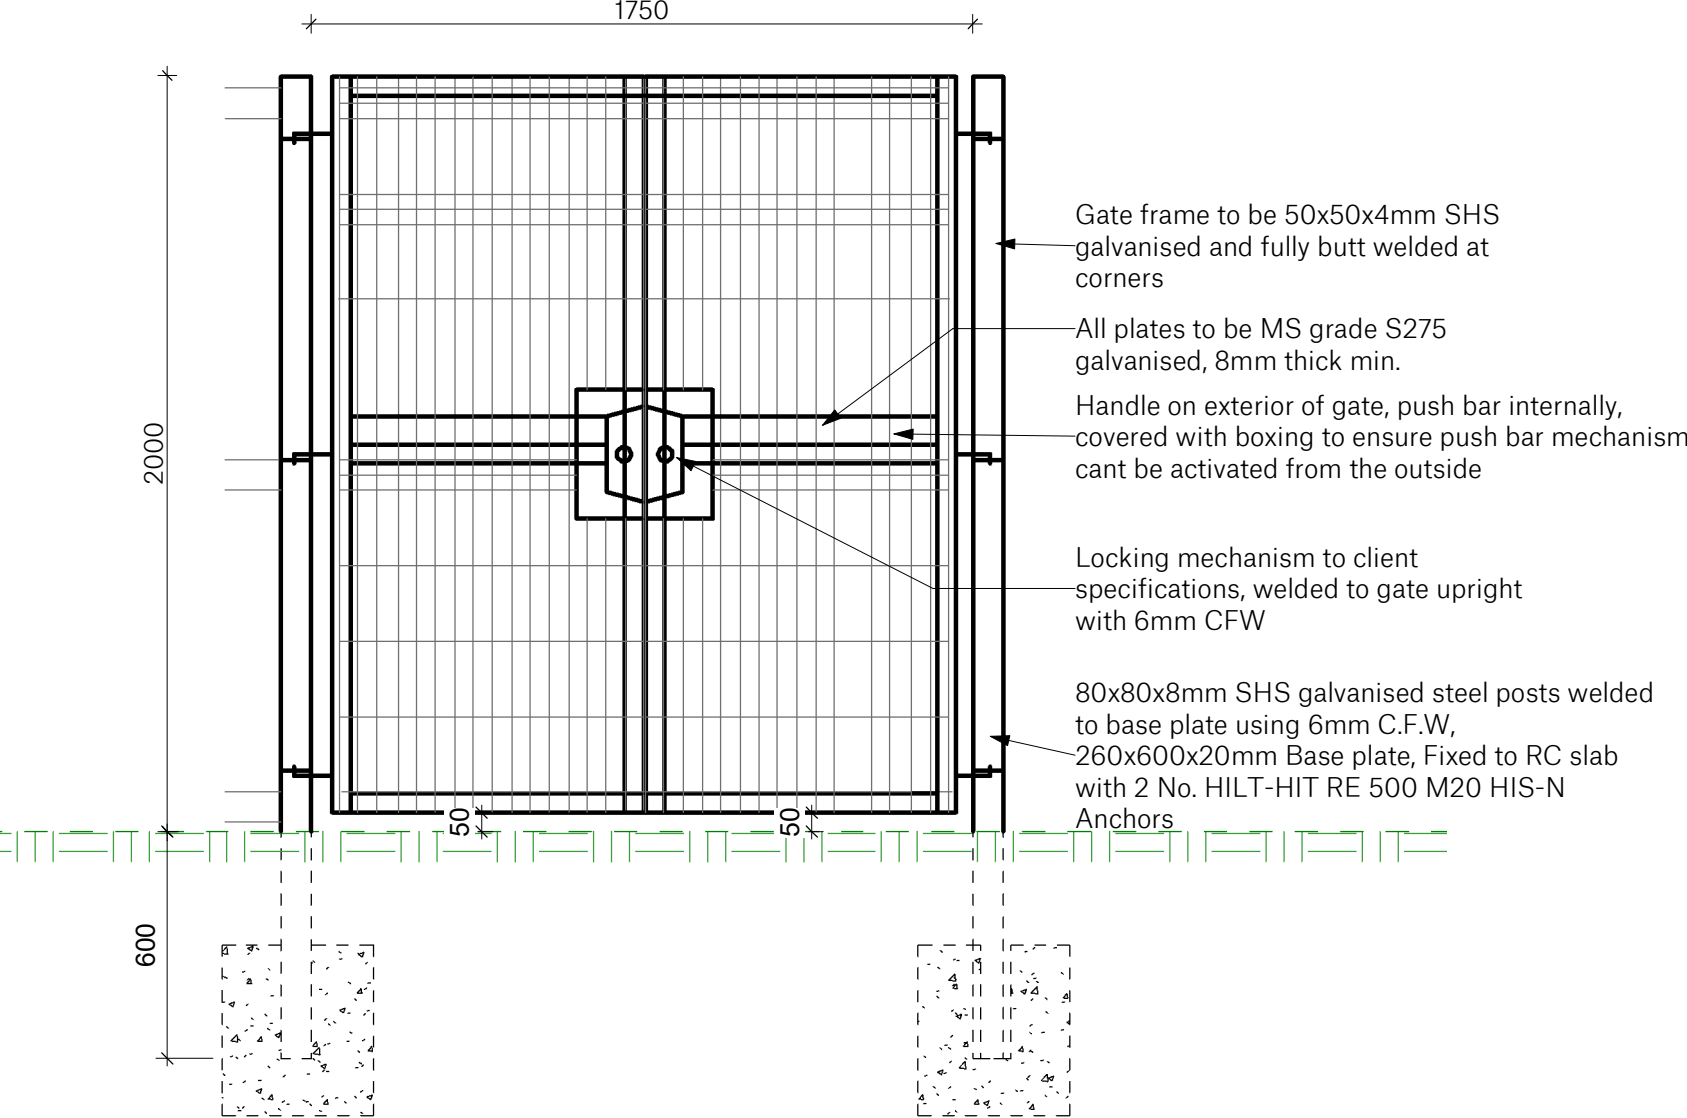

Paladin Fence
1: 20

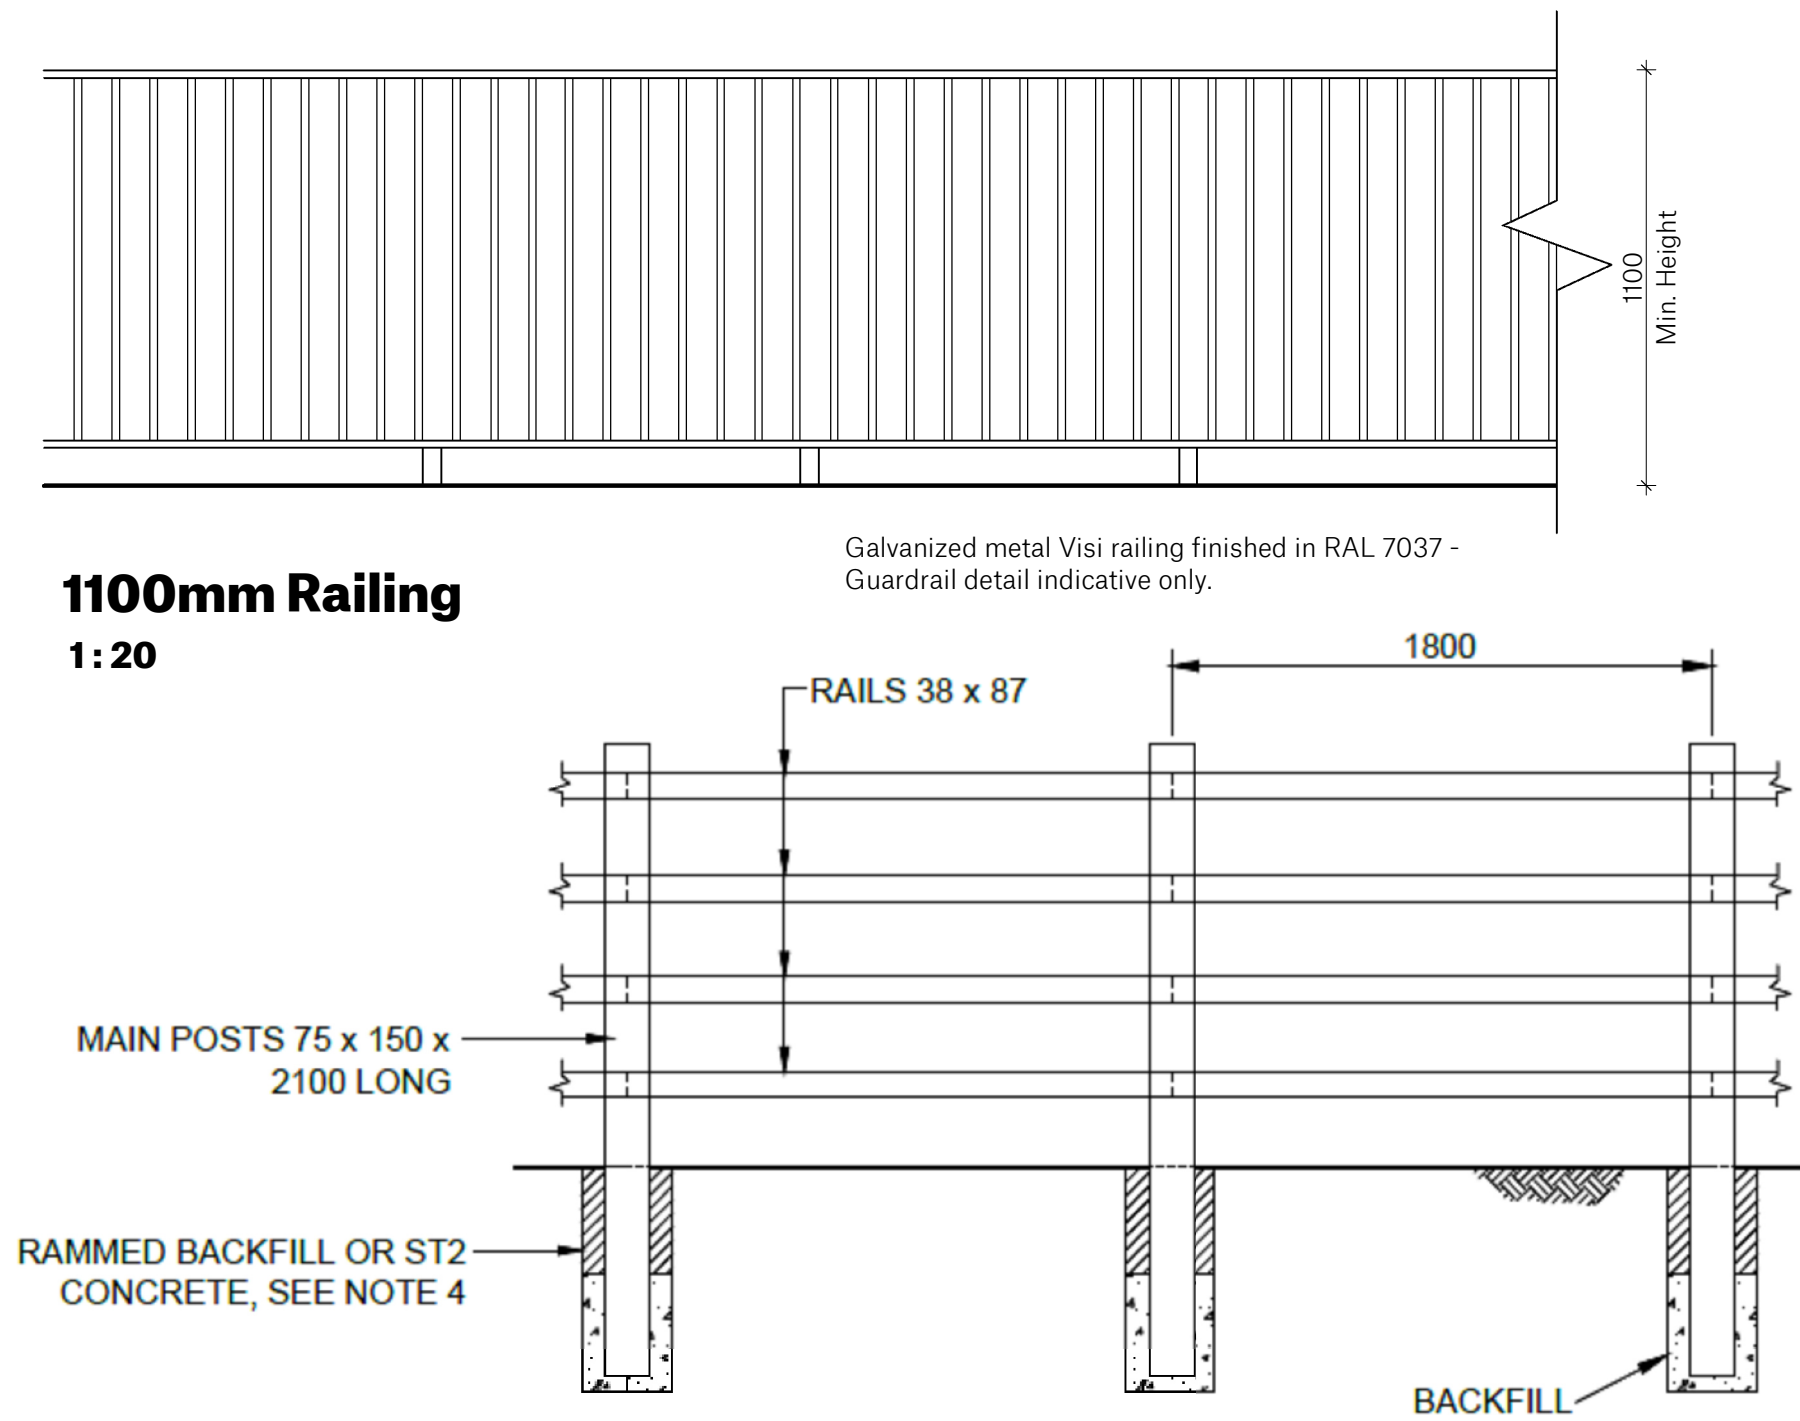

Post and Rail Fence
1: 25



Armco

Boundary Treatment Key

	A. 2m paladin fence
	B. 2m paladin gates, min clear opening noted (As below detail).
	C. New bridge with 1400mm railing
	D. Existing Retaining wall with timber post and rail fence
	E. Proposed Retaining wall with 1100mm railing
	F. Proposed post and 4 rail fence 1400mm high
	G. Armco type barrier

Store Specification
Drawing Purpose PLANNING This drawing has been prepared for the sole purpose of forming part of a planning application, and should not be used for any other purpose.



SPACE

Spaceworks, Benton Park Road, Newcastle upon Tyne, NE7 7LX
T: +44 (0)844 800 6660
www.spaceworks.co.uk

Project Lidl Purbrook Way Havant	Project No. 08636	Drawing No. XX-XX-DR-A-91002	Status P01	Rev. P01	Scale at A1 As indicated
Drawing Title Boundary Treatment	File Reference: 08636-SPACE-XX-XX-DR-A-91002-P01				