PROPOSED NEW DWELLING REAR OF 43 ELIZABETH ROAD, WATERLOOVILLE, PO7 7LZ. [APPROVAL REF: APP/19/00396] FOR J. GILL ESQ

PLAN SUBMITTED REF CONDITIONS No 3 & 9.

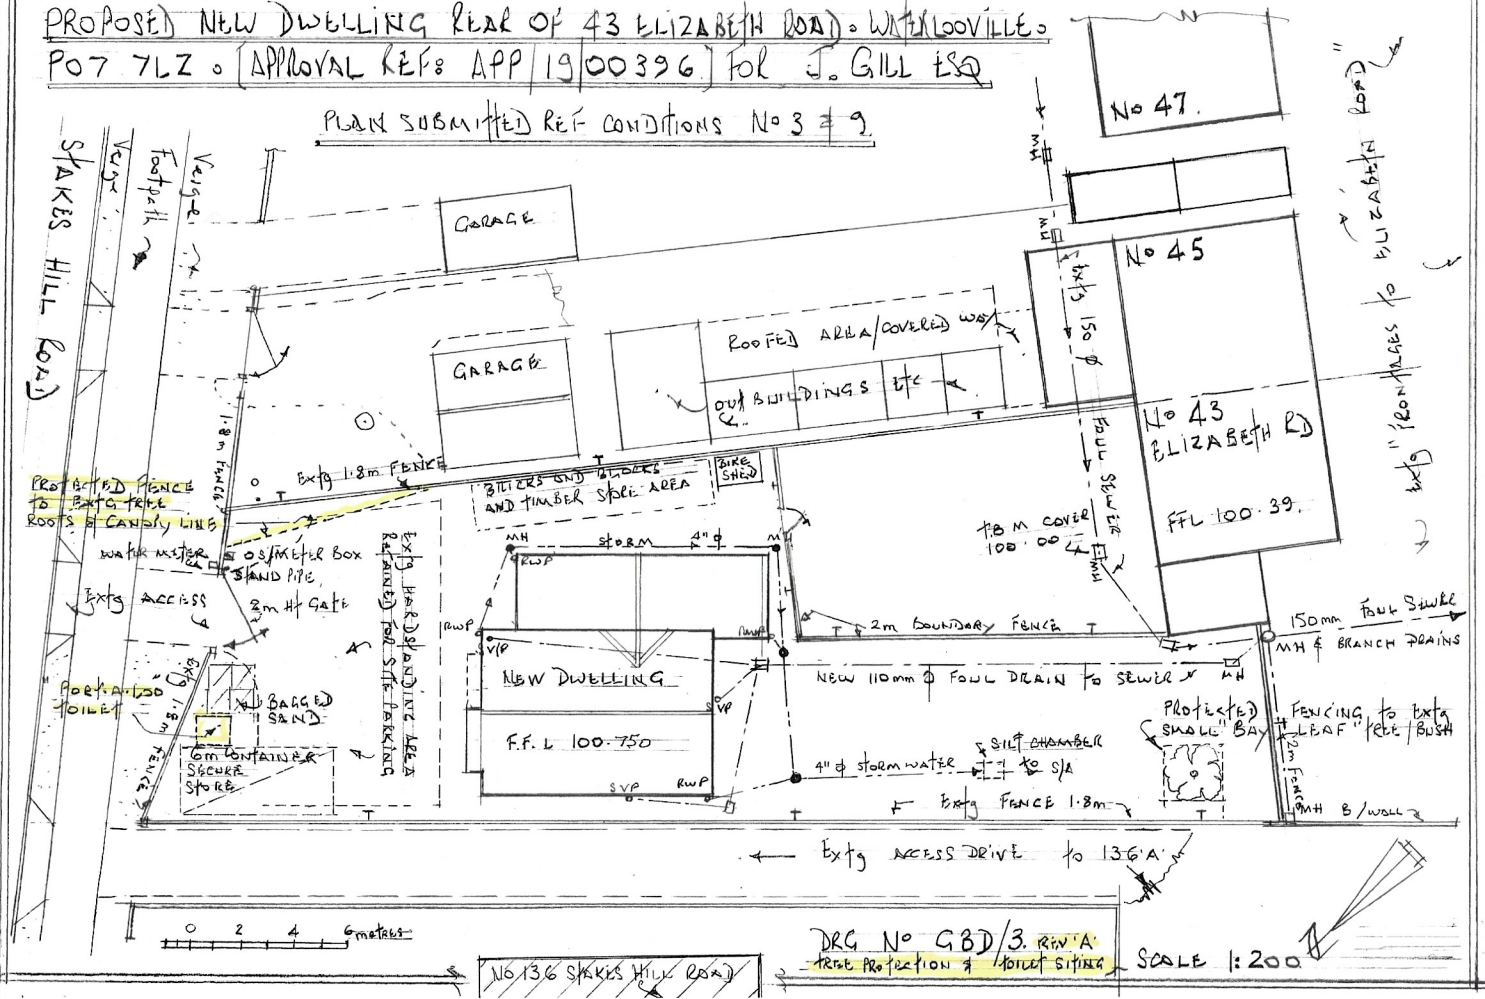

DRG No GBD/3. Rev'A

TREE PROTECTION & TOILET SITING

SCALE 1:200