



PHYSICAL SCALE IN METERS @ 1:100

NOTES:
This drawing has been produced solely for PLANNING/DESIGN.
Do not scale from this Drawing except for planning purposes.
Any drainage shown is presumed and to be checked on site before commencement of works.
This drawing is the copyright of MF Designs Ltd.

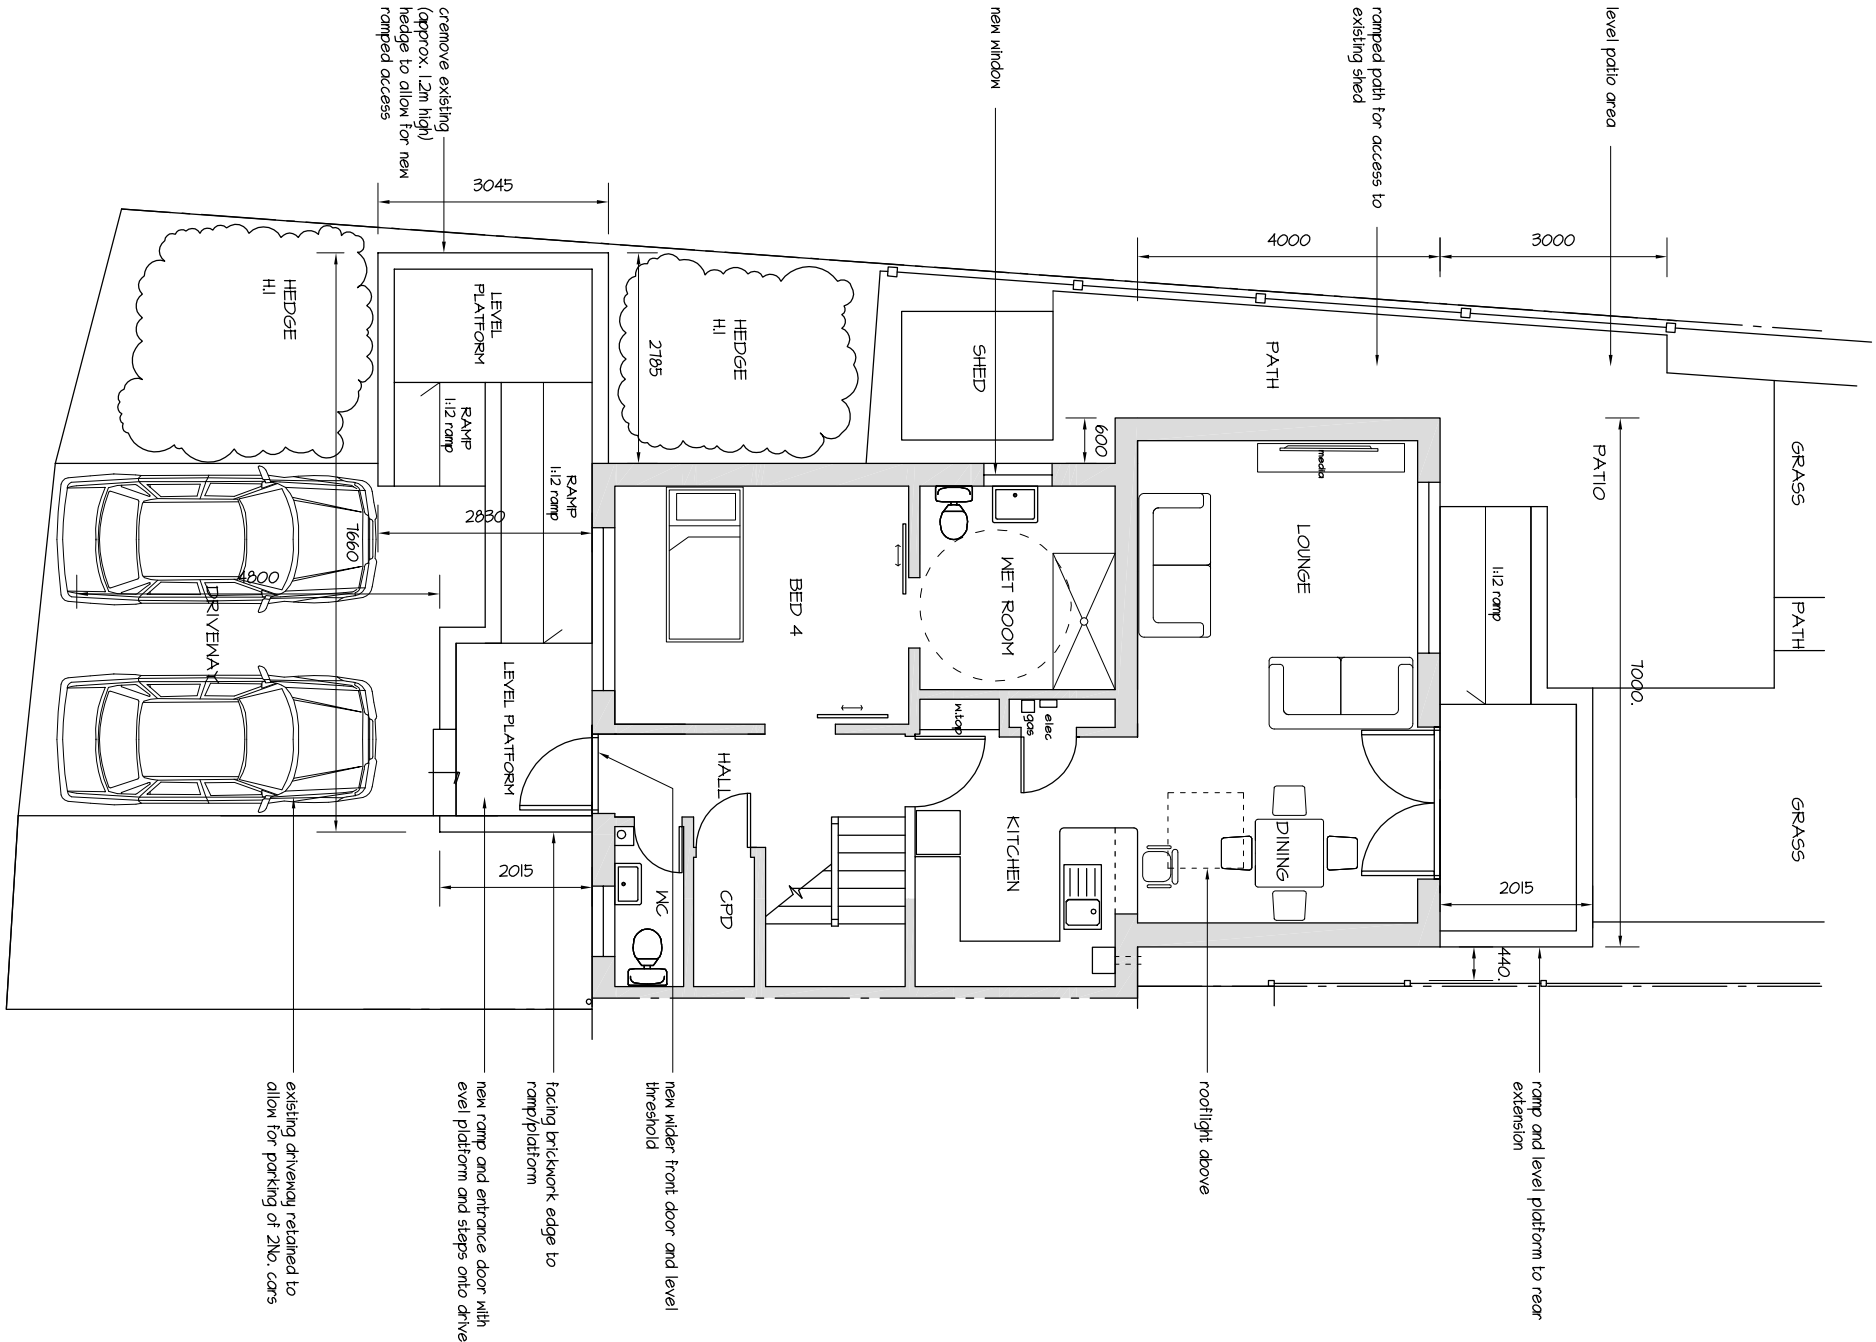

Proposed First

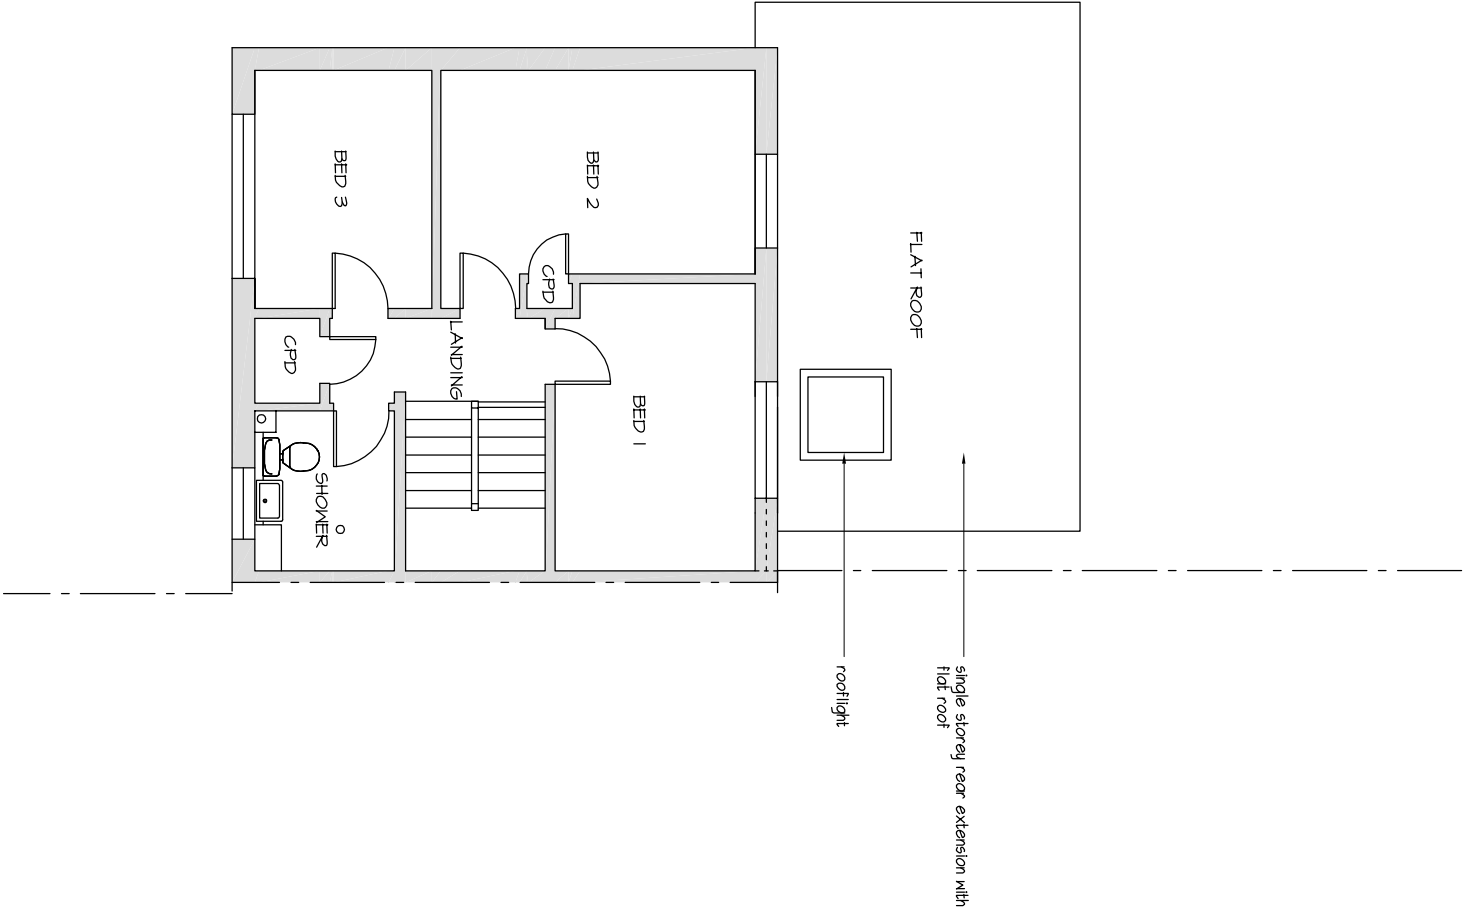

mf designs ltd

Chartered Architects



Proposed Ground

EXTENSION & ALTERATIONS - 44 Elizabeth Road, Waterlooville. PO7 7DN

